


PLAN OF CROSSARM

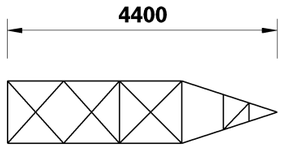


BASE FOOTPRINT (9M MAST)




BASE FOOTPRINT (12M MAST)

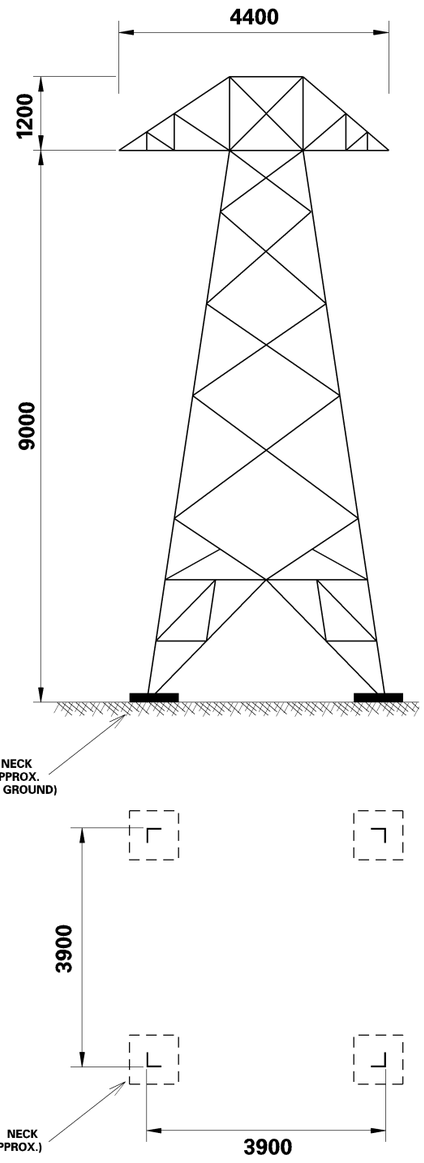


BASE FOOTPRINT (15M MAST)

**NOTES :**
**INTERNAL BRACING MAY CHANGE DEPENDING ON SUPPLIER.**
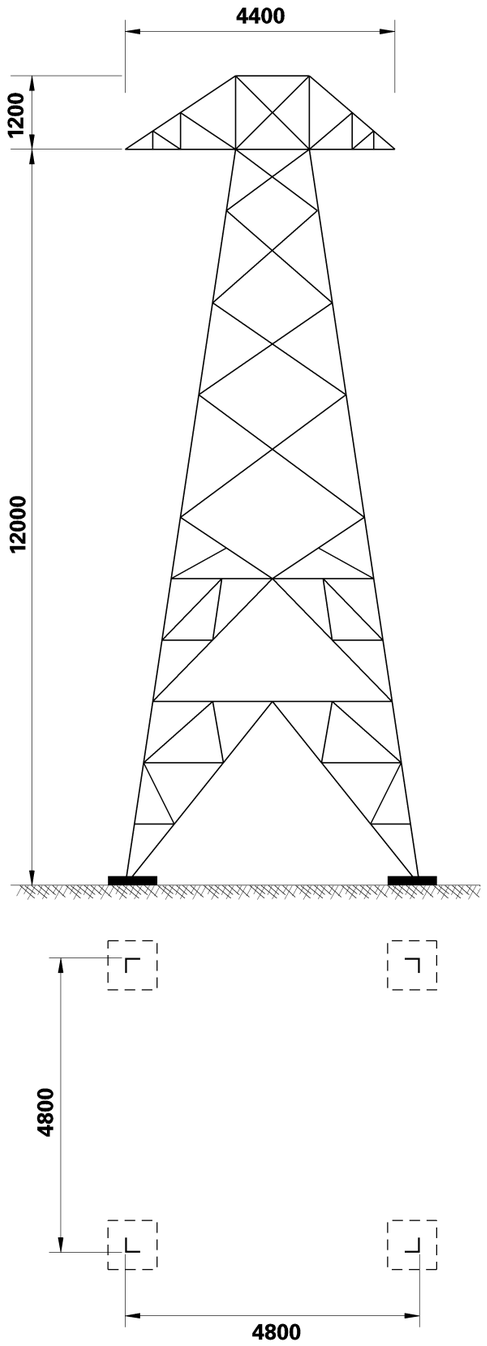
| Rev | Revision Description |
|---|---|

Purpose of issue – Preliminary unless indicated
Tender ☐ Client Approval ☐ Construction ☐ As-built ☐ Revised ☐

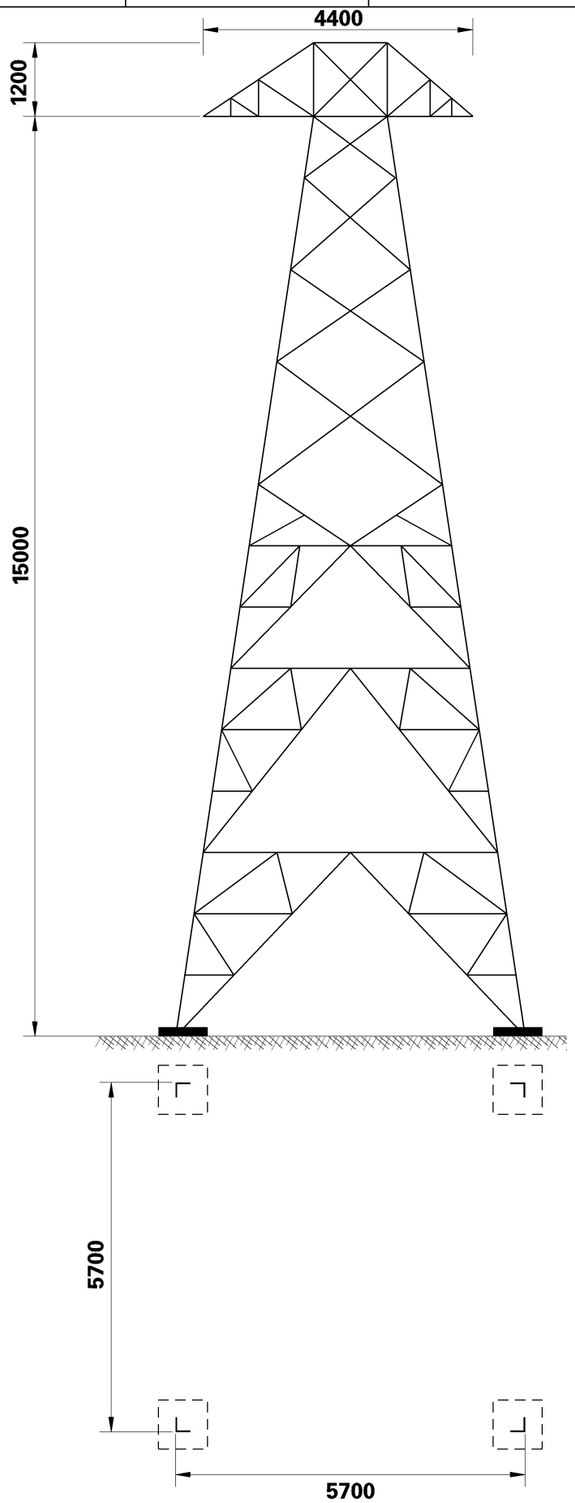**ESB International**
ESBI Engineering & Facility Management Ltd
Stephen Court, 18/21 St Stephen's Green, Dublin 2 Ireland
Telephone + 353-1-703 8000 Fax + 353-1-661-5359
www.esbi.ie
Registered Office as above
Registered in Ireland No. 155249

Client: ESB NETWORKS

Project: GENERIC LINES DOCUMENTS

Contract: N/A

Production Unit: High Voltage Engineering

Drawing Title: 38kV LINES / PLANNING APPLICATION
TYPE "H"
LATTICE STEEL MAST TYPE 63C
9M, 12M, 15M HEIGHTS

Copyright ESB International Ltd All rights reserved. No part of this work may be modified or reproduced or copied in any form or by any means – graphic, electronic or mechanical, including photocopying, recording, taping or information–and–retrieval system, or used for any purpose other than its designated purpose, without the written permission of ESB International Ltd.

| Drawn | Produced | Verified | Approved | Approved date |
|---|---|---|---|---|
| E.Lawlor | E.Lawlor | J.Eustace | P.Ennis | 29/08/08 |

| Client Ref | No. of Shts | Size | Scale |
|---|---|---|---|
| TC205748 | | A3 | 1:100 |

Drawing Number: PG567–D020–213–010–000 (SHEET, REV)