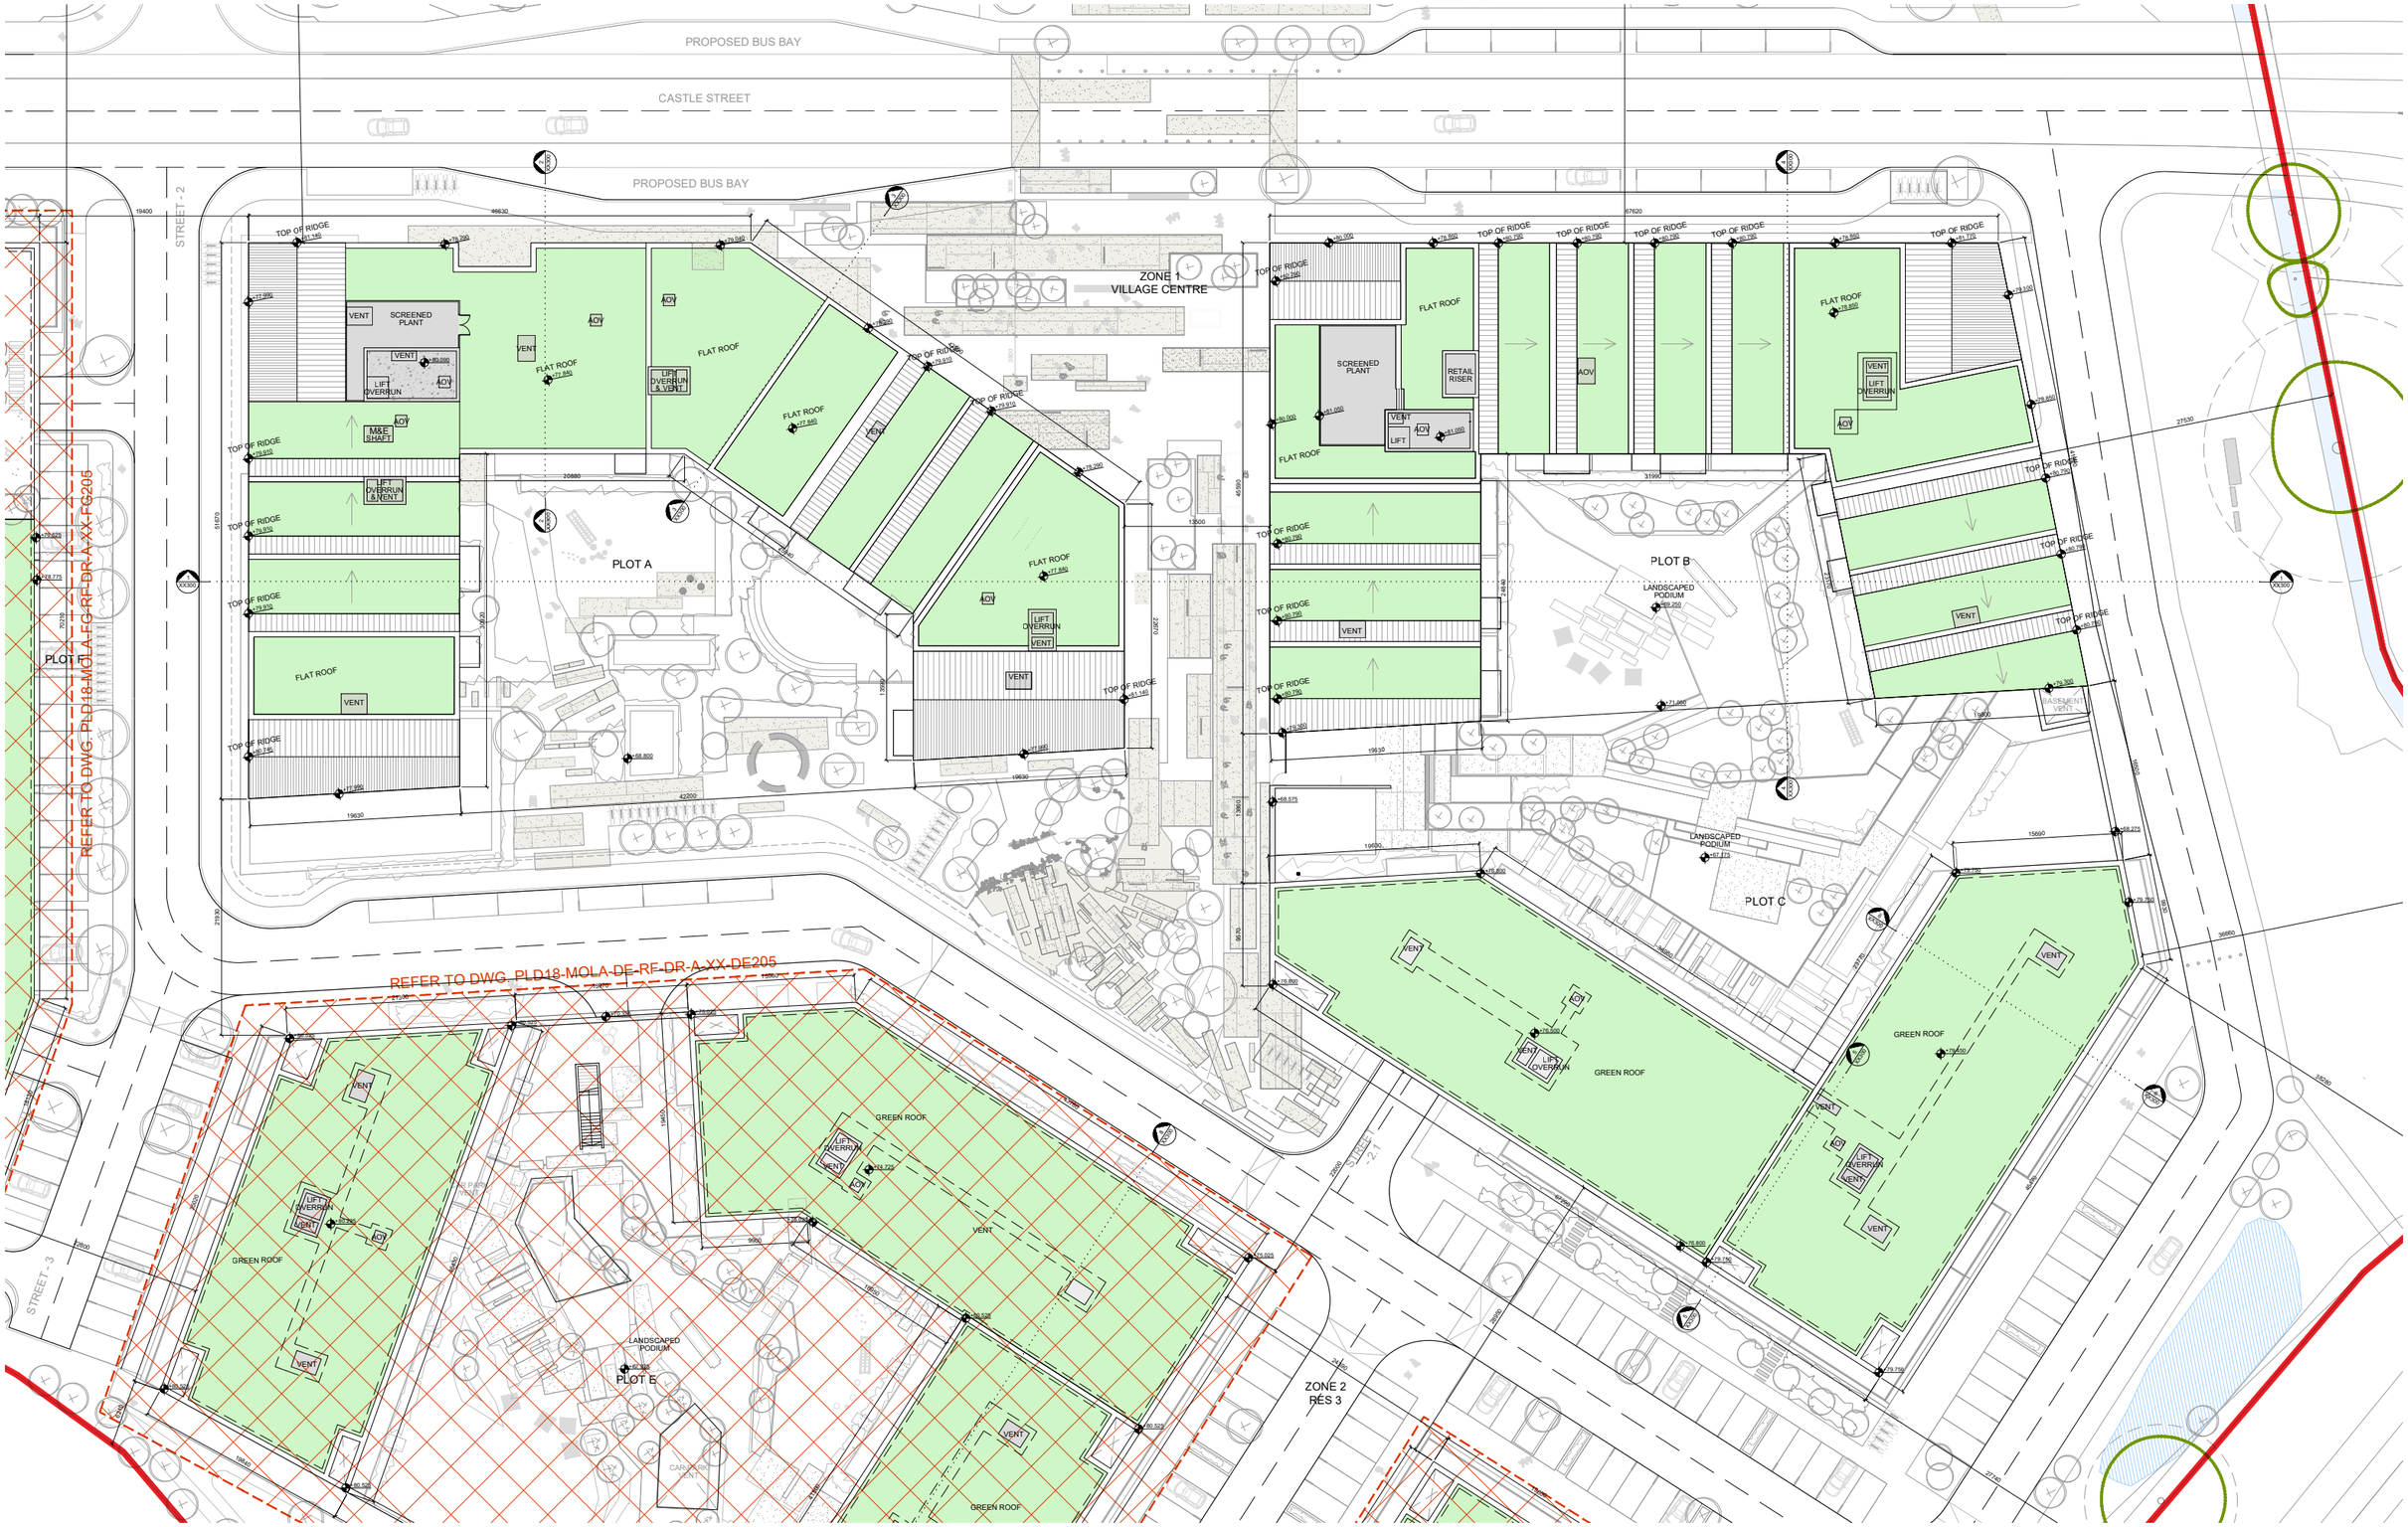

NOTES / LEGEND

- 1 BED APARTMENT
- 2 BED APARTMENT(3 PERSON)
- 2 BED APARTMENT(4 PERSON)
- 3 BED APARTMENT
- RESIDENTIAL FACILITIES
- COMMUNITY FACILITIES
- RETAIL
- NON RETAIL USES
- HIGH INTENSITY EMPLOYMENT
- 3 BED HOUSE
- 4 BED HOUSE

GENERAL NOTES:
- DRAWING TO BE READ IN CONJUNCTION WITH ALL OTHER DRAWINGS AND REPORTS PREPARED BY MOLA AND DESIGN TEAM MEMBERS.
- REFER TO 'ARCHITECTS DESIGN REPORT' FOR FURTHER INFORMATION ON PROPOSED MATERIALS.
- LANDSCAPING SHOWN IS INDICATIVE. REFER TO LANDSCAPE ARCHITECTS DRAWINGS FOR DETAILED INFORMATION.
- GREEN ROOF SHOW IS INDICATIVE. PROVISION TO MEET MINIMUM OF 60% OF TOTAL PLOT ROOF AREA.

Key Plan:

Rev:	Date:	Description:	By:
P-01	25/03/2022	ISSUED FOR PLANNING	MOLA

MOLA
2 Donnybrook Road,
Donnybrook,
Dublin 4, Ireland
Telephone: +353 1 218 3600
www.molaarchitecture.com

Notes:
Do not scale.
Use figured dimensions only.
This drawing is to be read in conjunction with all relevant specifications and drawings.
All dimensions to be checked on site.
In the event of any discrepancies between drawings, the contractor is to inform the Architect immediately.

© COPYRIGHT This drawing or design may not be reproduced without permission.

Stage: PLANNING

Client: 1 CARRICKMINES LAND LIMITED

Project: PRIORSLAND CHERRYWOOD SHD

Drawing: PLOT A,B & C: PROPOSED ROOF PLAN

Date:	Scale:	Job No.:
MARCH 2022	1:200 @A0	18029

Drawing No.:	Status:	Revision:
PLD18-MOLA-ABC-RF-DR-A-20-ABC206	-	P-01