BLOCK 2 SOUTH ELEVATION

1:200@A1

BLOCK 2 NORTH ELEVATION

1:200@A1

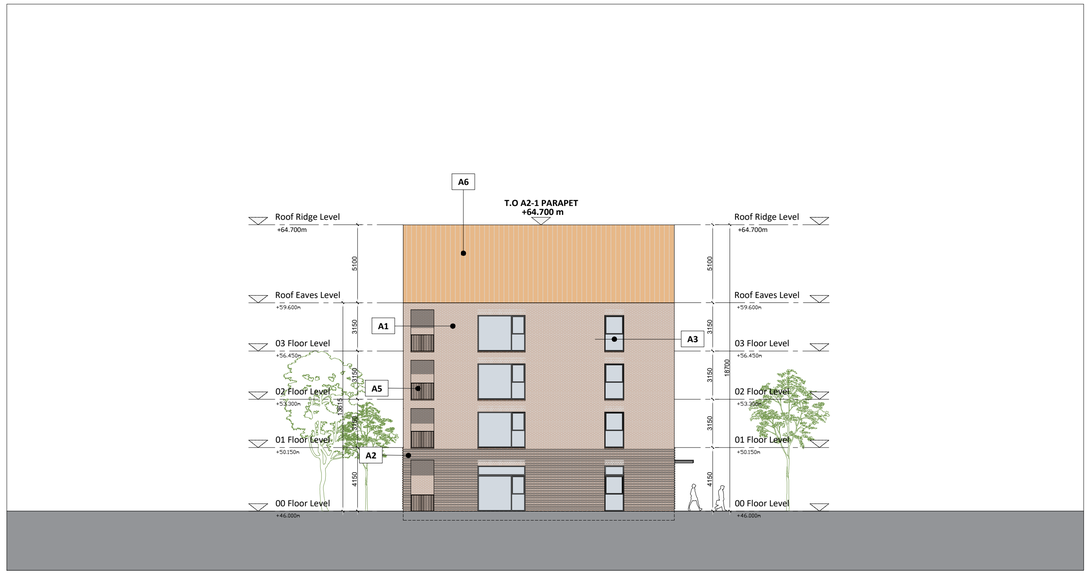

BLOCK 2 EAST ELEVATION

1:200@A1

BLOCK 2 WEST ELEVATION

1:200@A1

General Notes

Do not scale from drawings (exluding CAD files).
All dimensions must be verified on site. No use, disclosure, dissemination or duplication of any content in this document is allowed without prior consent by PCOT Architects. This drawing may not be edited or modified by the recipient.

A1

NOTES:

FACADE FINISHES:

A1: LIGHT RED BRICKWORK WITH BEIGE MORTAR TO MATCH BRICKWORK IN STRETCHER BOND(SOLDIER BRICK ABOVE THE WINDOWS)
A2: ARTICULATED LIGHT RED BRICKWORK WITH BEIGE MORTAR IN STRETCHER BOND (EVERY OTHER COURSE RECESSED BY 28MM)
A3: ALUMINIUM WINDOW SYSTEM WITH DARK GREY FRAMES (RAL 7021)
A4: ALUMINIUM SLIDING DOOR SYSTEM WITH DARK GREY FRAMES (RAL 7021)
A5: BOLT-ON STEEL BALCONY WITH BALUSTRADE CONSTRUCTED OF STEEL FLATS WITH COPPER PPC FINISH TO MATCH
A6: LIGHT RED METAL STANDING SEAM ROOF IN PPC FINISH TO MATCH THE ELEVATION
A7: DARK RED METAL STANDING SEAM ROOF IN PPC FINISH TO MATCH THE ELEVATION

A8: DARK RED BRICKWORK WITH BEIGE MORTAR TO MATCH BRICKWORK IN STRETCHER BOND (SOLDIER BRICK ABOVE THE WINDOWS)
A9: ARTICULATED DARK RED BRICKWORK WITH BEIGE MORTAR IN STRETCHER BOND (EVERY OTHER COURSE RECESSED BY 28MM)
A10: BOLT-ON STEEL BALCONY WITH BALUSTRADE CONSTRUCTED OF STEEL FLATS WITH RED PPC FINISH TO MATCH

A11: SILVER CORRUGATED STEEL FACADE PANELS
A12: BOLT-ON STEEL BALCONY WITH BALUSTRADE CONSTRUCTED OF STEEL FLATS WITH SILVER PPC FINISH TO MATCH
A13: SILVER METAL STANDING SEAM ROOF IN PPC FINISH TO MATCH THE ELEVATION

A14: LIGHT BEIGE BRICKWORK WITH BEIGE MORTAR TO MATCH BRICKWORK IN STRETCHER BOND (SOLDIER BRICK ABOVE THE WINDOWS)
A15: ARTICULATED LIGHT BEIGE BRICKWORK WITH BEIGE MORTAR IN STRETCHER BOND (EVERY OTHER COURSE RECESSED BY 28MM)
A16: BOLT-ON STEEL BALCONY WITH BALUSTRADE CONSTRUCTED OF STEEL FLATS WITH SILVER PPC FINISH TO MATCH

A17: ORANGE BLEND ROUGH TEXTURED RENDER
A18: LIGHT BEIGE BLEND ROUGH TEXTURED RENDER
A19: RED BLEND ROUGH TEXTURED RENDER

Date	Rev.	Revision Description	CHK

Project Title
Fosterstown North SHD

Address
Lands known as Fosterstown North, Dublin Road /R132
Swords, Co. Dublin

Key Site Plan

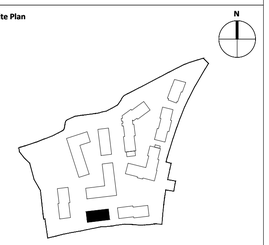

Client J. Murphy (Developments) Limited

Lead Architect

PCOT Architects
57 Merrion Square North, Dublin 2, D02 CP02
087 9057495
info@pcotarchitects.ie

Public Realm Architect

ARROW Architects ApS
25 Lower Leeson Street, Dublin 2, D02 XD77
+45 4226 2860
info@arrowarchitects.com www.arrowarchitects.com

Project Phase PLANNING SUBMISSION

Sheet Name BLOCK 2 - GA ELEVATIONS

DWG NO. FOS-ARW-A-00-DR-A-00-2002

Status PLANNING

Rev. P00

Date 03-2022

Scale 1 : 200 @A1