Planning Pack Map

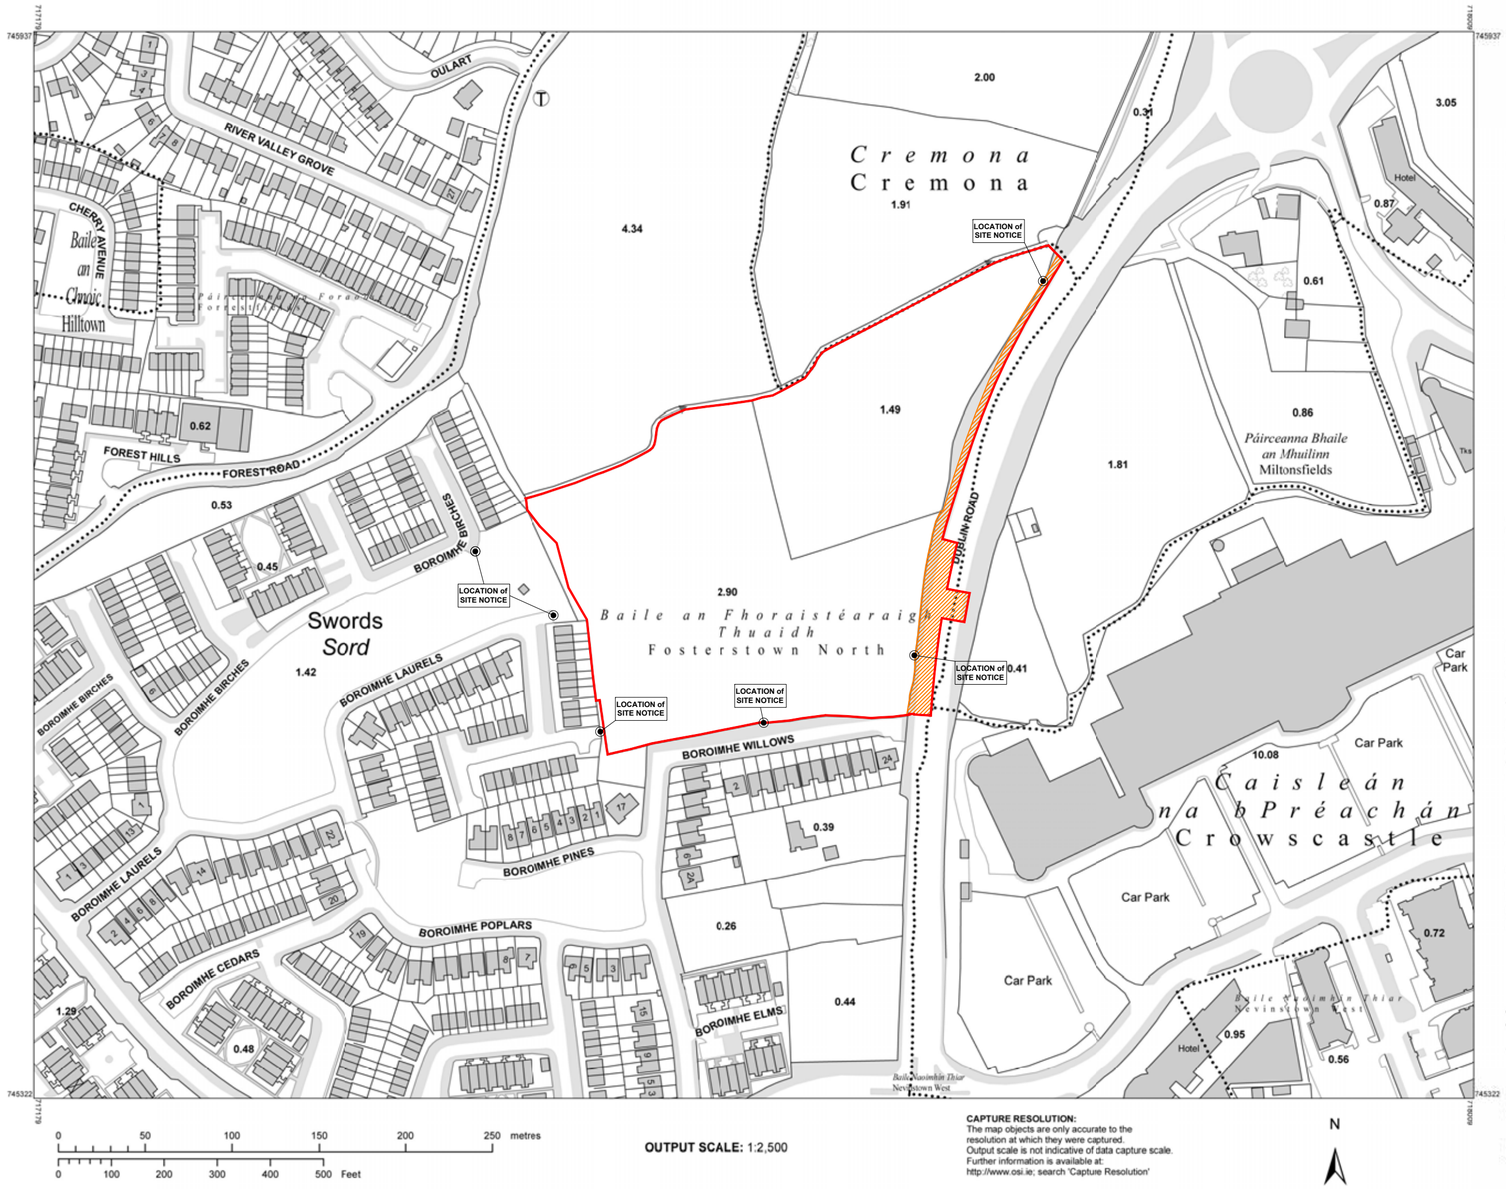

0 50 100 150 200 250 metres

0 100 200 300 400 500 Feet

OUTPUT SCALE: 1:2,500

CAPTURE RESOLUTION:
The map objects are only accurate to the resolution at which they were captured.
Output scale is not indicative of data capture scale.
Further information is available at:
http://www.osi.ie; search 'Capture Resolution'

N

Ordnance Survey Ireland
National Mapping Agency

CENTRE COORDINATES:
ITM 717594,745630

PUBLISHED: 04/03/2022

ORDER NO.: 50254413_1

MAP SERIES:	MAP SHEETS:
1:1,000	2994-07
1:1,000	2994-08
1:2,500	2994-A
1:2,500	2994-B
1:2,500	2994-C
1:2,500	2994-D

COMPILED AND PUBLISHED BY:
Ordnance Survey Ireland,
Phoenix Park,
Dublin 8,
Ireland.

Unauthorised reproduction infringes Ordnance Survey Ireand and Government of Ireland copyright.

All rights reserved.
No part of this publication may be copied, reproduced or transmitted in any form or by any means without the prior written permission of the copyright owners.

The representation on this map of a road, track or footpath is not evidence of the existence of a right of way.

Ordnance Survey maps never show legal property boundaries, nor do they show ownership of physical features.

©Suirbhéireacht Ordanáis Éireann, 2022
©Ordnance Survey Ireland, 2022

www.osi.ie/copyright

LEGEND:

http://www.osi.ie;
search 'Large Scale Legend'

General Notes

Do not scale from drawings (exluding CAD files).
All dimensions must be verified on site. No use, disclosure, dissemination or duplication of any content in this document is allowed without prior consent by PCOT Architects. This drawing may not be edited or modified by the recipient.

A2

NOTES:

Application Site Boundary

Lands in ownership / control of Fingal County Council

LOCATION of SITE NOTICE — Location of Site Notices (6 no.)

Date	Rev.	Revision Description

Project Title
Fosterstown North SHD

Address
Lands known as Fosterstown North, Dublin Road /R132
Swords, Co. Dublin

Key Site Plan

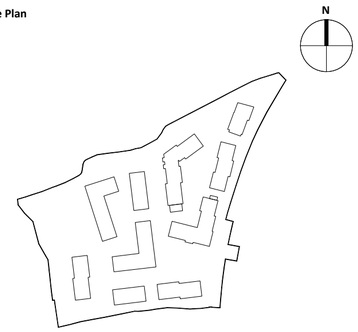

Client J. Murphy (Developments) Limited

Lead Architect

PCOT Architects

57 Merrion Square North, Dublin 2, D02 CP02

087 9057495
info@pcotarchitects.ie

Public Realm Architect

ARROW Architects ApS

25 Lower Leeson Street, Dublin 2, D02 XD77

+45 4226 2860
info@arrowarchitects.com www.arrowarchitects.com

Project Phase PLANNING SUBMISSION

Sheet Name Ordnance Survey / Site Location Map

DWG NO. PL-21-001

Status PLANNING

Rev.	D
Date	03-2022
Scale	1 : 2500 @A2

N