A1

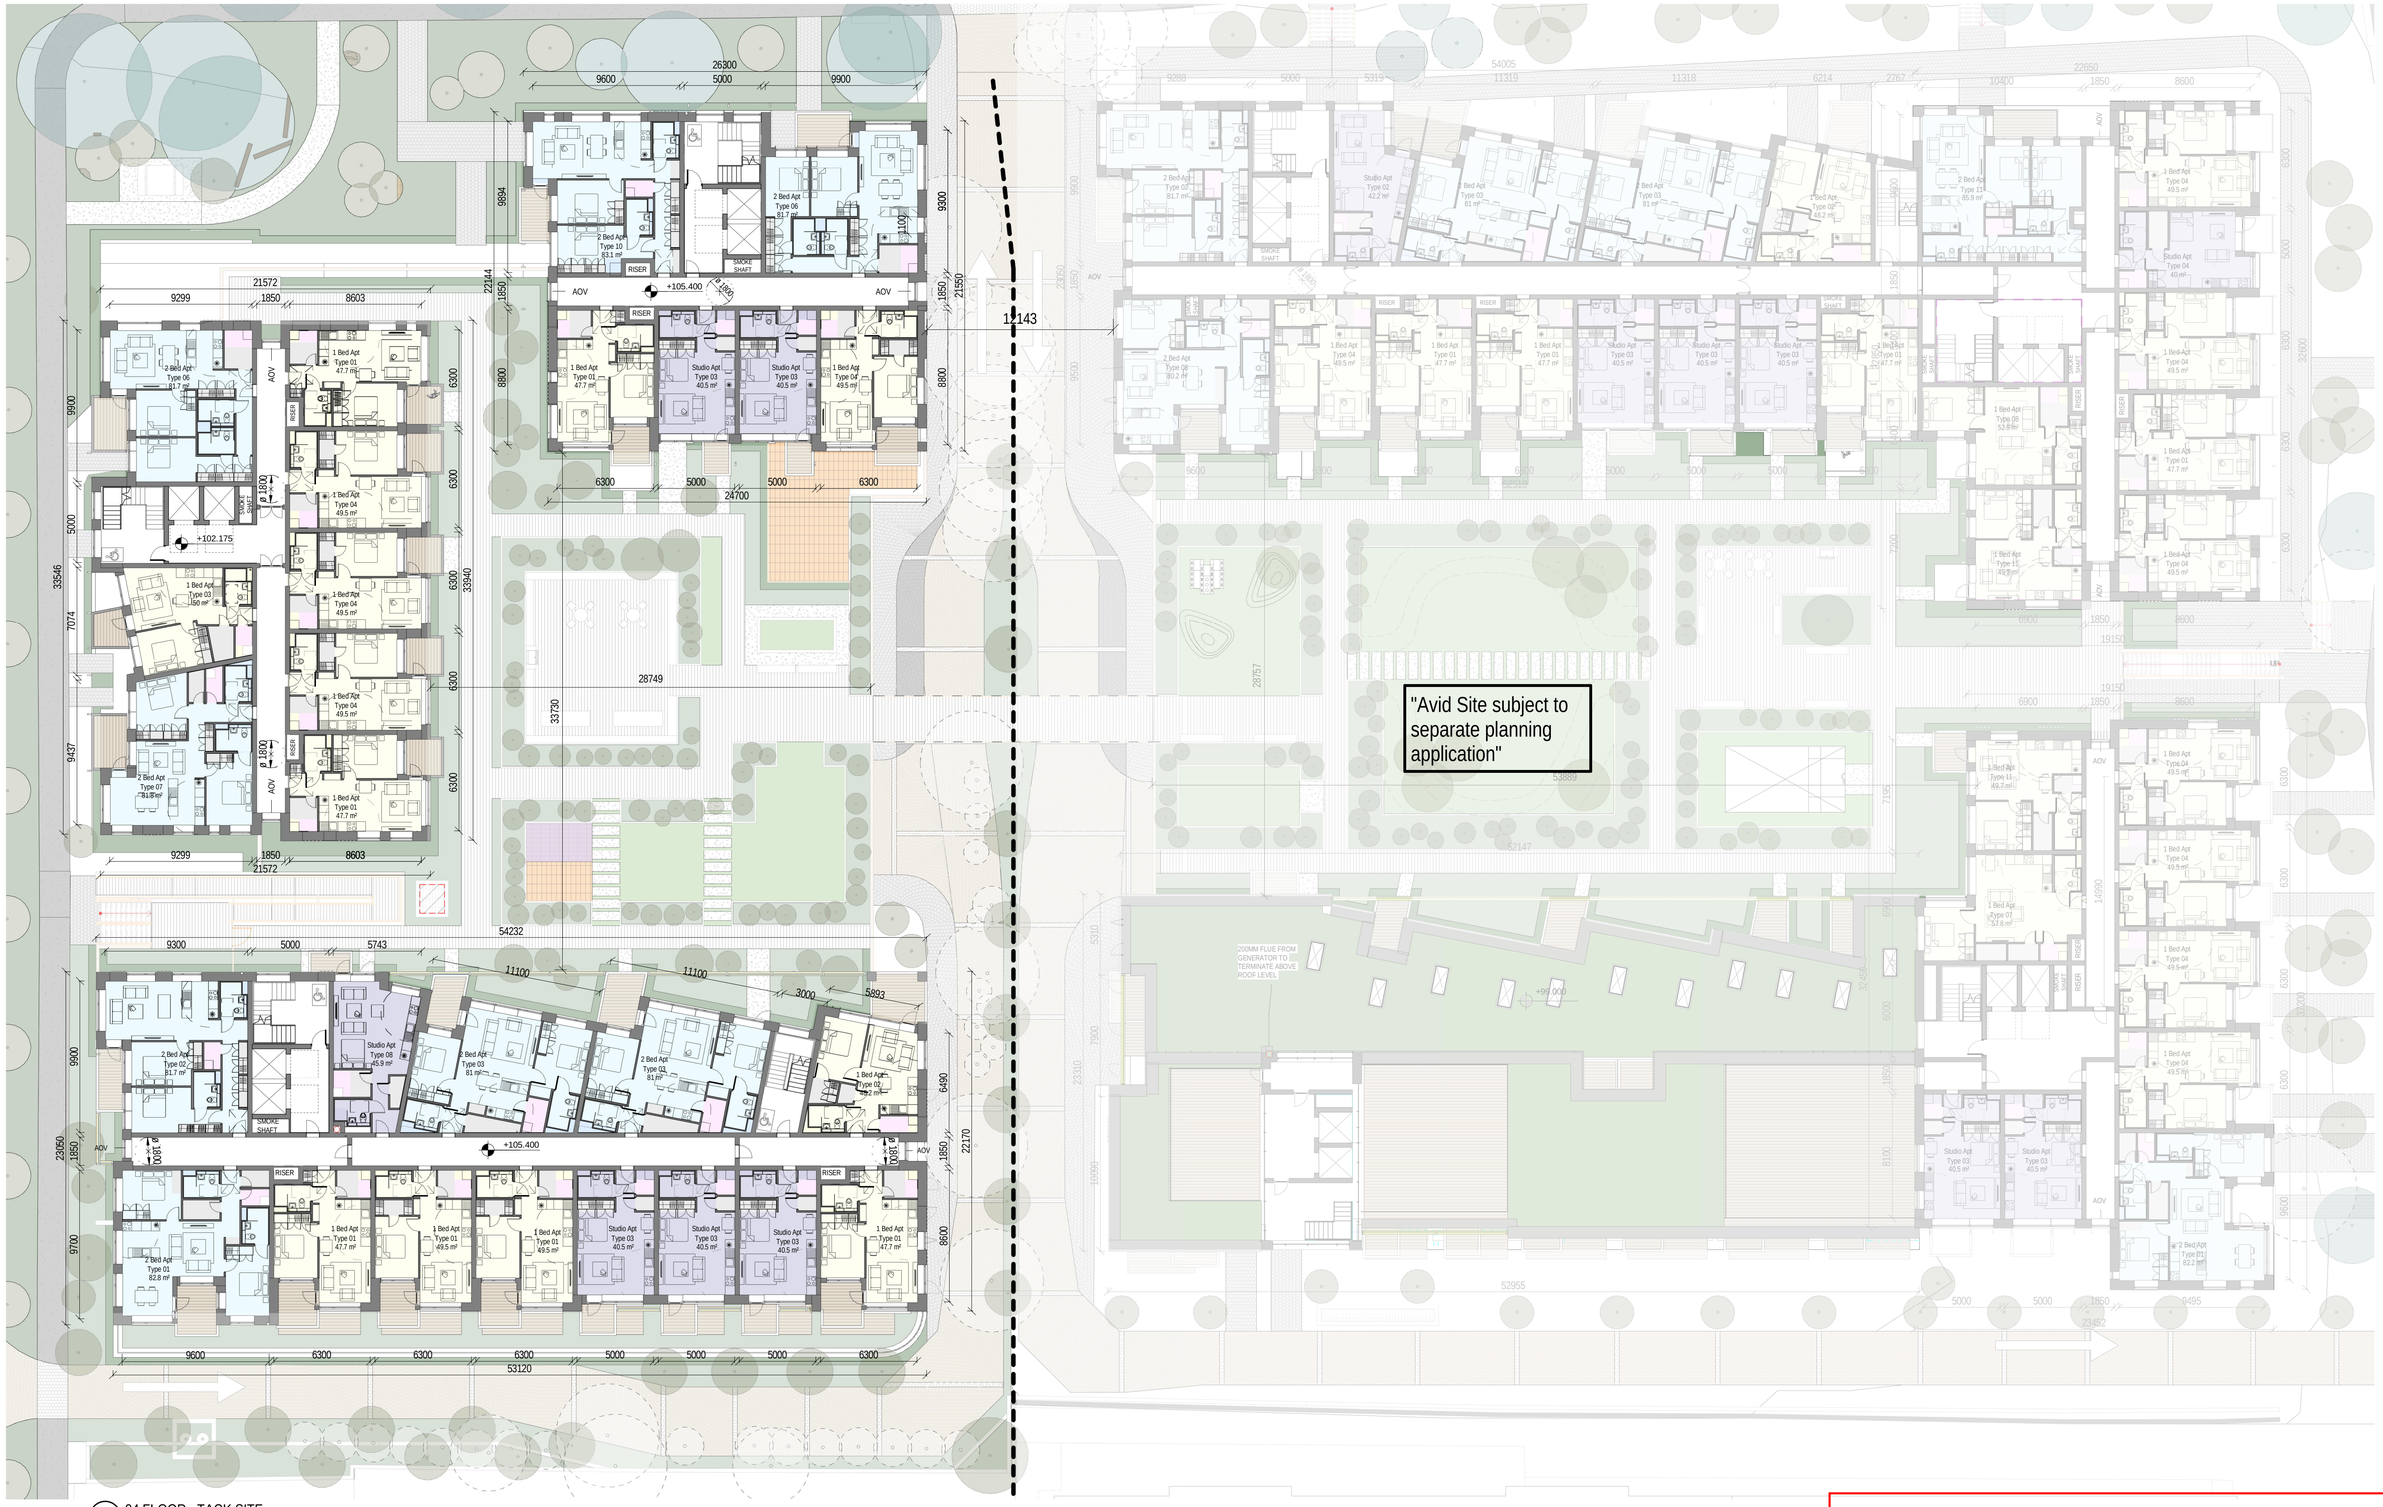

1 04 FLOOR - TACK SITE
90012 *1 : 200*

PLANNING

REV	DATE	DESCRIPTION	BY
4	04/04/2022	SHD3	AT

DO NOT SCALE | USE FIGURED DIMENSIONS ONLY | NOTIFY THE ARCHITECTS OF ANY DISCREPENCIES ON THE DRAWING PRIOR TO WORK PROCEEDING | THIS DRAWING IS COPYRIGHT OF MCCAULEY DAYE O'CONNELL ARCHITECTS

TYPOLOGY LEGEND

- 1 BED APARTMENTS
- 2 BED APARTMENTS
- 3 BED APARTMENTS
- STUDIO APARTMENTS
- SHARED AMENITY
- PLANT
- STORAGE
- BIKE STORAGE
- LEGAL INTEREST BOUNDARY

RAILING TO BE INSTALLED IN SHORT-TERM PENDING IMPLEMENTATION OF BRIDGE IN COORDINATION WITH CONSTRUCTION OF PROPOSED OPEN SPACE ON AVID SITE.

- DUAL ASPECT APARTMENTS
- SITE BOUNDARY

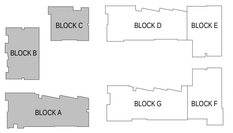

NORTH POINT

ONLY FOR REFERENCE WITH PLAN DRAWINGS

APPROVED BY

05/04/2022 10:43:05

Client: SANDYFORD ENVIRONMENTAL CONSTRUCTION LIMITED

Project: TACK SANDYFORD SHD

Title: 04 FOURTH FLOOR - TACK SITE

Sheet No.: 1081-MDO-TS-04-DR-A-10014

Scale as: As indicated @ A1 Current Rev.: 3 Project No.: 1081

MC CAULEY DAYE O'CONNELL ARCHITECTS
11 Merrion Square, Dublin 2, Ireland
Telephone: +353 (0)1 400 4171
info@mdo.ie | www.mdo.ie

E:\RVT\1081-MDO-ZZ-XX-M3-A-70001-Central_stayrel\TCC28.rvt