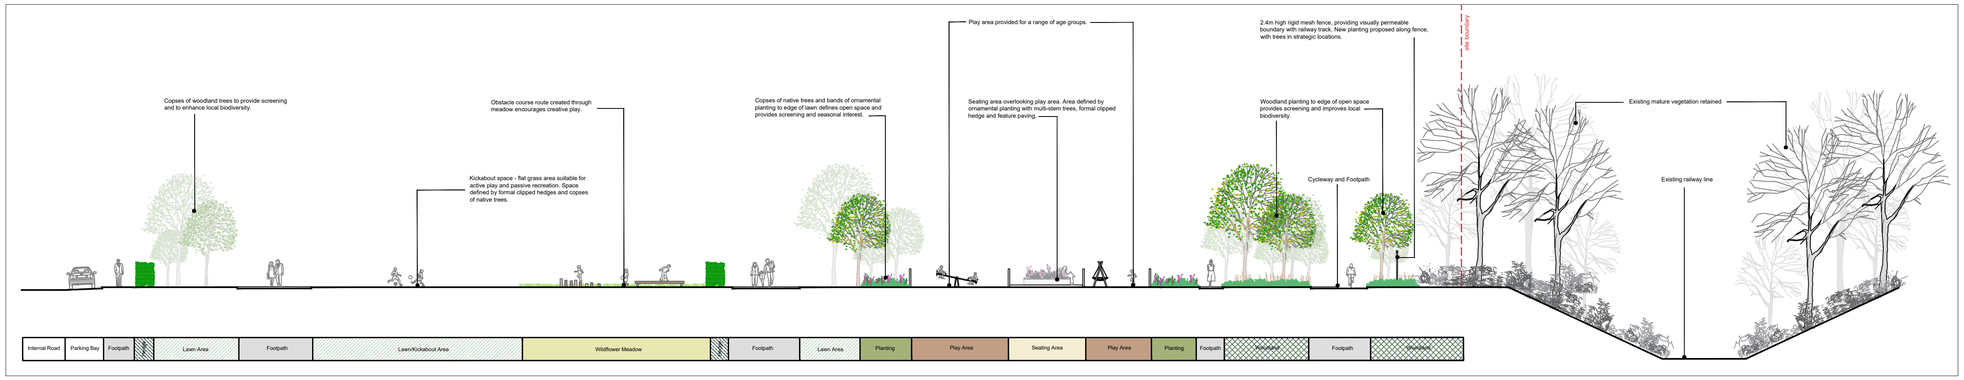

Section A-A | 1:200

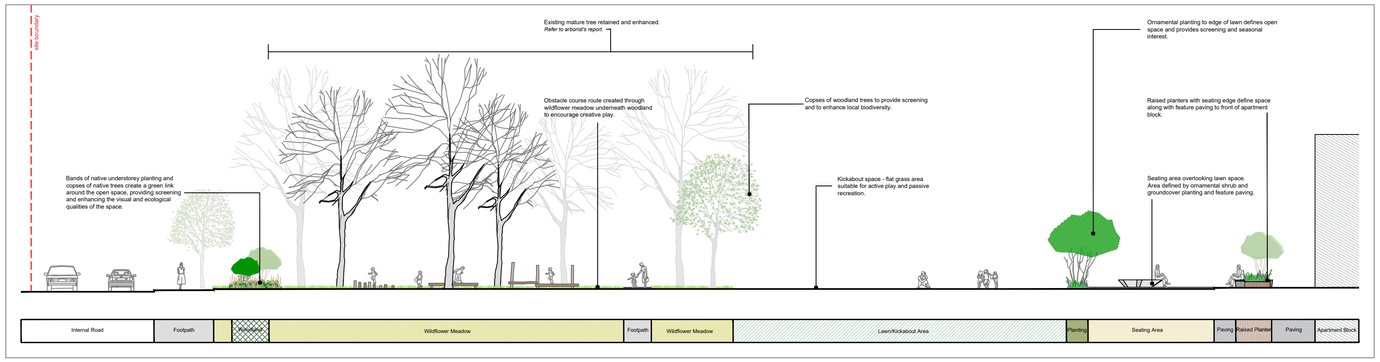

Section B-B | 1:200

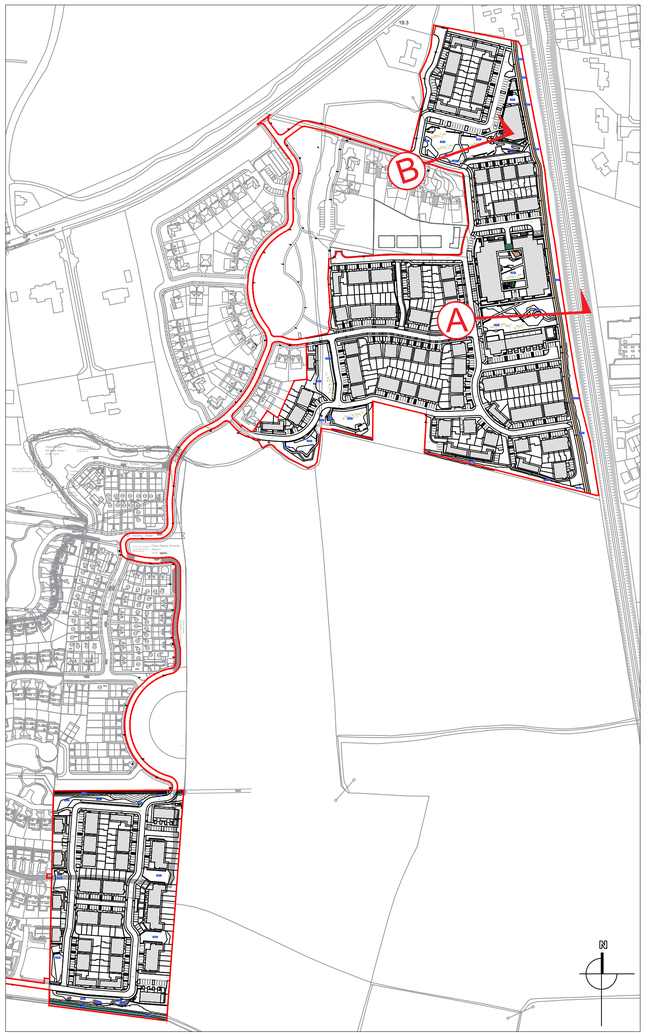

Key Plan | NTS

rev	date	drawn	description

THIS DRAWING IS COPYRIGHT ©

notes DO NOT SCALE figured dimensions only to be taken from this drawing

job. Broomfield SHD, Malahide, Co. Dublin for Birchwell Developments Ltd.

drg. Landscape Sections

Scales	As Shown @ A1	Status	PLANNING
Date	13.04.22	Drn. JMcC Chd. SK	Passed
Job No.	0389	Drawing No.	104
			Rev.

Kevin Fitzpatrick | Landscape Architecture
4 Main Street
Raheny
Dublin 5
E- info@kfla.ie **W-** www.kfla.ie