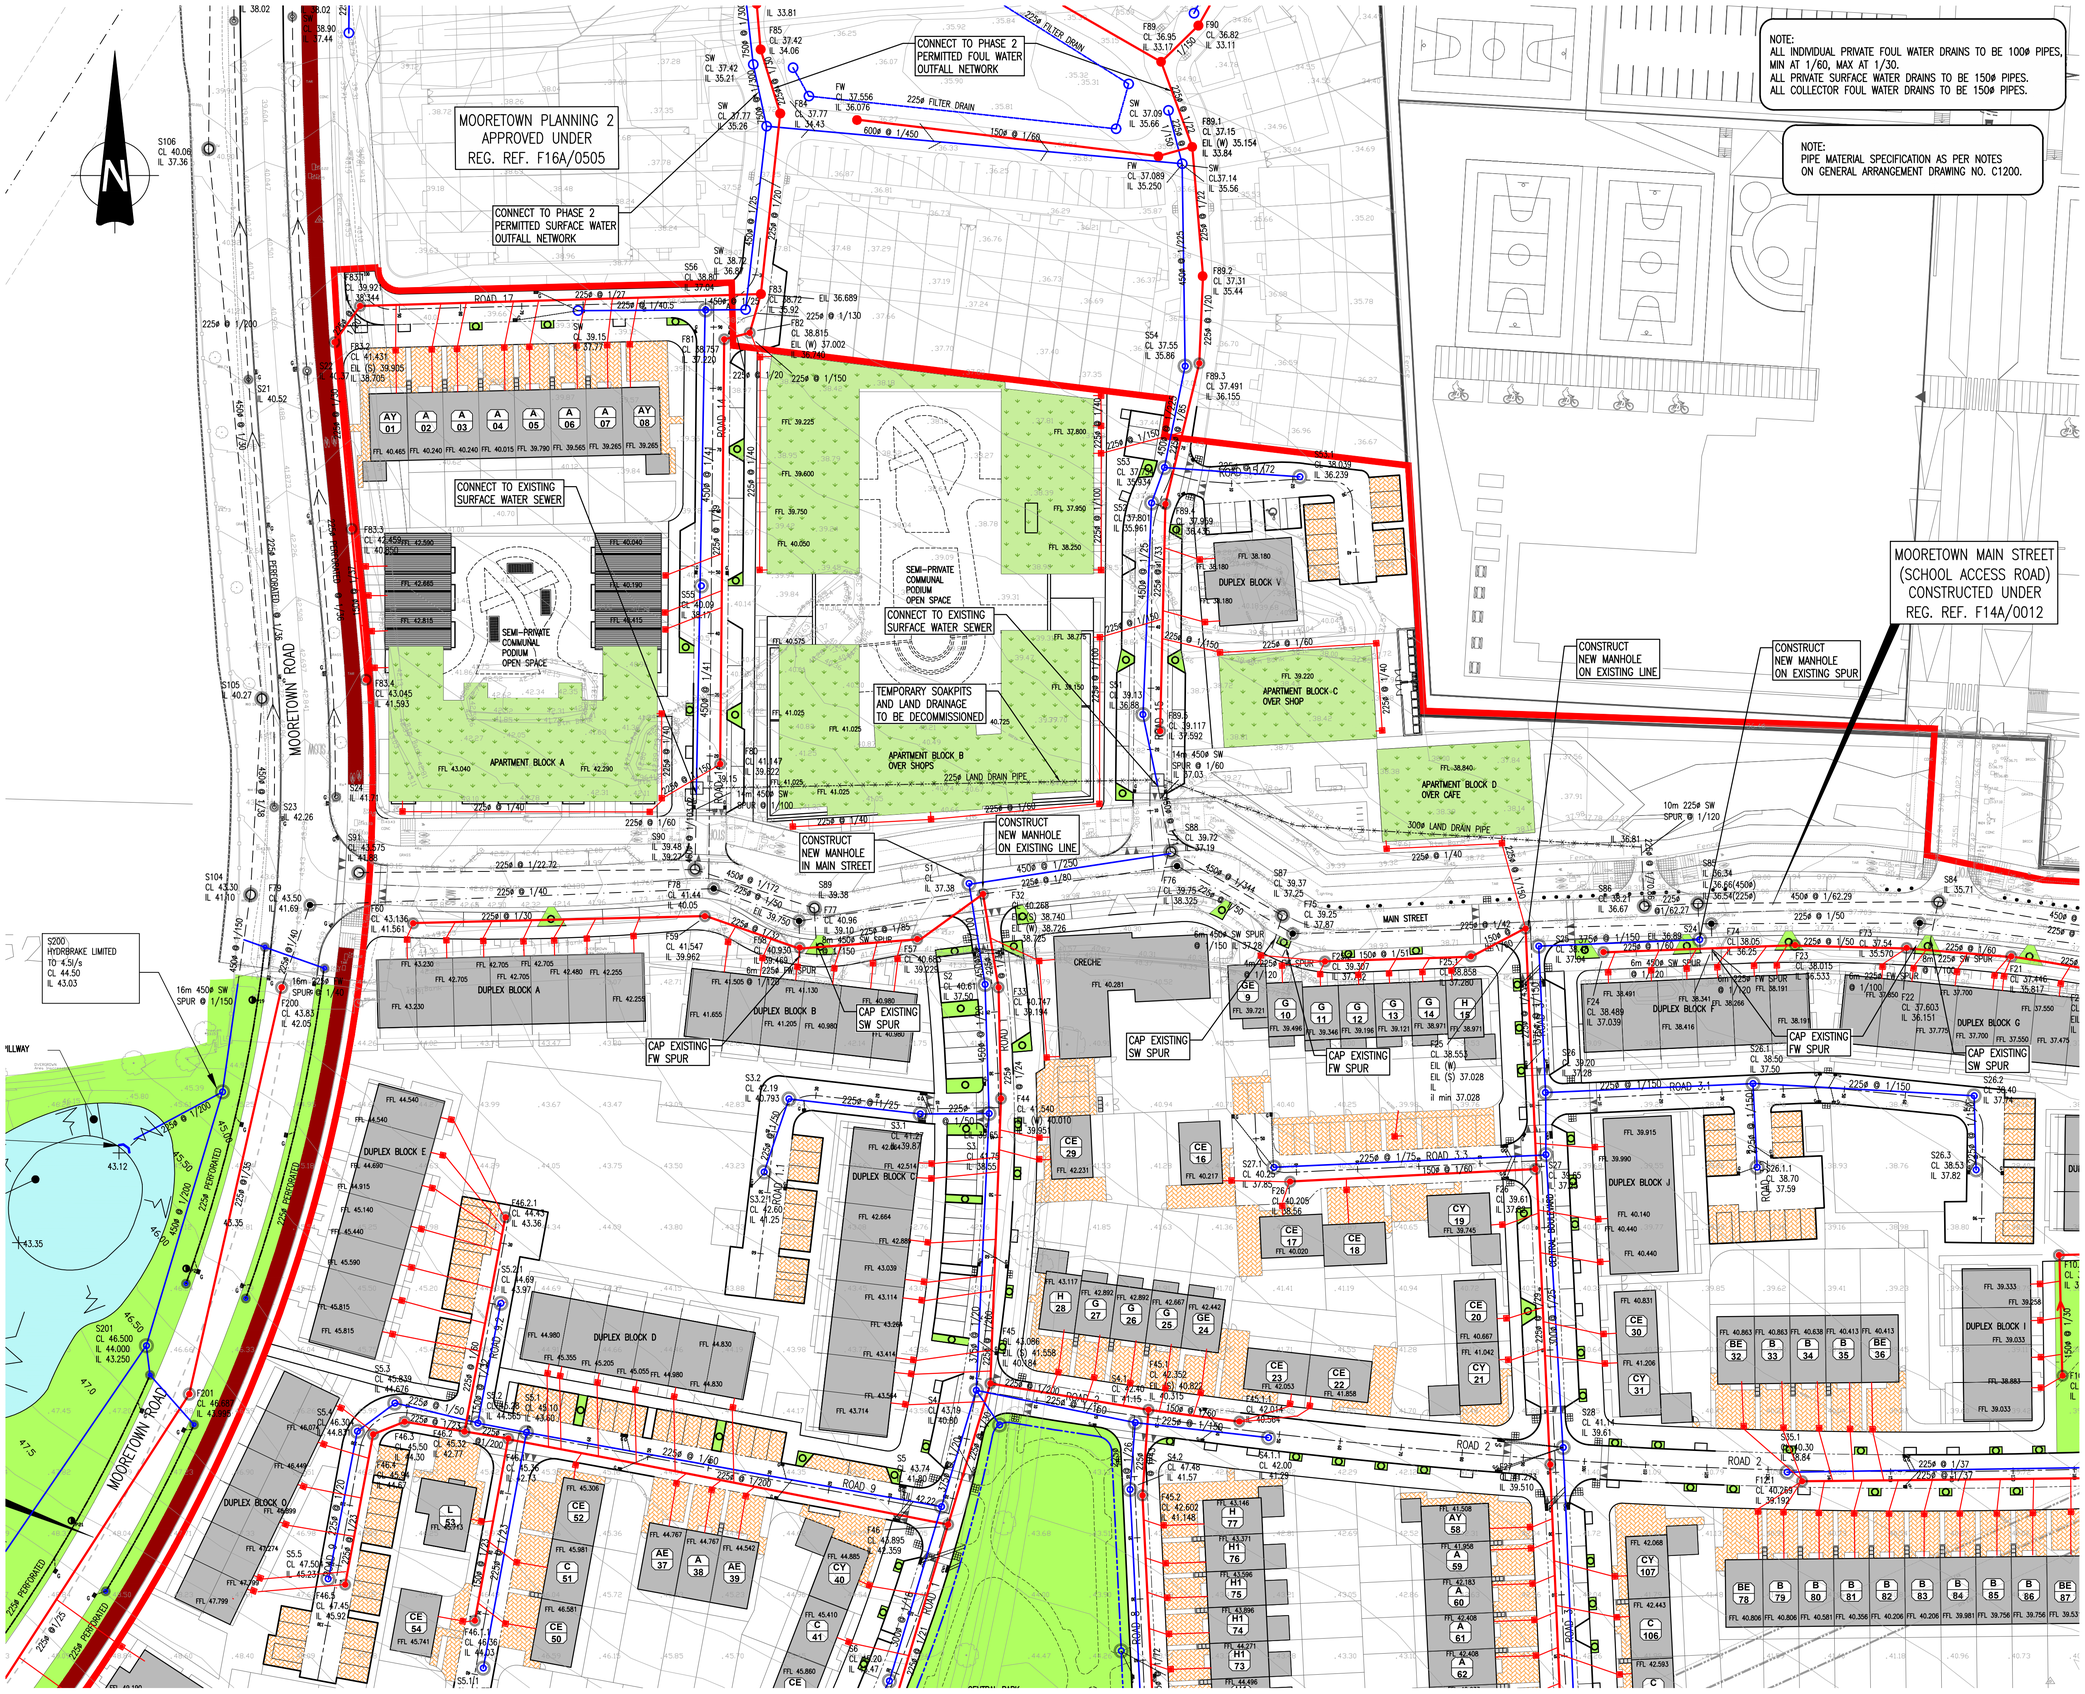

NOTES:

1. DO NOT SCALE. USE FIGURED DIMENSIONS ONLY.
2. THIS DRAWING IS TO BE READ IN CONJUNCTION WITH ALL OTHER RELEVANT ARCHITECTURAL AND ENGINEERING DRAWINGS.

NOTE:
ALL INDIVIDUAL PRIVATE FOUL WATER DRAINS TO BE 100ø PIPES, MIN AT 1/60, MAX AT 1/30.
ALL PRIVATE SURFACE WATER DRAINS TO BE 150ø PIPES.
ALL COLLECTOR FOUL WATER DRAINS TO BE 150ø PIPES.

NOTE:
PIPE MATERIAL SPECIFICATION AS PER NOTES ON GENERAL ARRANGEMENT DRAWING NO. C1200.

LEGEND

EX XXXø @ 1/XXX	EXSX CL X IL X	EXISTING SURFACE WATER SEWER WITH PIPE SIZE, GRADE, MANHOLE REF. AND INVERT LEVEL
EX XXXø @ 1/XXX	EXFX CL X IL X	EXISTING FOUL WATER SEWER WITH PIPE SIZE, GRADE, MANHOLE REF. AND INVERT LEVEL
XXXø @ 1/XXX	FX CL X IL X	PROPOSED FOUL WATER SEWER WITH PIPE SIZE, GRADE, MANHOLE REF. AND INVERT LEVEL
		PROPOSED INSPECTION CHAMBER
XXXø @ 1/XXX	SX CL X IL X	PROPOSED SURFACE WATER SEWER WITH PIPE SIZE, GRADE, MANHOLE REF. AND INVERT LEVEL
XXXø @ 1/XXX	SX CL X IL X	PROPOSED PERFORATED SURFACE WATER SEWER WITH PIPE SIZE, GRADE, MANHOLE REF. AND INVERT LEVEL
G		PROPOSED GULLY AND 150ø GULLY PIPE, DOUBLE GULLY AT LOW POINTS
		PERMEABLE PAVING
		PROPOSED BIO-RETENTION TREE PIT
		PROPOSED GREEN ROOF MIN 60% COVERAGE

KEY PLAN

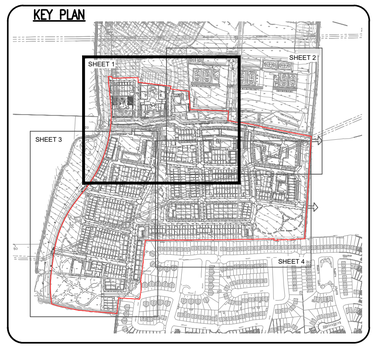

1:500 0 10.0 20.0 30.0 40.0 50.0m
1:1 0 10 20 30 40 50 60 70 80 90 100

Ordnance Survey Ireland Licence No. EN 0006021
© Ordnance Survey Ireland/Government of Ireland.

REV.	DATE	AMENDMENT	DRN	APPD
A	12/04/22	FINAL SHD SUBMISSION	MS	MD

STATUS **PLANNING**

Waterman Moylan
Engineering Consultants
BLOCK S, EASTPOINT BUSINESS PARK, ALFIE BYRNE ROAD, DUBLIN D03 K7W7 IRELAND.
Tel: (01) 664 8900 Fax: (01) 661 3618
Email: info@waterman-moylan.ie www.waterman-moylan.ie

CLIENT GERARD GANNON PROPERTIES

ARCHITECT CONROY CROWE KELLY ARCHITECTS

PROJECT PHASE 3, MOORETOWN

TITLE DRAINAGE LAYOUT SHEET 1 OF 4

DRAWN	DESIGNED	APPROVED	DATE
MS	RM	MD	JULY 2021
SCALE 1:500 @ A1	JOB NO. 21-011	DRG. NO. P1201	REVISION A

© 2018. This drawing is copyright. No part of this document may be re-produced or transmitted in any form or stored in any retrieval system of any nature without the written permission of the consulting engineer as copyright holder except as agreed for use on the project for which the document was originally issued.