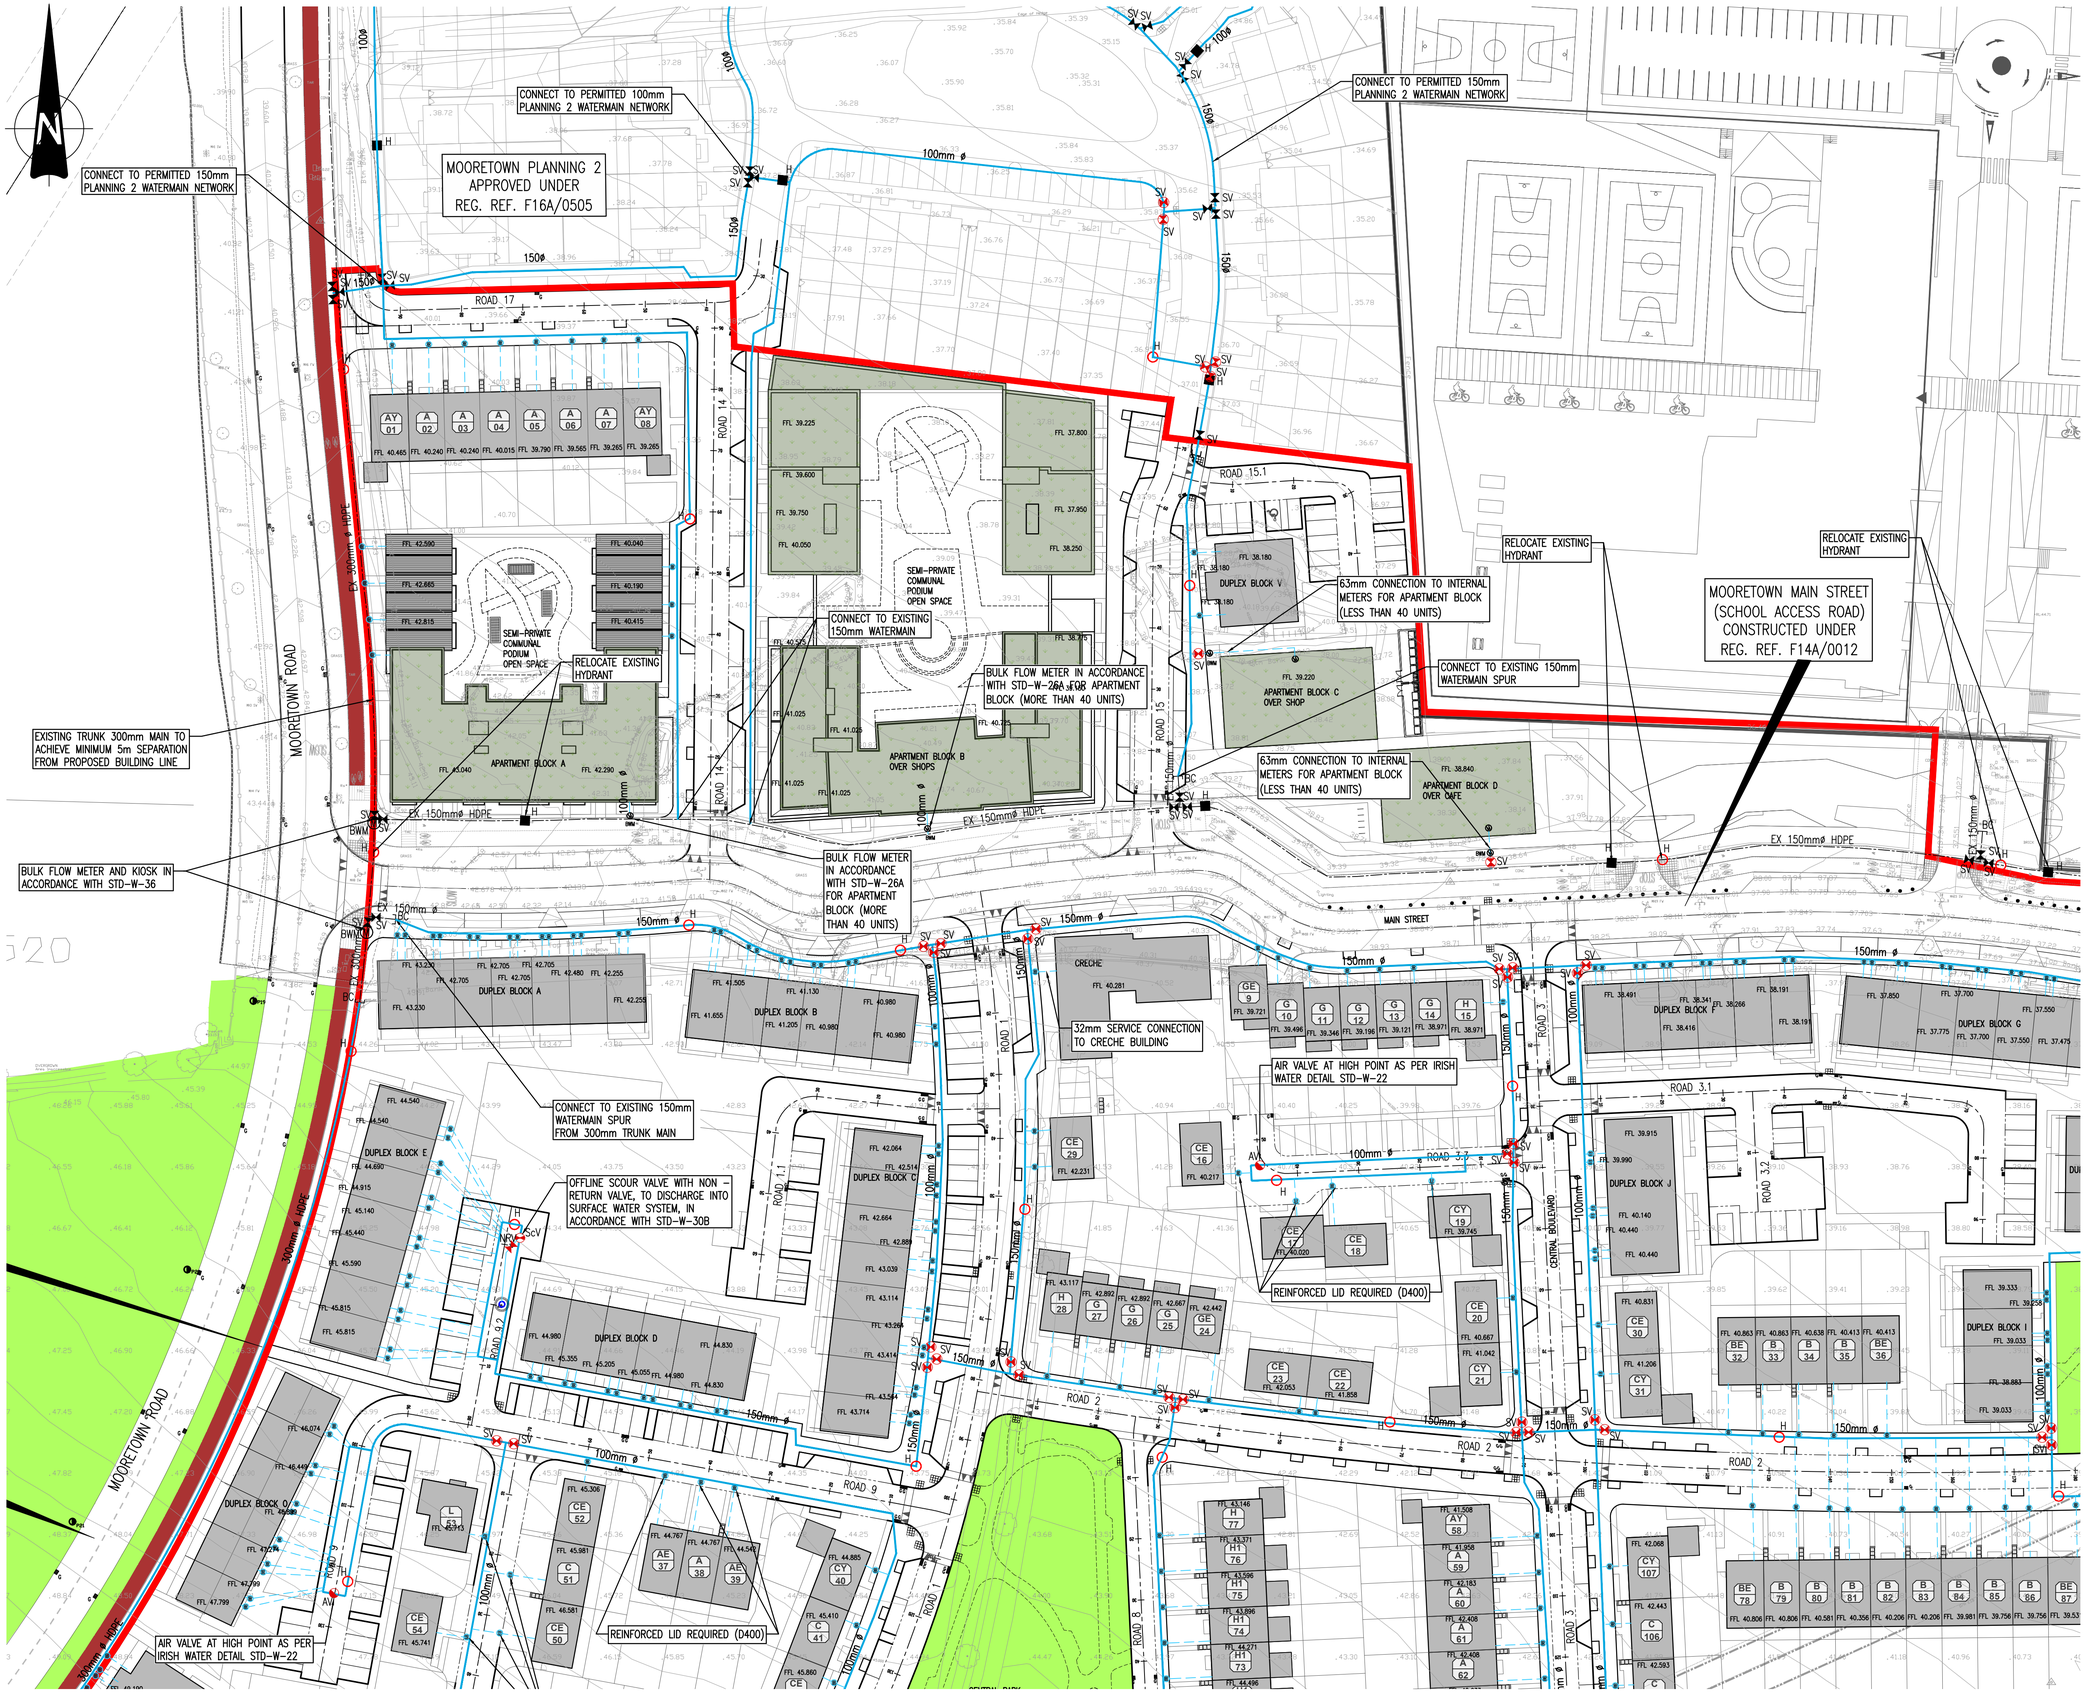

NOTES:

1. DO NOT SCALE. USE FIGURED DIMENSIONS ONLY.
2. THIS DRAWING IS TO BE READ IN CONJUNCTION WITH ALL OTHER RELEVANT ARCHITECTURAL AND ENGINEERING DRAWINGS.

LEGEND

XXXmm ø	PROPOSED HDPE WATERMAIN WITH PIPE SIZE
SV	PROPOSED SLUICE VALVE
H	PROPOSED HYDRANT
AV	PROPOSED AIRVALVE
ScV	PROPOSED SCOURCE VALVE
	PROPOSED BOUNDARY BOX AND CONNECTION
XXXmm ø	EXISTING WATERMAIN WITH PIPE SIZE

KEY PLAN

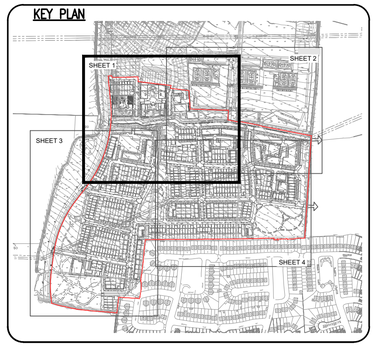

1:500 0 10.0 20.0 30.0 40.0 50.0m

1:1 0 10 20 30 40 50 60 70 80 90 100

Ordnance Survey Ireland Licence No. EN 0006021
© Ordnance Survey Ireland/Government of Ireland.

REV.	DATE	AMENDMENT	DRN	APPD
A	12/04/22	FINAL SHD SUBMISSION	MS	MD

STATUS **PLANNING**

Waterman Moylan
Engineering Consultants
BLOCK S, EASTPOINT BUSINESS PARK, ALFIE BYRNE ROAD, DUBLIN D03 K7W7 IRELAND.
Tel: (01) 664 8900 Fax: (01) 661 3618
Email: info@waterman-moylan.ie www.waterman-moylan.ie

CLIENT GERARD GANNON PROPERTIES

ARCHITECT CONROY CROWE KELLY ARCHITECTS

PROJECT PHASE 3, MOORETOWN

TITLE WATERMAIN LAYOUT SHEET 1 OF 4

DRAWN	DESIGNED	APPROVED	DATE
MS	RM	MD	JULY 2021
SCALE	JOB NO.	DRG. NO.	REVISION
1:500 @ A1	21-011	P1301	A

© 2018. This drawing is copyright. No part of this document may be re-produced or transmitted in any form or stored in any retrieval system of any nature without the written permission of the consulting engineer as copyright holder except as agreed for use on the project for which the document was originally issued.