




Section A-A  
Scale 1:200

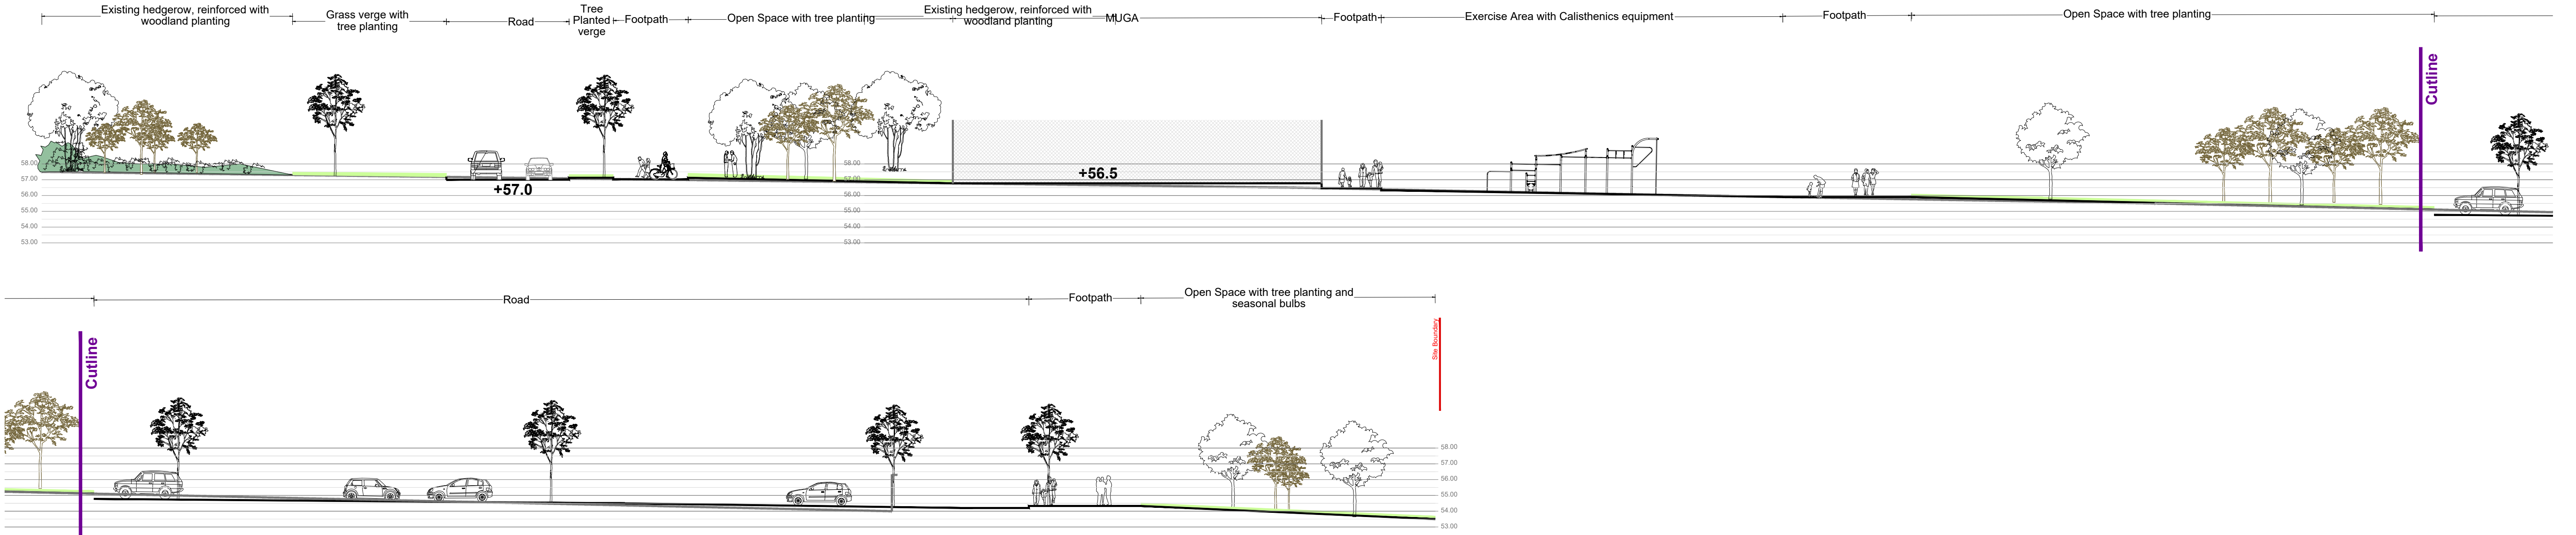


Section B-B  
Scale 1:200

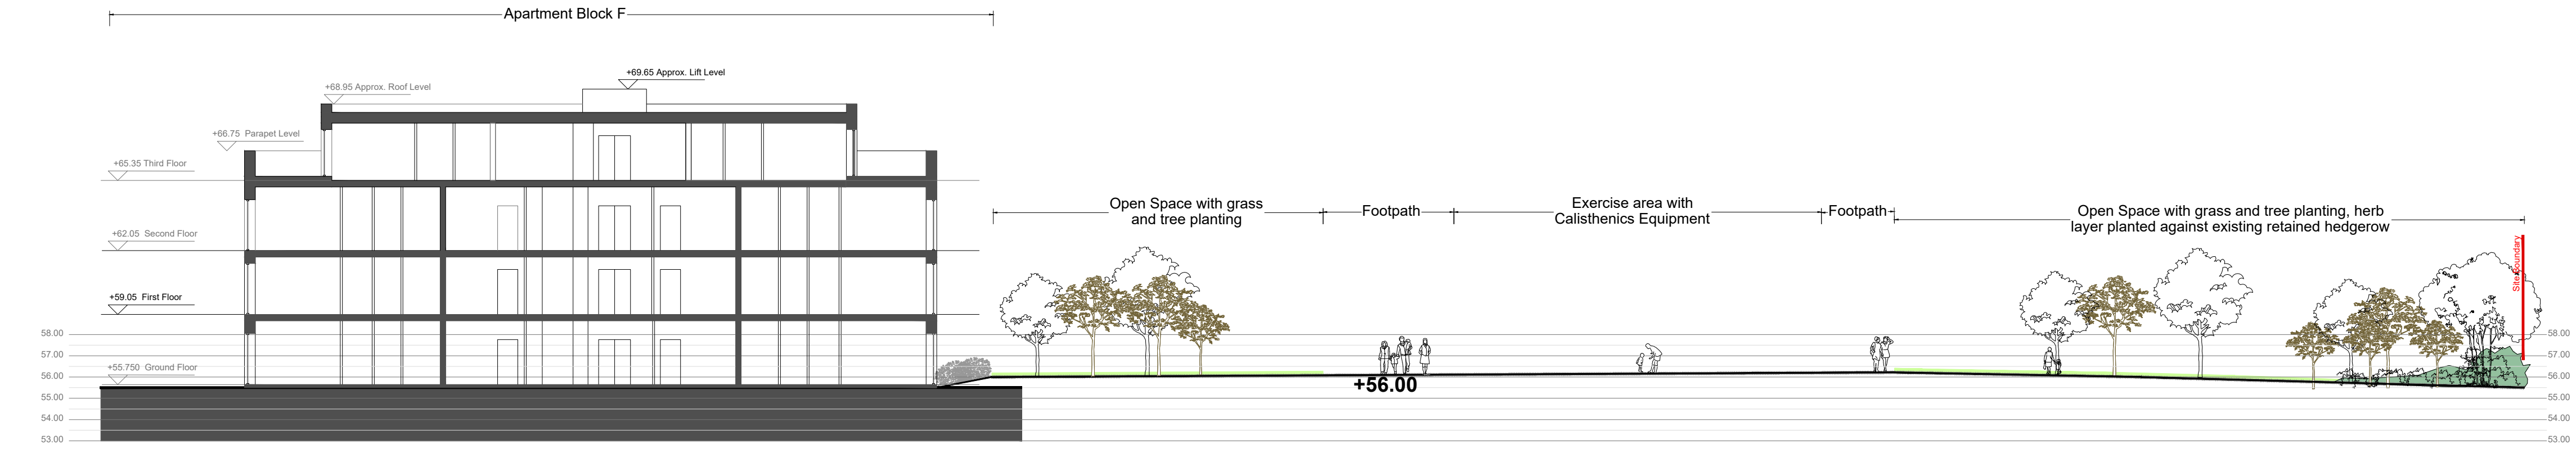

Section C-C  
Scale 1:200

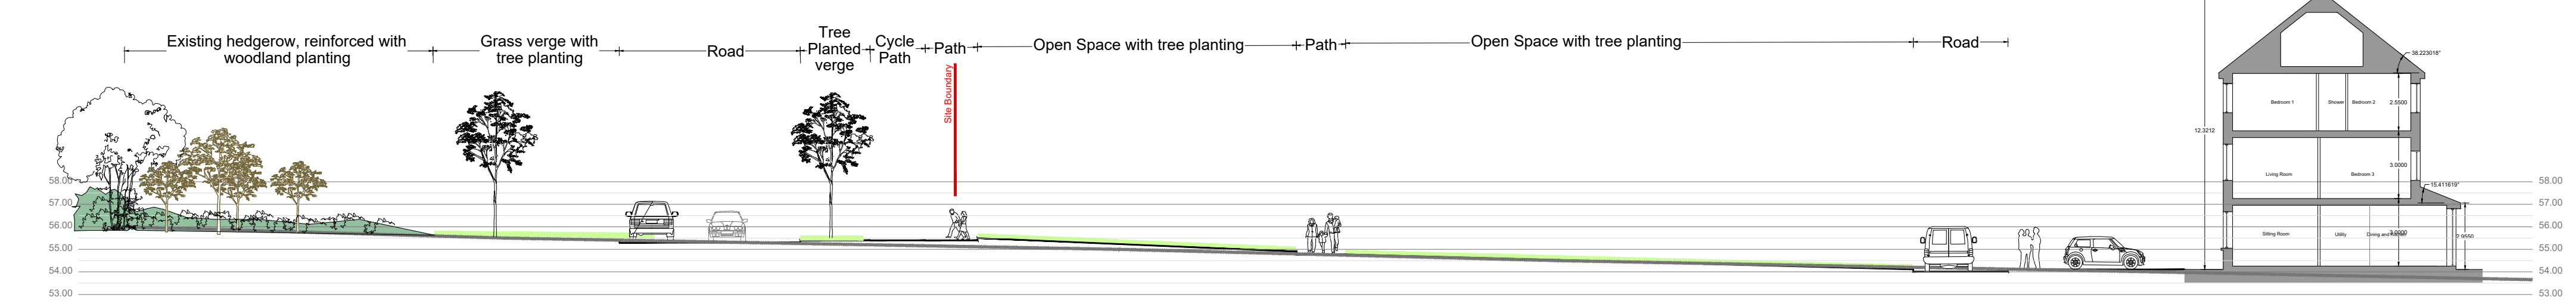


Section D-D  
Scale 1:200

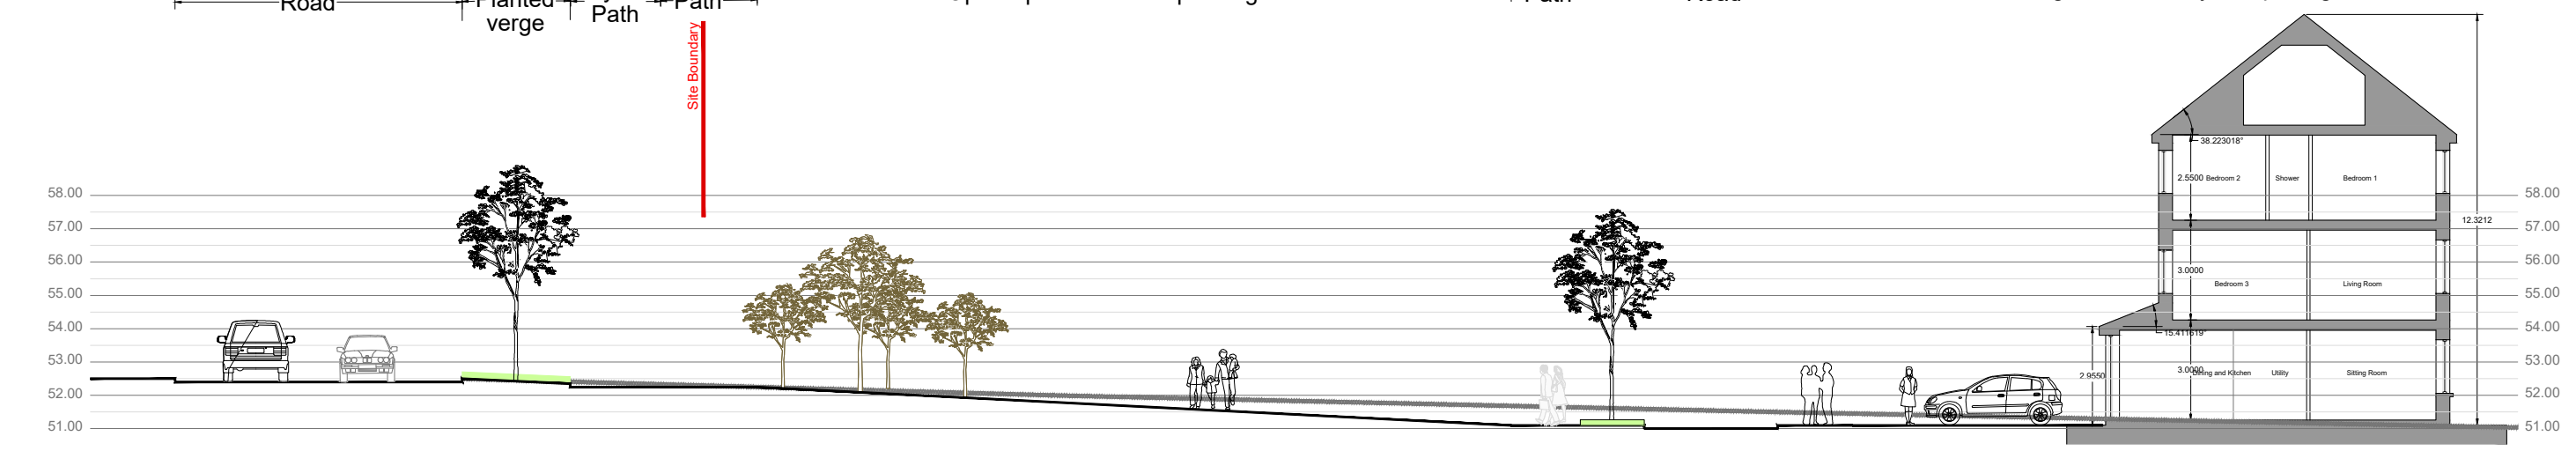

Section Location Plan



| Rev. | Date | Note |
|------|------|------|
|      |      |      |
|      |      |      |
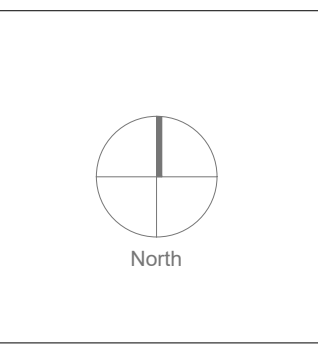

General Notes

Doyle & O'Troithigh  
Landscape Architecture

|              |                         |              |                             |
|--------------|-------------------------|--------------|-----------------------------|
| Project Name | Mooretown Phase 3 (SHD) | Drawing Name | Landscape Sections (1 of 2) |
| Status       | Planning                | Drawing No   | LS-01-PP                    |
| Project No   | 21-003                  | Revision No  | 00                          |
| Scale        | 1:200                   | Drawn By     | AD                          |
| Date         | 06/04/2022              | Checked By   | LD                          |

Linda Doyle  
Director  
+353 (0)87 267 4196  
linda@doyle-otroithigh.com

Dalith O'Troithigh  
Director  
+353 (0)86 300 3469  
dalith@doyle-otroithigh.com

Office Address  
Pembroke House  
28-29 Upper Pembroke St  
Dublin 2

Contact  
mail@doyle-otroithigh.com  
+353 (0)1 608 7782