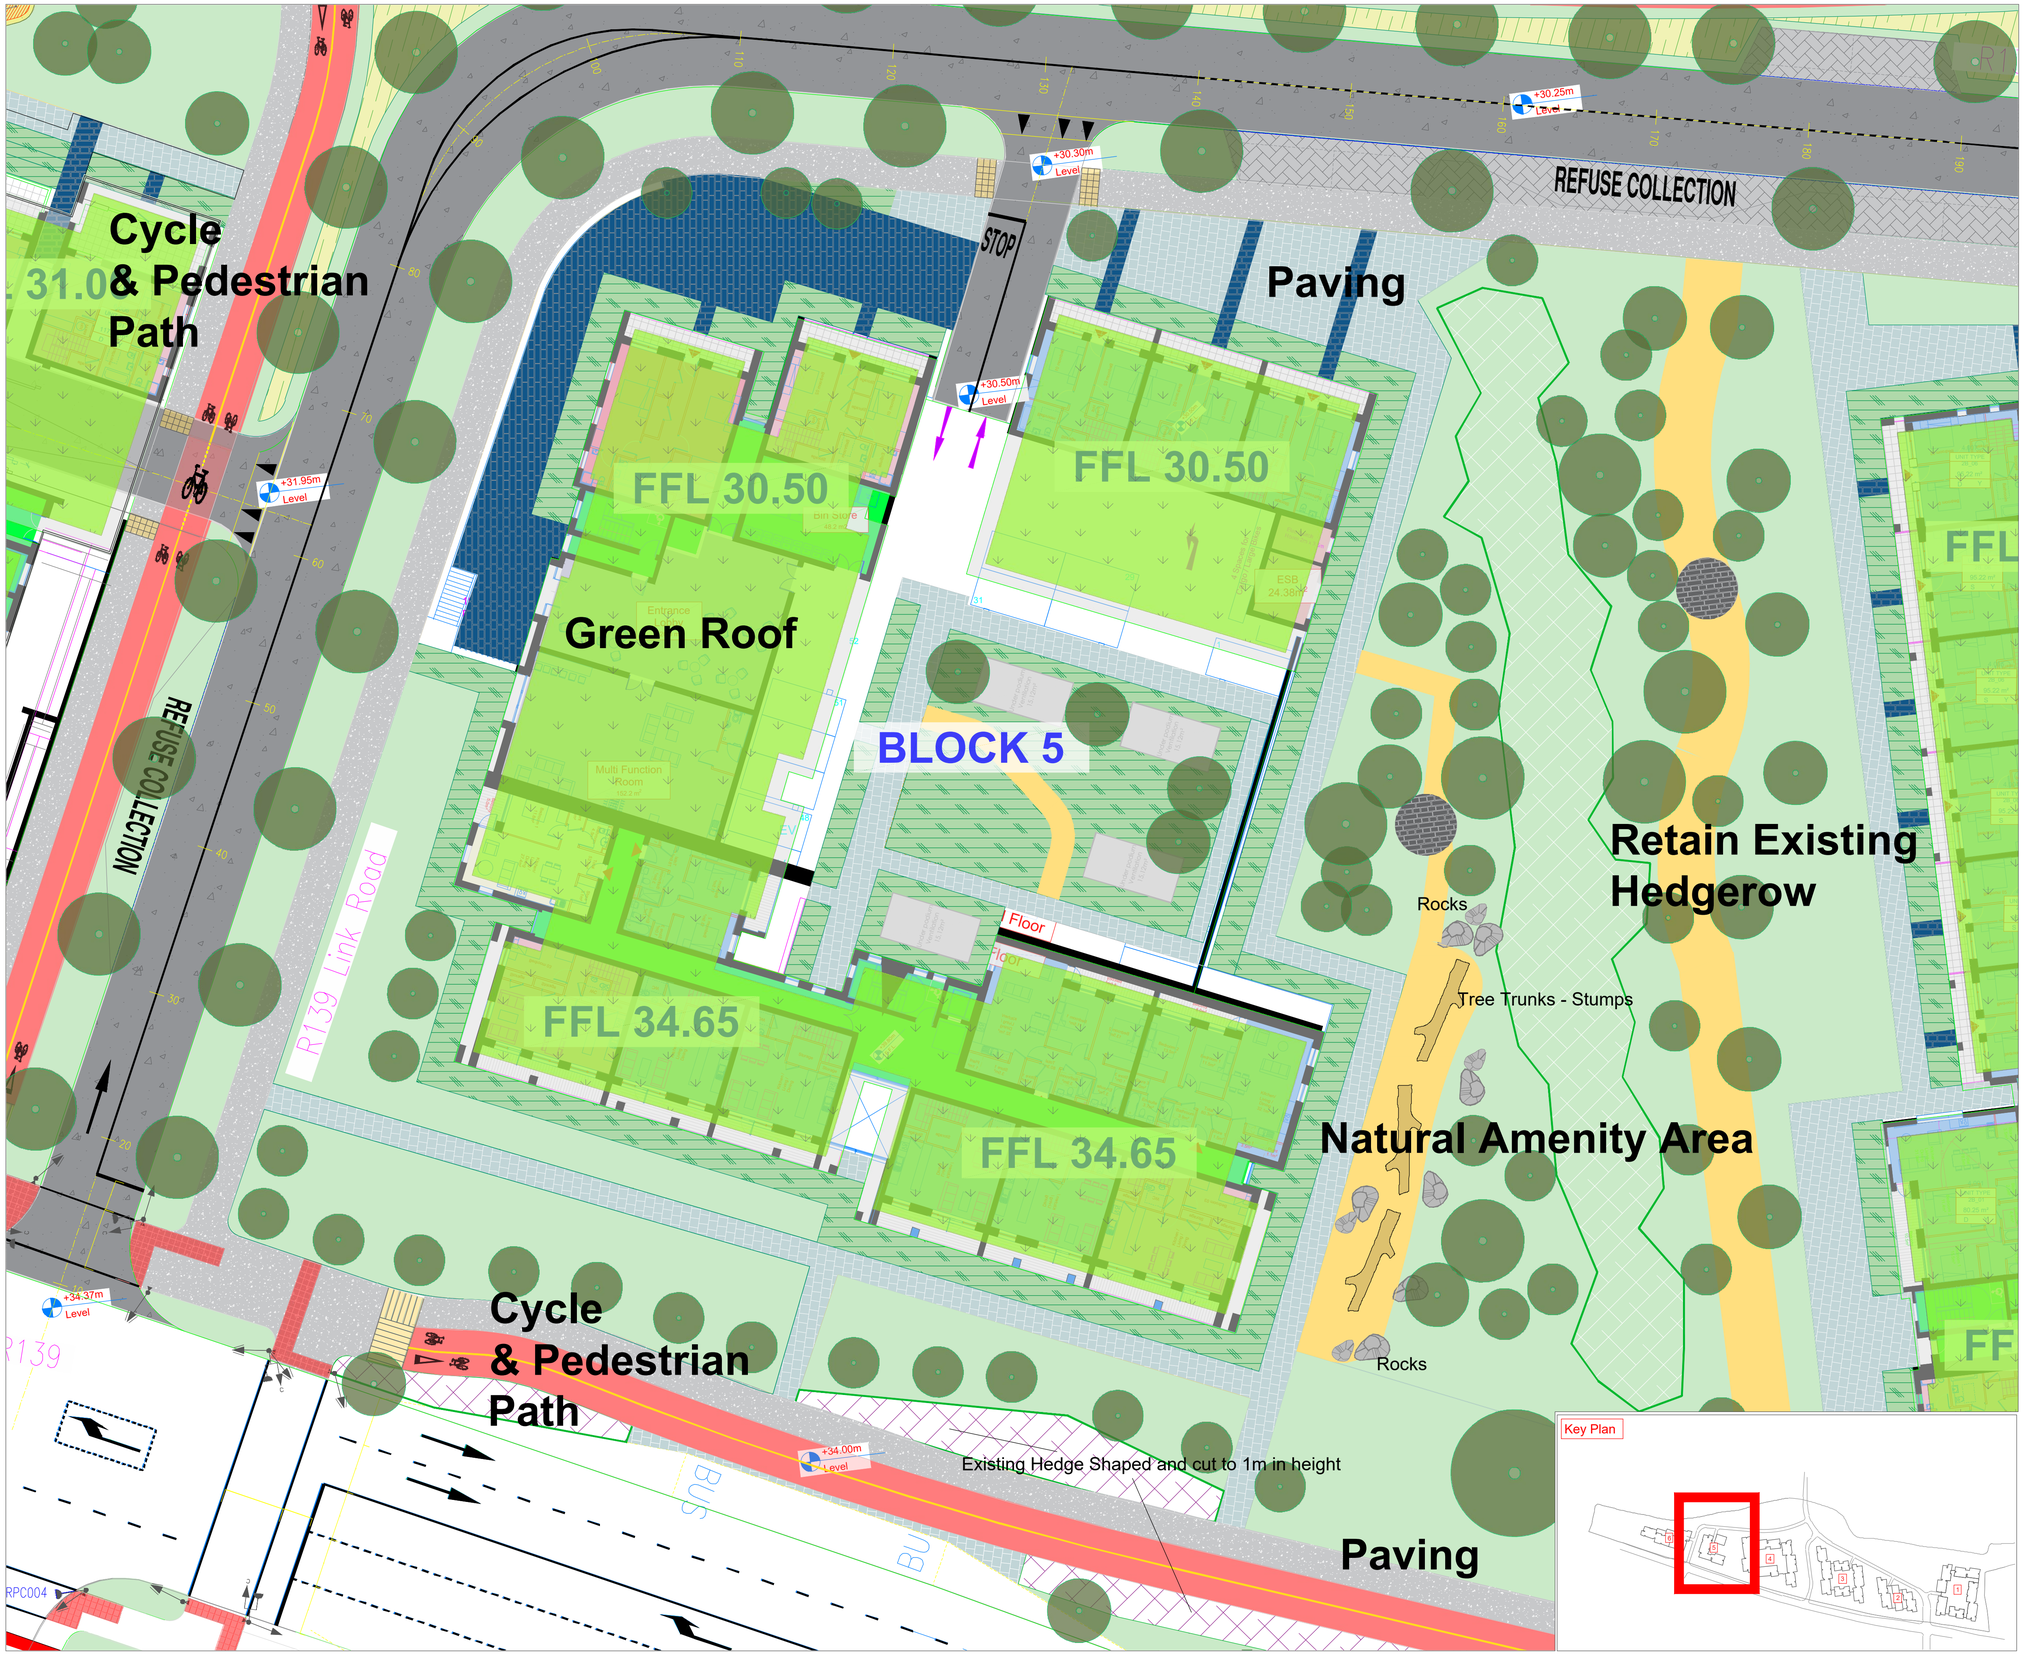

SOFT LANDSCAPE
Existing Tree: Retained

Proposed Tree Planting

Open Space / Parkland Trees

Common Name	Species Name	Specification
Norway Maple	*Acer platanoides 'Columnare'*	r/b 12-14cm gt.
Paperbark Maple	*Acer griseum*	r/b 16-18cm gt.
Birch	*Betula pendula**	r/b 16-18cm gt.
Common Hazel	*Corylus avellana**	r/b 16-18cm gt.
Ornamental Crabapple	*Malus 'John Downie'*	r/b 12-14cm gt.
London Plane	*Platanus x acerifolia*	r/b 18-20cm gt.
Wild Cherry	*Prunus avium 'Plena'*	r/b 14-16cm gt.
Birch Bark Cherry	*Prunus serrula 'Tibetica'*	r/b 12-14cm gt.
White beam	*Sorbus aria*	r/b 14-16cm gt.
Small-leaved Lime	*Tilia Cordata 'Greenspire'*	r/b 16-18cm gt.
Cypress Oak	*Quercus robur 'Koster'*	r/b 16-18cm gt.

Street Trees

Common Name	Species Name	Specification
Silver Lime	*Tilia Tomentosa 'Brabant'*	r/b 18-20cm gt.
Upright Hornbeam	*Carpinus betulus 'Fastigiata'*	r/b 18-20cm gt.

Residential Street Trees

Common Name	Species Name	Specification
Turkish Hazel	*Corylus colurna*	r/b 16-18cm gt.
Serviceberry	*Amelanchier lamarckii*	r/b 150cm ht.
Rowan	*Sorbus aucuparia*	r/b 12-14cm gt.

Open Space / Plaza Trees

Common Name	Species Name	Specification
Field Maple	*Acer campestre 'Elsrijk'*	r/b 16-18cm gt.
Birch	*Betula pendula**	r/b 14-16cm gt.
London Plane	*Platanus x acerifolia*	r/b 18-20cm gt.
Cypress Oak	*Quercus robur 'Koster'*	r/b 16-18cm gt.

Amenity Grass (300mm topsoil depth)
Coburn's Low Maintenance seed

Seasonal Bulbs (300mm topsoil depth)
Bulb planting in grass to be incorporated at 10 bulbs per sq. metre. Mowing to be reduced in accordance with suppliers instructions.

With flowering bulbs, including:
*Colchicum autumnale, Crocus tommasinianus 'Barrs Purple', Crocus vernus 'Jeanne d'Arc', Crocus sativus, Muscari armeniacum, Galanthus nivalis, Narcissus 'Jack Snipe', Muscari armeniacum, Narcissus jonquilla, Narcissus recurvus, Hyacinthoides non-scripta**

Wild Flower Meadow or similar approved
An appropriate dry meadow type with wildflowers for these areas would simulate NVC type MG5. Appropriate herbs for this type of meadow include:

Agrostis capillaris, anthoxanthum odoratu, centaura nigra, cynosurus cristatus, pestuca rubra, galium verum, leontodon autumnale, leontodon hispidus, leucanthemum vulgaris, lotus corniculatus, pimpinella saxifraga, plantago lanceolata, poa pratensis, primula veris, trifolium pratense, ranunculus acris, ranunculus bulbosus, rhinanthus minor, rumex acetosa

Residential Edging Buffer (450mm topsoil depth)

Common Name	Species Name	Specification	Centres
Arrowwood	*Viburnum x bodnantense*	b/r 60-90cm ht.	700mm
Guelder Rose	*Viburnum opulus^**	b/r 60-90cm ht.	700mm
Dogwood	*Cornus sanguinea**	b/r 60-90cm ht.	700mm
Ribbon Grass	*Phalaris feesey*	c/g .5L 20-30cm ht.	400mm
Karl F. Reed Grass	*Calamagros 'Karl Foerster'**	c/g 2L 30-40cm ht.	700mm
Miscanthus	*Miscanthus sinensis 'Gracillimus'*	c/g 2L 30-40cm ht.	700mm
Lonicera	*Lonicera pileata*	c/g 2L 20-30cm ht.	500mm

W1 - Woodland Planting Mix
1620sq.m

Species Name	Specification	%	per sq.m
Acer pseduopalatanus	b/r 60-90cm ht.	15	.5
Aesculus hippocastanum	b/r 60-90cm ht.	10	.5
*Betula pendula**	b/r 60-90cm ht.	20	.5
Larix decidua	b/r 60-90cm ht.	15	.5
Sorbus aucuparia	b/r 60-90cm ht.	10	.5
Quercus robur	b/r 60-90cm ht.	10	.5
Ilex aquifolium	c/g 30-40cm ht.	15	1
Pinus sylvestris	c/g 40-60cm ht.	5	1

Augment & Retain Existing Hedgerow & Trees

HARD LANDSCAPE
Feature Paving
PC granite composite block paving, colour Silver, 240 x 160, 160 x 160mm

Plaza Feature Paving
Pavers, colour Charcoal
320 x 120, 480 x120mm

Compacted Gravel Surface
Dust Path or similar, as approved

Cycle Path - (to Engineer's Specification)
Tarmacadam, colour to be decided, or similar, as approved

Pedestrian Path - (to Engineer's Specification)
Brushed Concrete or similar, as approved

Low Wall - (to Engineer's Specification)
450mm high, Rendered with 600 x 300 x 60mm Cap.

LANDSCAPE FURNITURE / FEATURES
Benchs
Final locations to be determined

Playground Surfacing

Natural Play Elements

Structured Play Elements

Outdoor Calisthenics Equipment

Location of Art Piece

Boardwalk

Green Roof - See Consulting Engineer Drawings for Details

REV	DATE	BY	CHECKED	DESCRIPTION
J	29/04/2022	PR	RMD	Revised Layout
I	27/04/2022	PL	RMD	Revised Layout
H	07/04/2022	PL	RMD	Revised Layout
G	07/04/2022	PL	RMD	Revised Layout
F	16/07/2021	MR	RMD	Revised Layout
E	23/06/2021	MR	RMD	Revised Layout

Project Title: **Development at Belcamp, Dublin 17**

Client:	**Gerard Gannon Properties**	Dwg No. 9.	
Drawing Title:	Block 5 Landscape Plan	Scale	1:200 @ A1
Job No.	1561	Date	07/04/2022

Ronan MacDiarmada + Associates Ltd.
Landscape Architects and Consultants.

5 Tootenhill, Rathcoole, Co. Dublin
tel: +353 1 412 4476 mob: 086 26 25 438
fax: +353 1 401 3748 e-mail: ronan@rmda.ie

N

This Drawing is Copyright ©