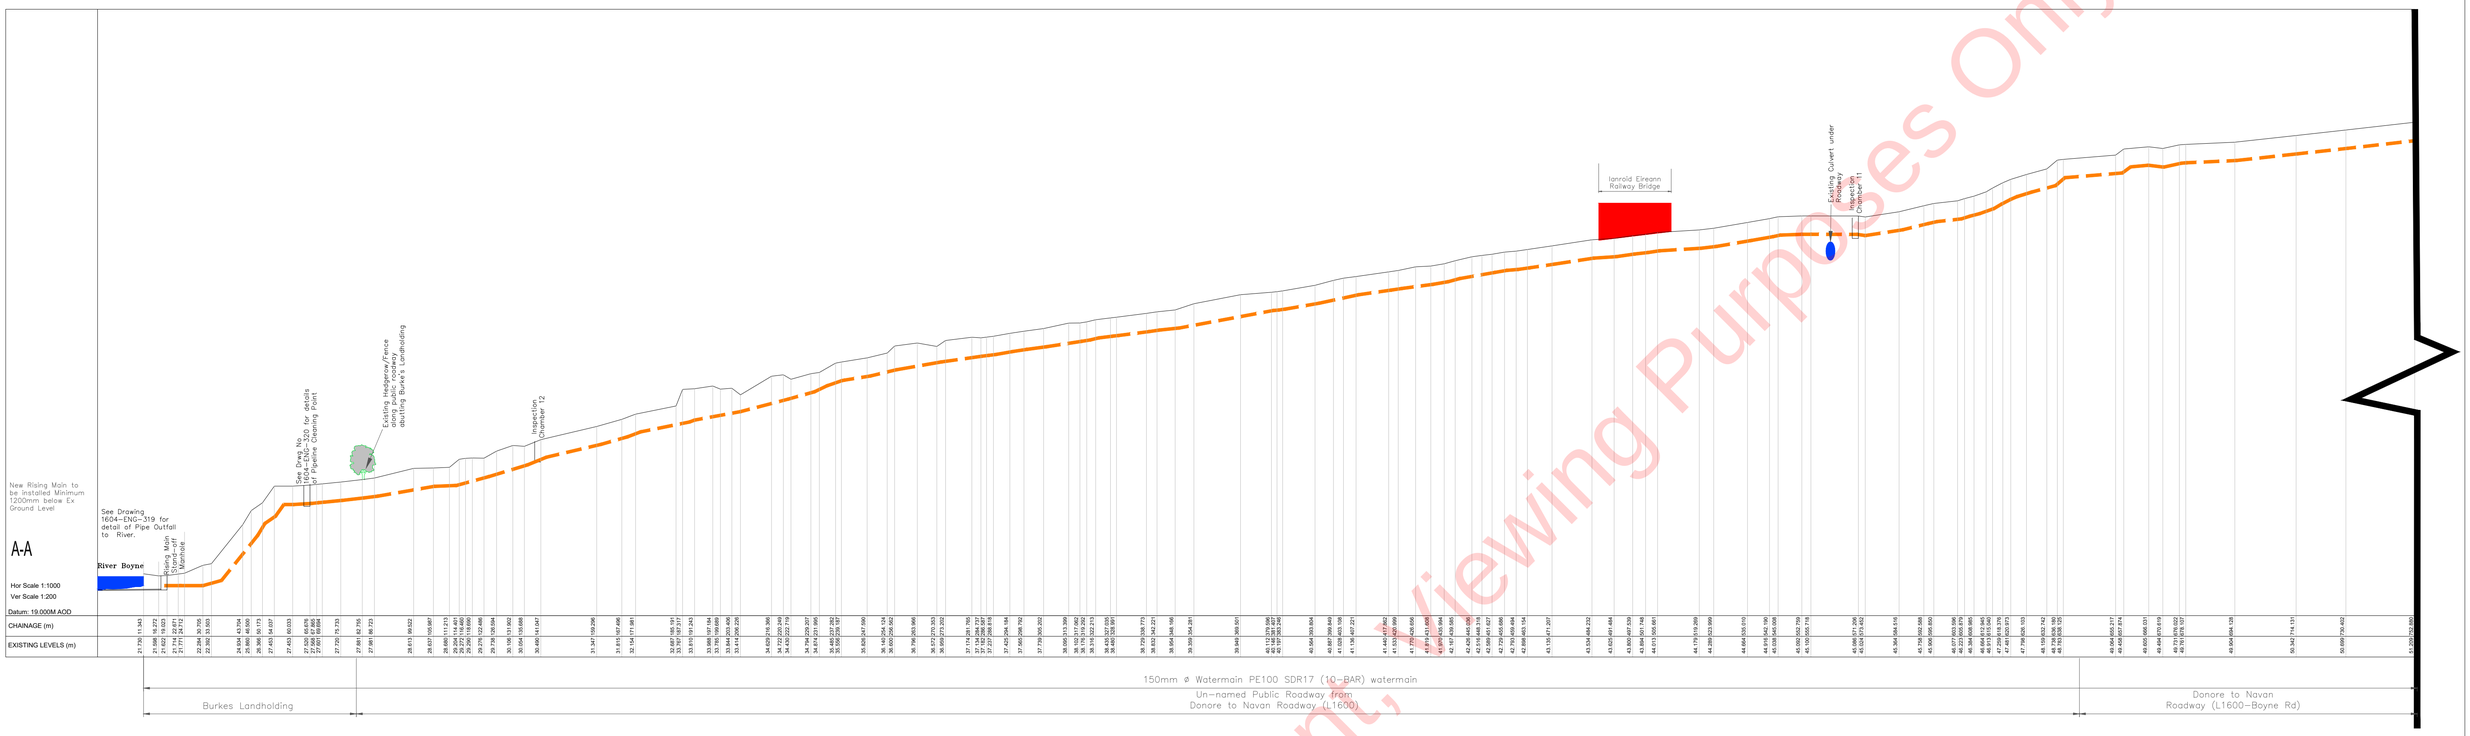

01 / 315 New Foul Sewer Rising Mains Longitudinal Section
Scale Vert 1:200, Horz 1:1000

Legend	
- - - -	Proposed Watermain Wavinsure 150MMø PE100 SDR17 (10-BAR)

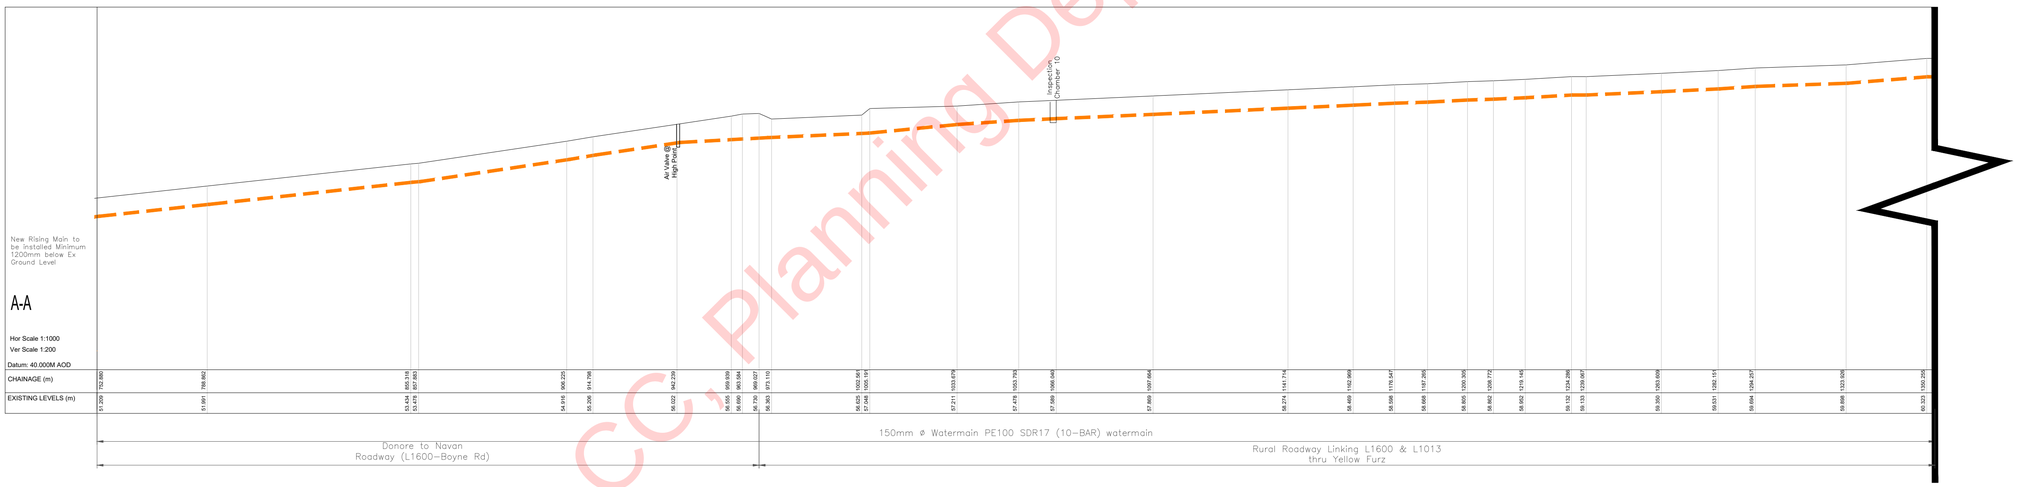

02 / 315 New Foul Sewer Rising Mains Longitudinal Section
Scale Vert 1:200, Horz 1:1000

REV. NO.	DESCRIPTION	DATE	INITIALS
A	Submitted in response to FI request on planning ref 21424	January 2022	T. Finn

finn DESIGN PARTNERSHIP
CREATIVE ● INNOVATIVE

Blakestown, Ardee, Co. Louth, Ireland
t 041 6857200 f 041 6857201 e info@finn.ie w www.finn.ie

DRAWING. NO: 315
REV. NO: A

ENG

TITLE: Proposed Rising Main Longitudinal Section Sheet 1 of 4

PROJECT: Extension to WWTP & Rising Main Pipeline to River Boyne

CLIENT: Dawn Meats Ireland Painestown, Beauparc, Co Meath

SCALE:	1:200 & 1:1000	DRAWN:	T.Finn
DATE:	February 2020	CHECKED:	-
STATUS:	Planning Applic (FI Response)		
JOB NO:	1604		

NOTES
1. Copyright Reserved 2003 ©
2. Work to figured dimensions only. Do not scale drawing.
3. The contractor is responsible for checking all levels and dimensions on site and shall refer all discrepancies to the Architect
4. Where appropriate, for details of r.c. structure, or mechanical and electrical details, see Engineers drawings
5. Proprietary items shall be fixed in strict accordance with manufacturers instructions.
6. Sizes of proprietary items shall be checked with manufacturer.
7. The contractor shall be responsible for the coordination of structure, finishes and services.

● CIVIL - STRUCTURAL ENGINEERING ● PROJECT MANAGEMENT

Meath CC, Planning Department, Viewing Purposes Only!