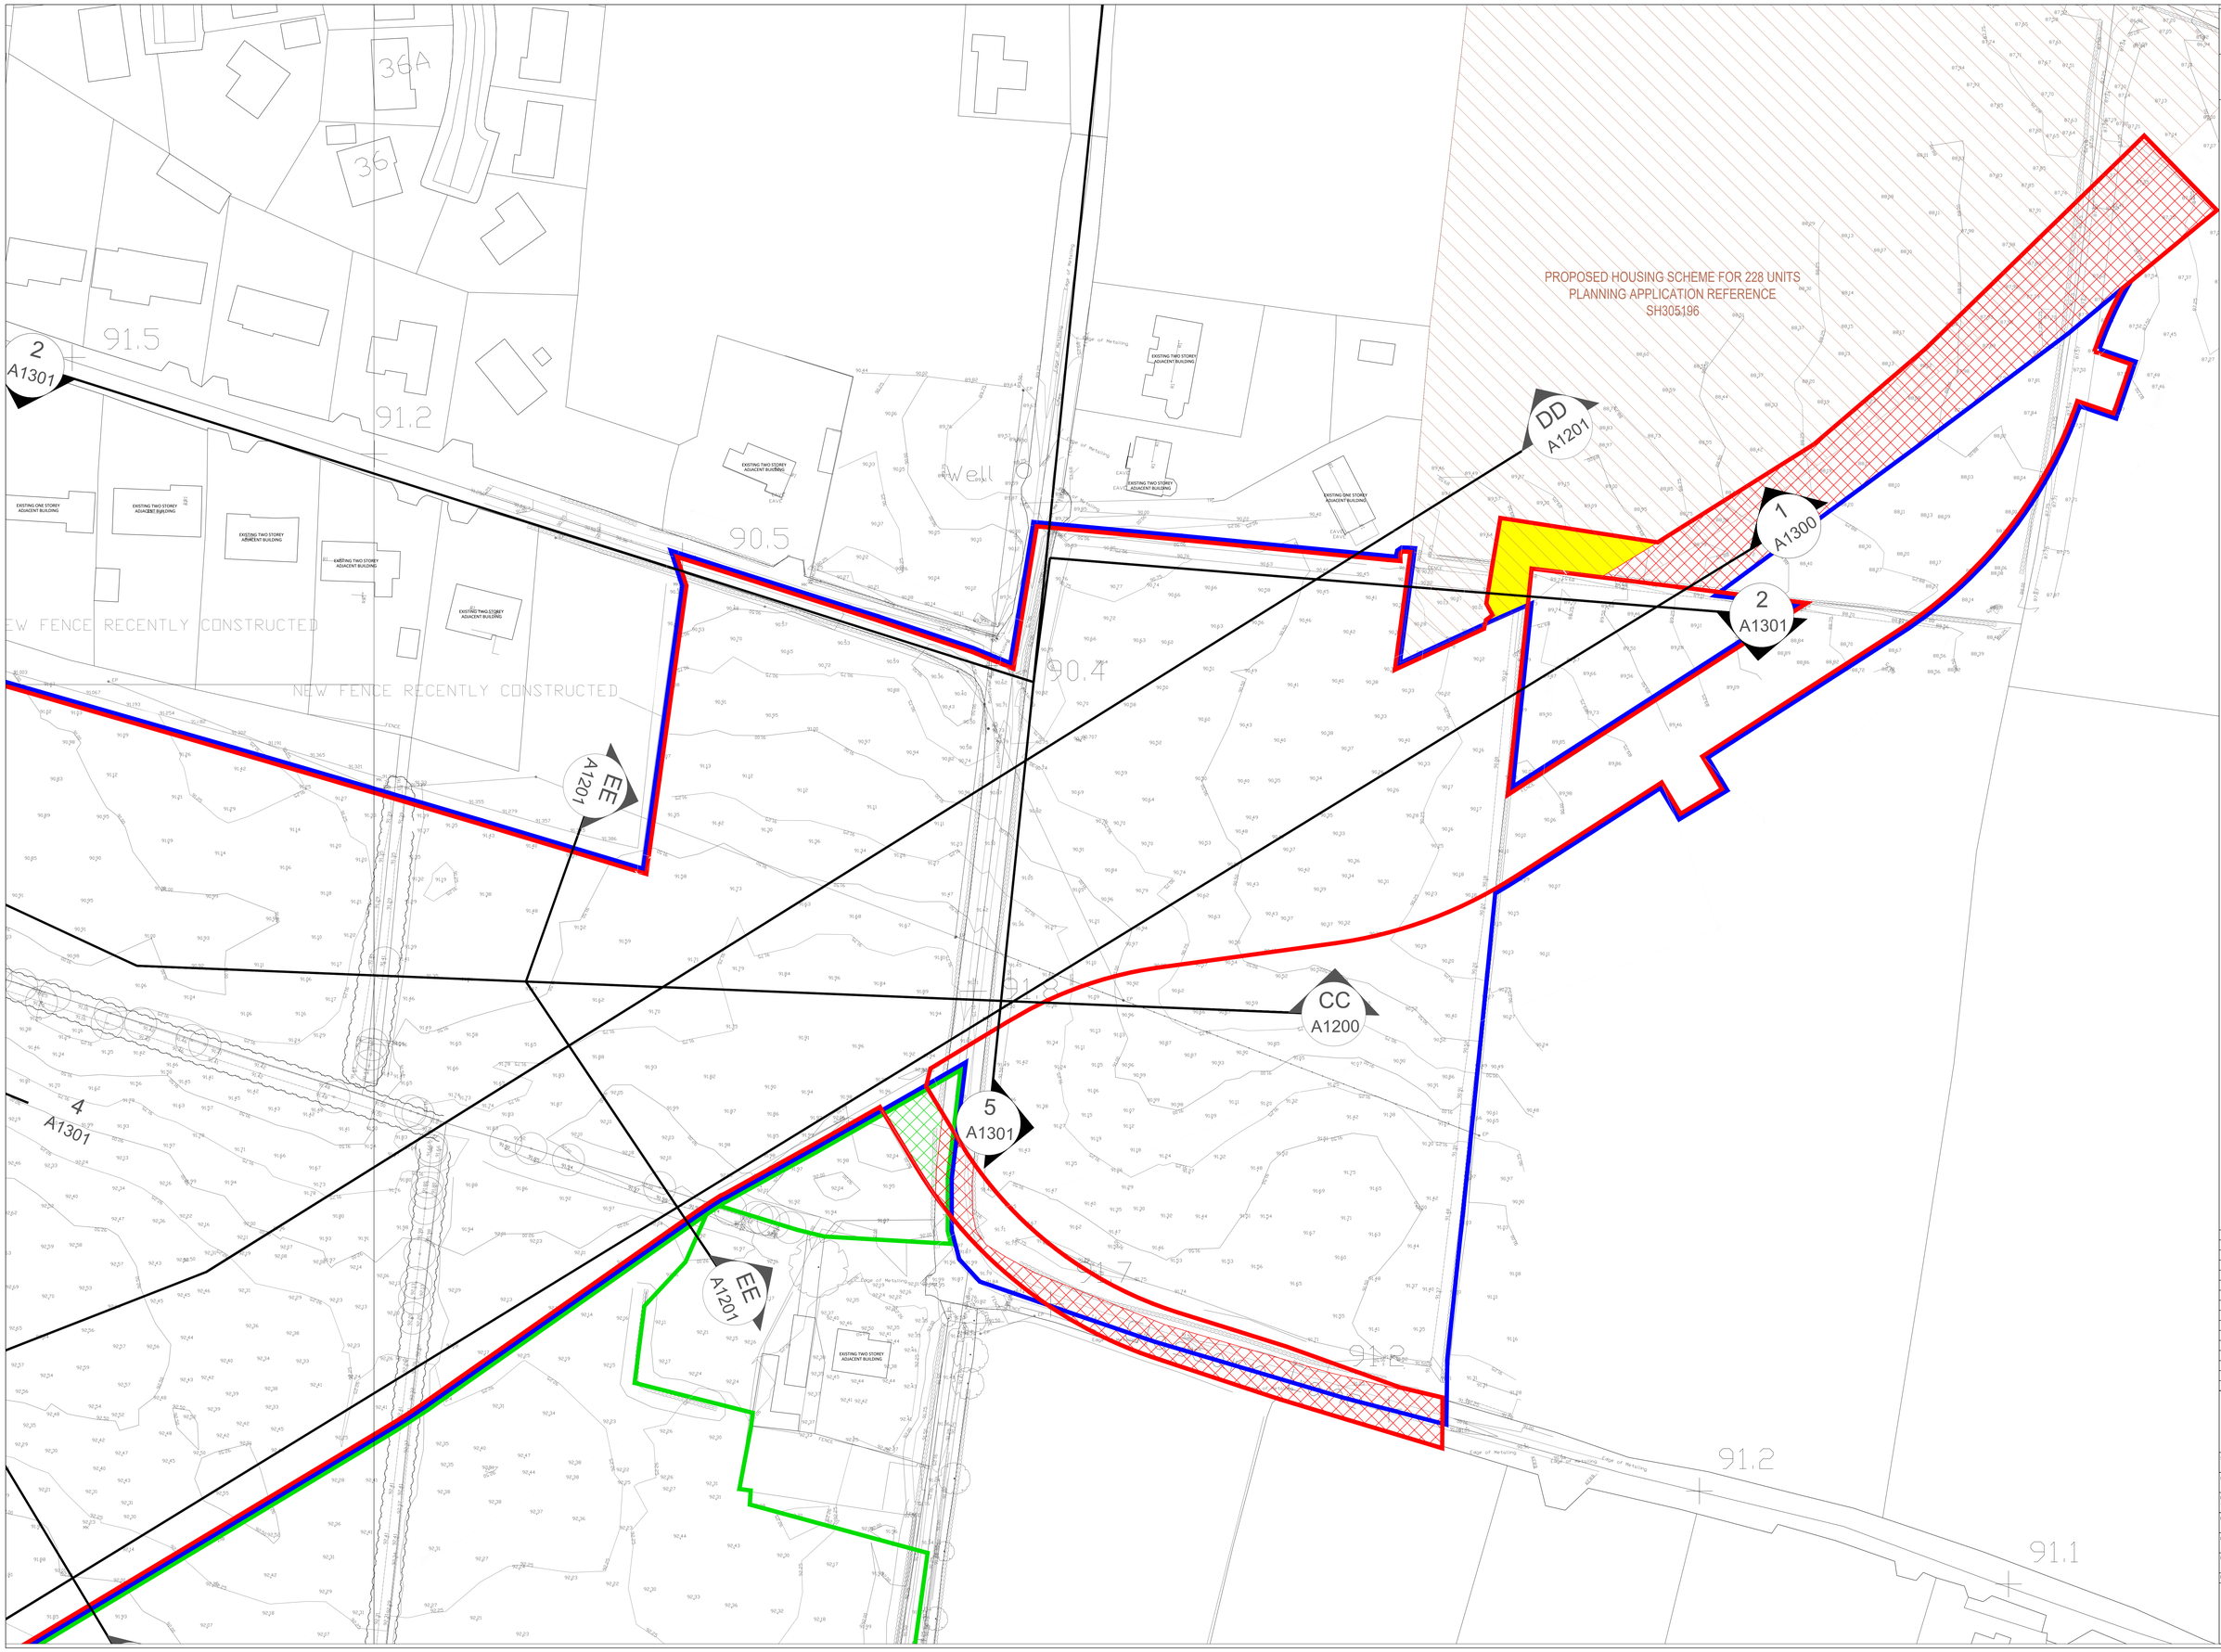

All dimensions to be checked on site. Figured dimensions take preference over scaled dimensions. Any errors or discrepancies to be reported to the Architects. This drawing may not be edited or modified by the recipient.

A0

Copyright and ownership of this drawing is vested in RKD Architects, whose prior written consent is required for its use, reproduction or for publication to any third party. All rights reserved by the law of copyright and by international copyright conventions are reserved to RKD Architects and may be protected by court proceedings for damages and/or injunctions and costs. RKD Architects' Quality Management Systems are independently certified to ISO 9001:2015.

Notes

ORDNANCE SURVEY IRELAND
LICENSE No. AR00028121

OS SHEET NUMBERS: 2853-C, 2853-D

ITM CENTRE PT. COORDS
X,Y= 701913.7473,750580.5895

- SITE BOUNDARY 141,660 SqM / 14.166 Hectares
- LAND UNDER THE OWNERSHIP OF THE APPLICANT
- LOBLOLLY LAND
- PROPOSED WAY-LEAVE THROUGH KINGSCROFT LAND - LETTER OF CONSENT PROVIDED
- PROPOSED PEDESTRIAN LINK - LETTER OF CONSENT PROVIDED
- LOBLOLLY LAND WITHIN SITE BOUNDARY- LETTER OF CONSENT PROVIDED
- MEATH COUNTY COUNCIL - LETTER OF CONSENT PROVIDED
- ADJACENT RELEVANT PLANNING SUBMISSIONS

REV	DATE	CHK BY	DESCRIPTION
P1	MAY 2022	DC	PLANNING SUBMISSION

BEO PROPERTIES LTD.

STATUS	PLANNING
PROJECT	RATOATH SOUTH SHD
PROJECT ADDRESS	RATOATH SOUTH, CO. MEATH
DWG TITLE	SITE PLAN C - EXISTING
DWG NO	21088-RKD-ZZ-ZZ-DR-A-1013

REV	PROJECT NO	SCALE
P1	21088	1:1000@A0

DATE	DRN	CHK
MAY 2022	DC	DC

RKD

59 Northumberland Rd
Ballsbridge, Dublin 4
D04 WP89, Ireland
+353 1 668 1055
mail@rkd.ie
rkd.ie