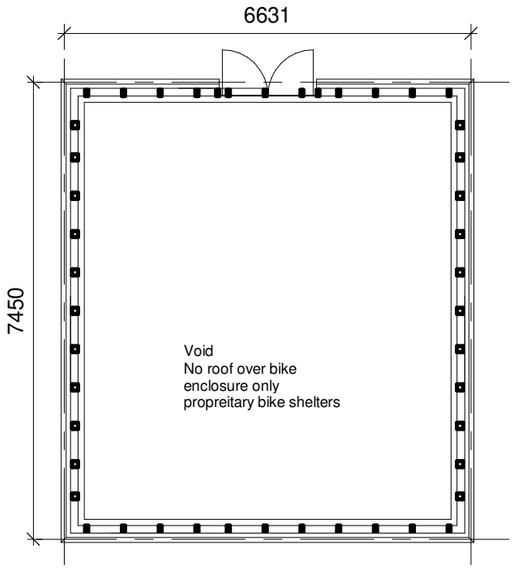

Roof Plan

1:100

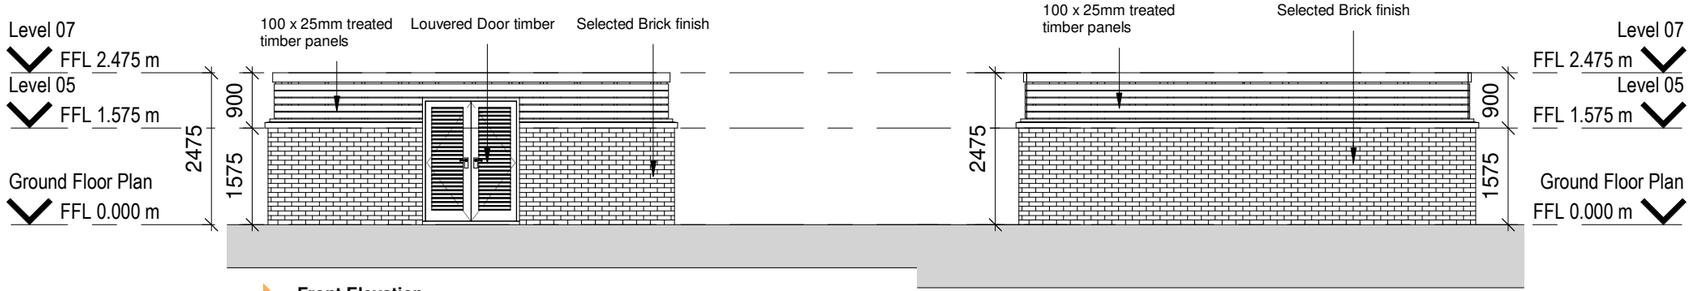

Front Elevation

1:100

Side Elevation

1:100

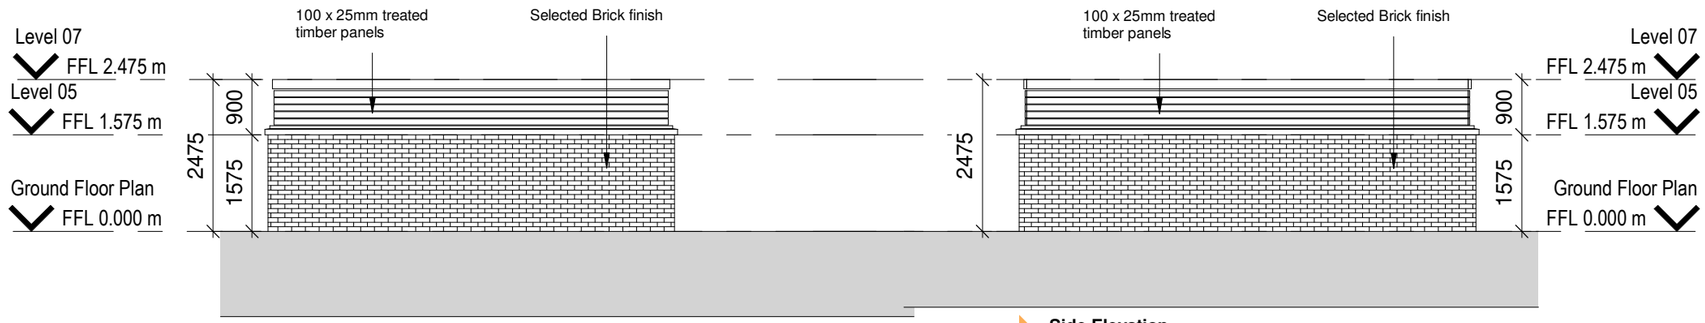

Rear Elevation

1:100

Side Elevation

1:100

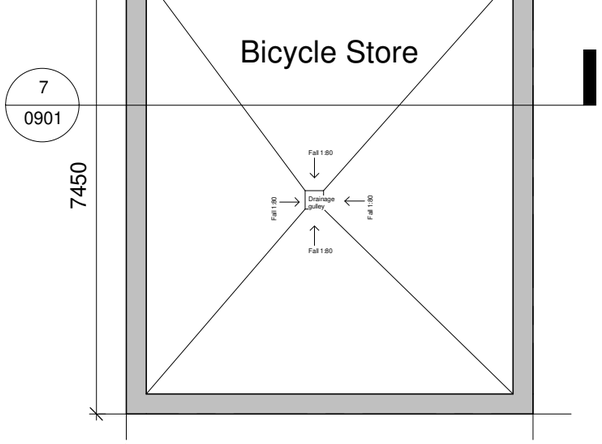

Ground Floor Plan

1:100

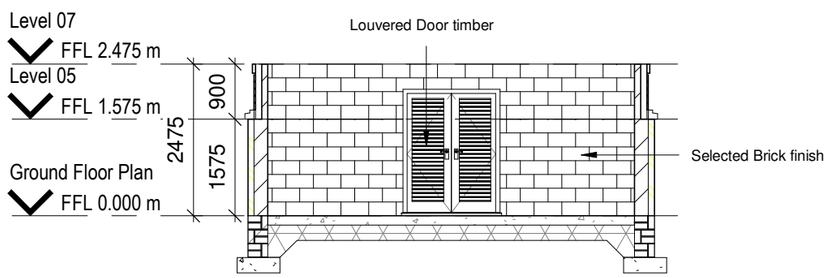

Section

1:100

Key Plan:

Rev:	Date:	Description:	By:
1	02/06/2022	Issued For Planning	MOLA

Drawing Status: PLANNING

Reply Address:
2 Donnybrook Road,
Donnybrook,
Dublin 4,
Ireland
Telephone +353 1 218 3900
www.molaarchitecture.com

Notes
Do not scale.
Use figured dimensions only.
This drawing is to be read in conjunction with all relevant specifications and drawings.
All dimensions to be checked on site.
In the event of any discrepancies between drawings the contractor is to inform the Architect immediately.

MOLA

■ ARCHITECTS ■ PLANNERS ■ URBAN DESIGNERS ■

Client: Cairn Homes Properties Ltd.

Project: Newcastle South

Drawing: Bike Store Apartments & Duplex Blocks

Date:	Scale:	Drawn By:	Approved By:	Int. Job No:
08/05/22	As indicated	CJ	NN	20023

Project No:	Originator:	Zone:	Level:	Type:	Discipl:	Class:	Sheet No.:	Status:	Rev.:
NCS21-	MOLA-	XX-	ZZ-	DR-	A-	XX-	0901	P	1

FOR NORTH POINT & LEVELS PLEASE REFER TO SITE LAYOUT PLAN

© COPYRIGHT This drawing or design may not be reproduced without permission