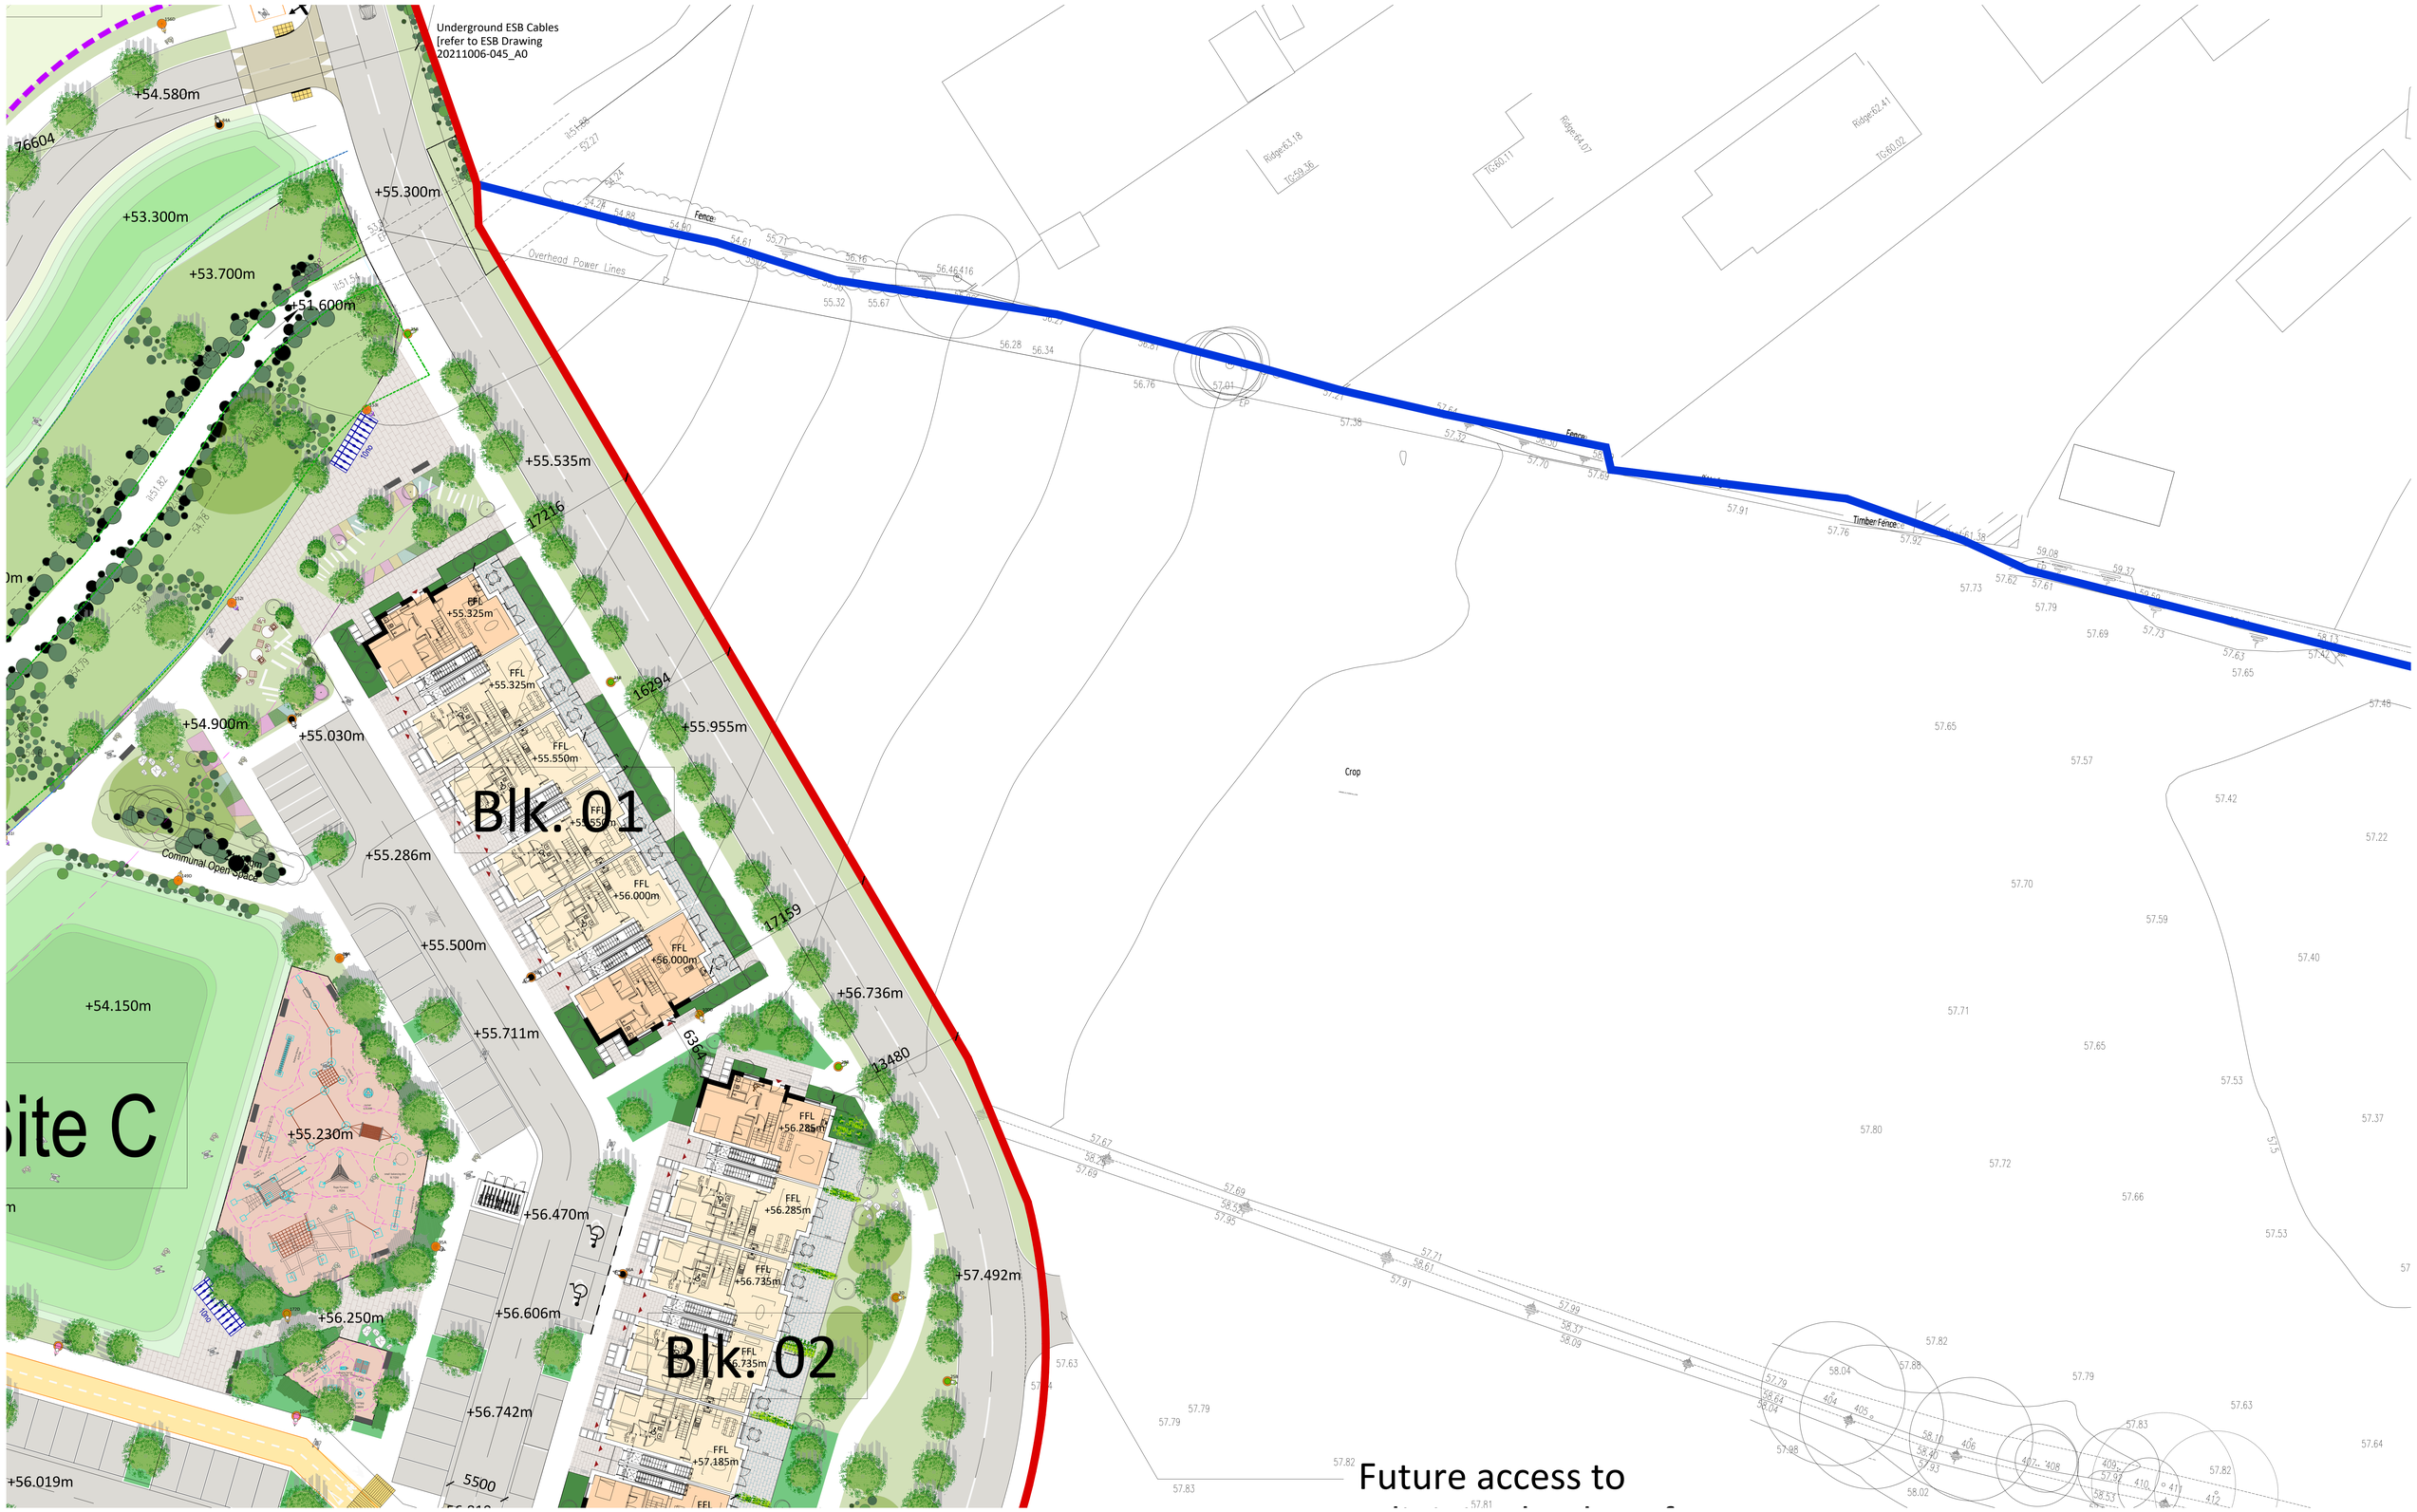

Proposed Ground Floor Plan - Sheet 04 of 05

- Application Site Boundary
- Lands in the Applicants Control
- **Pink dashed line indicates the boundary between the residential and community lands.**
- Land Reserved for School
- AA1 - Archaelogical Area of Interest
- Wayleave
- Green Hatch on Dublin Rd & Shinkeen Rd. indicates extent of work in Local Authority Control

ITM Centre Point Cordinates X,Y

Ordnance Survey Ireland Licence No. CYAL50165736

OS Map Series - Map Sheets:

All levels (in meters) are related to Malin head datum. All dimensions in millimeters. Figured dimensions only are to be taken from this drawing.

Please refer to landscape architects drawings for landscape proposals and boundary treatments.

Please refer to engineers drawings for road levels, site services and any other engineering proposals.

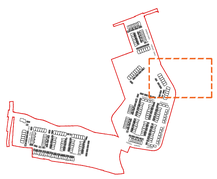

Revision Description	Date	Rev. No.	Issued by

Figured dimensions only to be used. This drawing is copyright of O'Mahony Pike Architects Ltd. All information is shared as per approved use in accordance with BS1192(2007) + A2(2016), Table 5; Standard Codes for Suitability of Models and Documents. If 'Information Approval Check' is empty, this information has been shared at S0 - WIP.

o'mahony pike

architecture|urban design
email: info@omahonypike.com
tel: +353 1 202 7400
fax: +353 1 283 0822
www.omahonypike.com

Dublin
The Chapel
Mount St. Anne's
Milltown, Dublin 6
D06 XN52 Ireland

Cork
26 South Mall
Cork City
Co. Cork
T12 R2RV Ireland

Project No.:	20007	**Scale @ A0:**	1:200
Project Lead:	DMcD	**Date Printed:**	10-06-2022
Drawn By:	KOC/BG/DMD	**Current Rev.:**	P.01
Model No.:	20007-OMP-00-SP-DR-A-1004		
Purpose:	Planning		

Project: Development at Ballyoulster

Location: Cellbridge, County Kildare

Client: Kieran Curtin, Receiver over certain assets of Maplewood Developments Unlimited Company (in liquidation and in receivership)

Drawing Title: Proposed Ground Floor Plan - Sheet 04 of 05

Drawing No.: 20007-OMP-00-SP-DR-A-1007

Suitability: Checked By: Date