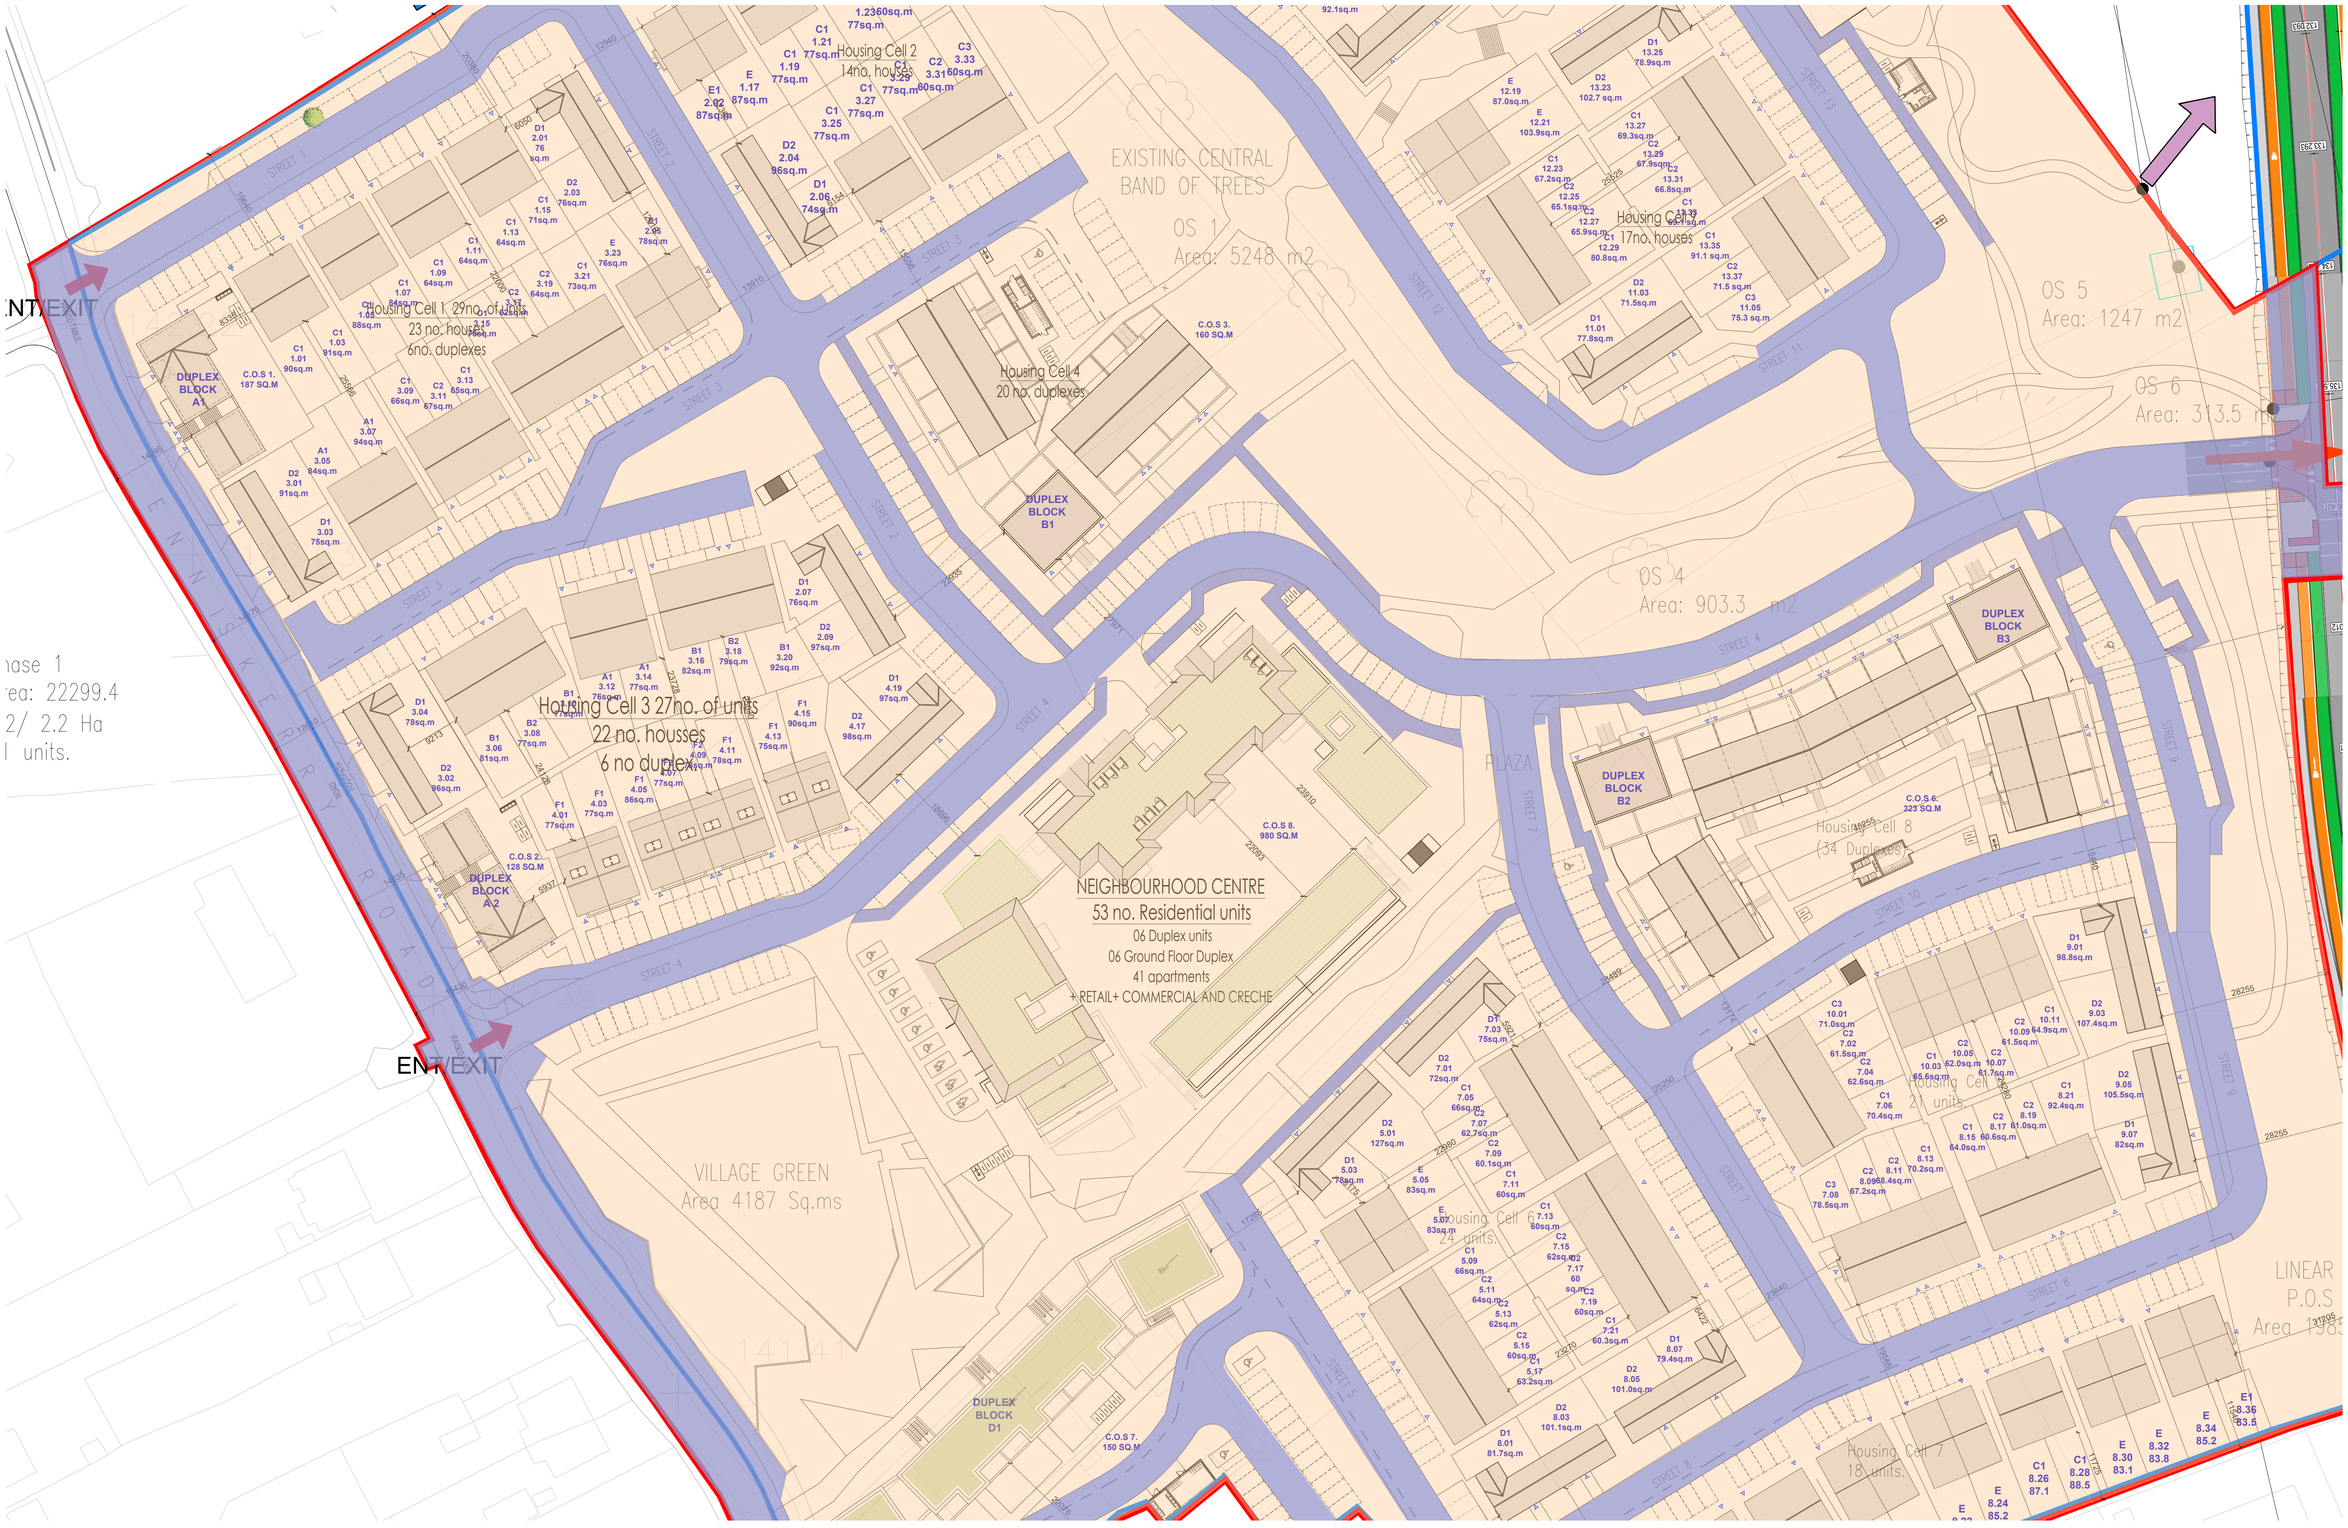

NOTES:

DO NOT SCALE FROM DRAWINGS. WORK TO FIGURED DIMENSIONS ONLY. ARCHITECT TO BE NOTIFIED OF ALL DISCREPANCIES.

SHD STAGE 3

AREAS TO BE TAKEN IN CHARGE BY LOCAL AUTHORITY

AREAS IN PRIVATE OWNERSHIP OR TO BE MAINTAINED BY MANAGEMENT COMPANY

N

REVISIONS

DATE	DESCRIPTION	No.

MCORM

MC CROSSAN O ROURKE MANNING **ARCHITECTS**

1 Grantham Street, Dublin 8. D08 A49Y, Ireland.
Tel: 01-4788700 Fax: 01-4788711 E:Mail: arch@mcorm.com

PROJECT TITLE:	DATE:	DRAWN BY:
Kilternan Village SHD	JUN '22	LQMD
DRAWING TITLE: Taking in Charge (2)	SCALE: 1:500 @ A1	REVISION:
	JOB NO: 21009	DRAWING NO: PL600.2