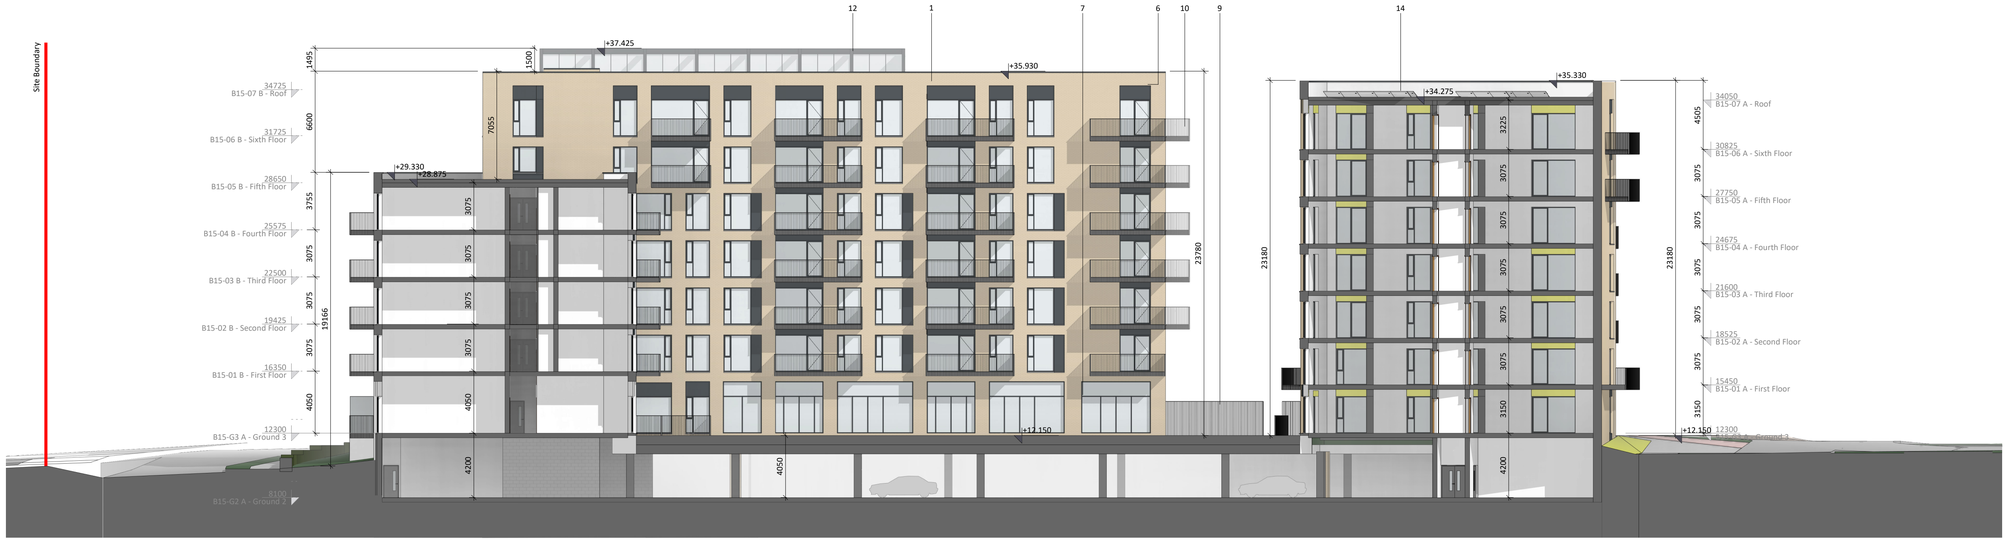

1 B15 Section A-A
1 : 200

2 B15 Section B-B
1 : 200

Block 15 Sections

Key Plan

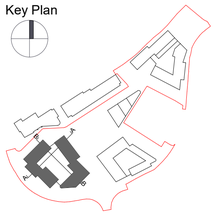

Material Key

1 Selected brick finish
2 Selected render finish
3 Selected stone / reconstituted stone finish
4 Selected metal cladding
5 Selected metal roofing
6 Selected windows
7 Selected frameless curtain wall system
8 Selected metal louvres
9 Selected metal railing
10 Selected metal balcony
11 Selected glass balustrade
12 Selected winter garden system with metal frame
13 Selected metal frame
14 Selected PV Panels
15 Canopy

Revision Description	Date	Rev. No.	Issued by
SHD Application to An Bord Pleanála	10-06-2022	C01	CC/AN

Figured dimensions only to be used. This drawing is copyright of O'Mahony Pike Architects Ltd. All information is shared as per approved use in accordance with ISO19650-2:2018, Table 5; Standard Codes for Suitability of Models and Documents and the BEP. If the 'Status' field is empty, this information has been shared at S0 - WIP.

o'mahony pike
architecture|urban design
email: info@omahonypike.com
tel: +353 1 202 7400
fax: +353 1 283 0822
www.omahonypike.com

Dublin
The Chapel
Mount St. Anne's
Milltown, Dublin 6
D06 XN52 Ireland

Cork
One South Mall
Cork City
Co. Cork
T12 CCN3 Ireland

Project Code:	1730D	**Scale @ A0:**	1 : 200
Project Lead:	SD	**Date:**	10-06-2022
Drawn By:	CC/AN	**Revision:**	C01
Job No.:	1730D	**Status:**	A3
Purpose:	Planning		

Project: Jacob's Island Strategic Housing Development
Location: Jacobs Island, Mahon, Co.Cork
Client: Hibernia Star Ltd.

Drawing Title: Block 15 Sections
Drawing No.: 1730D-OMP-B15-ZZ-DR-A-3000

Source file: 1730D-OMP-ZZ-ZZ-M3-A-0001.rvt