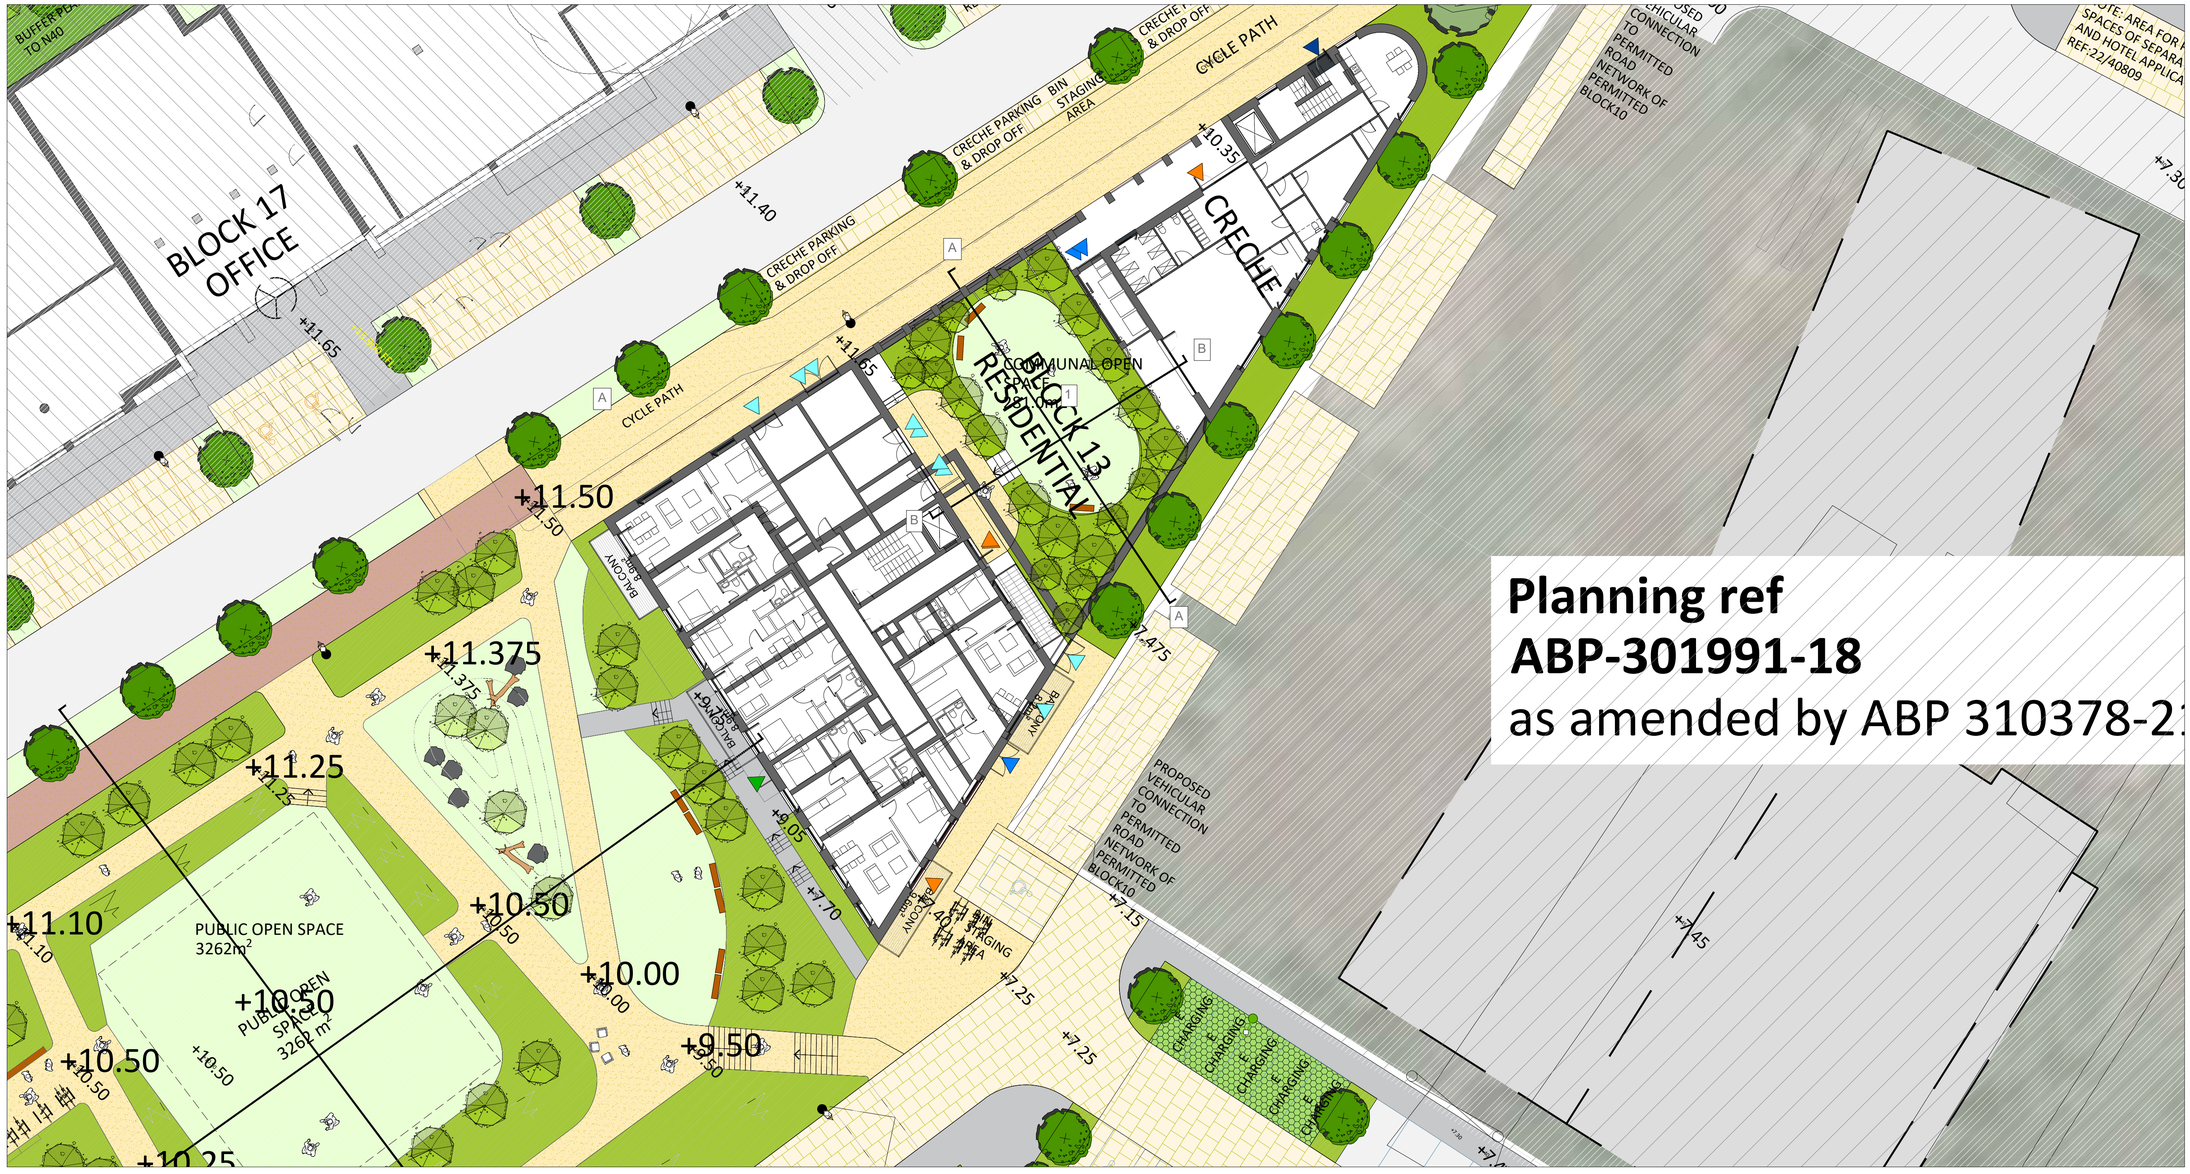

Planning ref
ABP-301991-18
as amended by ABP 310378-21

Legend

- Existing Street Trees retained
- Existing Street Trees to be removed
- Proposed Street Trees
- Feature Trees
- Proposed Parkland Trees
- Proposed Columnar Trees
- Additional Buffer Planting to N40
- Proposed hedge planting
- Proposed ornamental shrub planting
- Proposed wildflower lawn
- Proposed amenity grass space
- Homezone, shared surface finish
- Tarmac road, to engineers details
- Feature paving to plaza
- Resin bound paths
- Hoggin, Boundgravel to Boules play area
- Natural play area
- Bench Seating
- Single chair seat
- Bike stands
- Tree grille
- Turfstone
- Bollard
- Play area Tigermulch
- Schwegler Bat box
- Information Plaque proposed detailing the historical details of the retained cellar, See drawings LD-09-PP for details
- Building entrance
- Lighting column refer to lighting engineers drawings for details

Section A-A, Scale 1:100

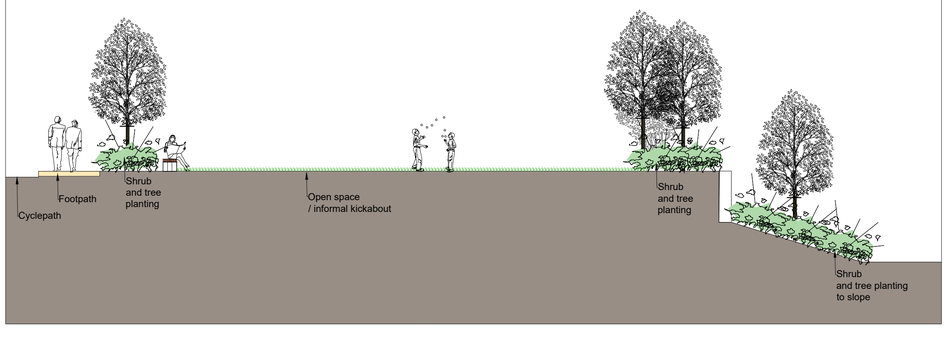

Section B-B, Scale 1:100

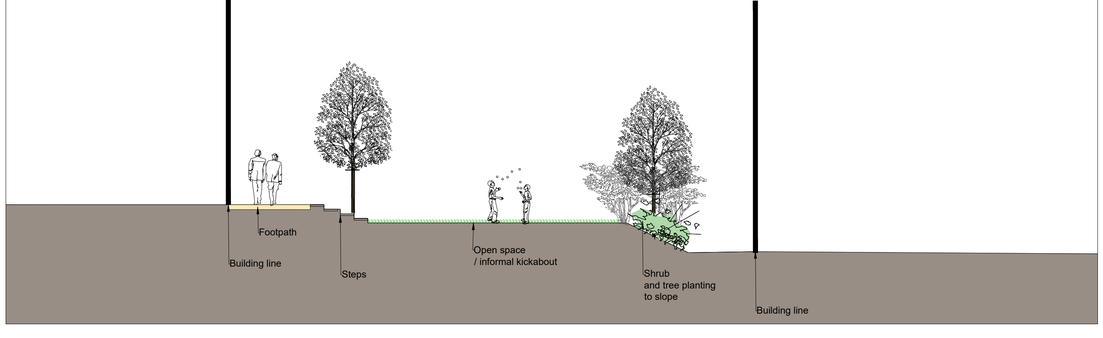

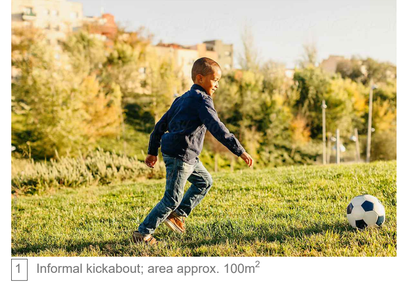

1 Informal kickabout; area approx. 100m²

Rev.	Date	Note
00	0000-00-00	00

North

General Notes

Doyle & O'Troithigh Landscape Architecture

Project Name	Jacobs Island	Drawing Name	Block 13 Communal Courtyard Landscape Site Plan 4 of 6
Status	Planning	Drawing No	LP-05-PP
Project No	2021-036	Revision No	00
Scale	1:200 and 1:100	Drawn By	KGR
Date	17/06/2022	Checked By	DOT

Linda Doyle Director +353 (0)87 267 4196 linda@doyle-otroithigh.com

Daithi O'Troithigh Director +353 (0)86 300 3499 daithi@doyle-otroithigh.com

Office Address Pembroke House 28-23 Upper Pembroke St Dublin 2

Contact mail@doyle-otroithigh.com +353 (0)1 608 7782