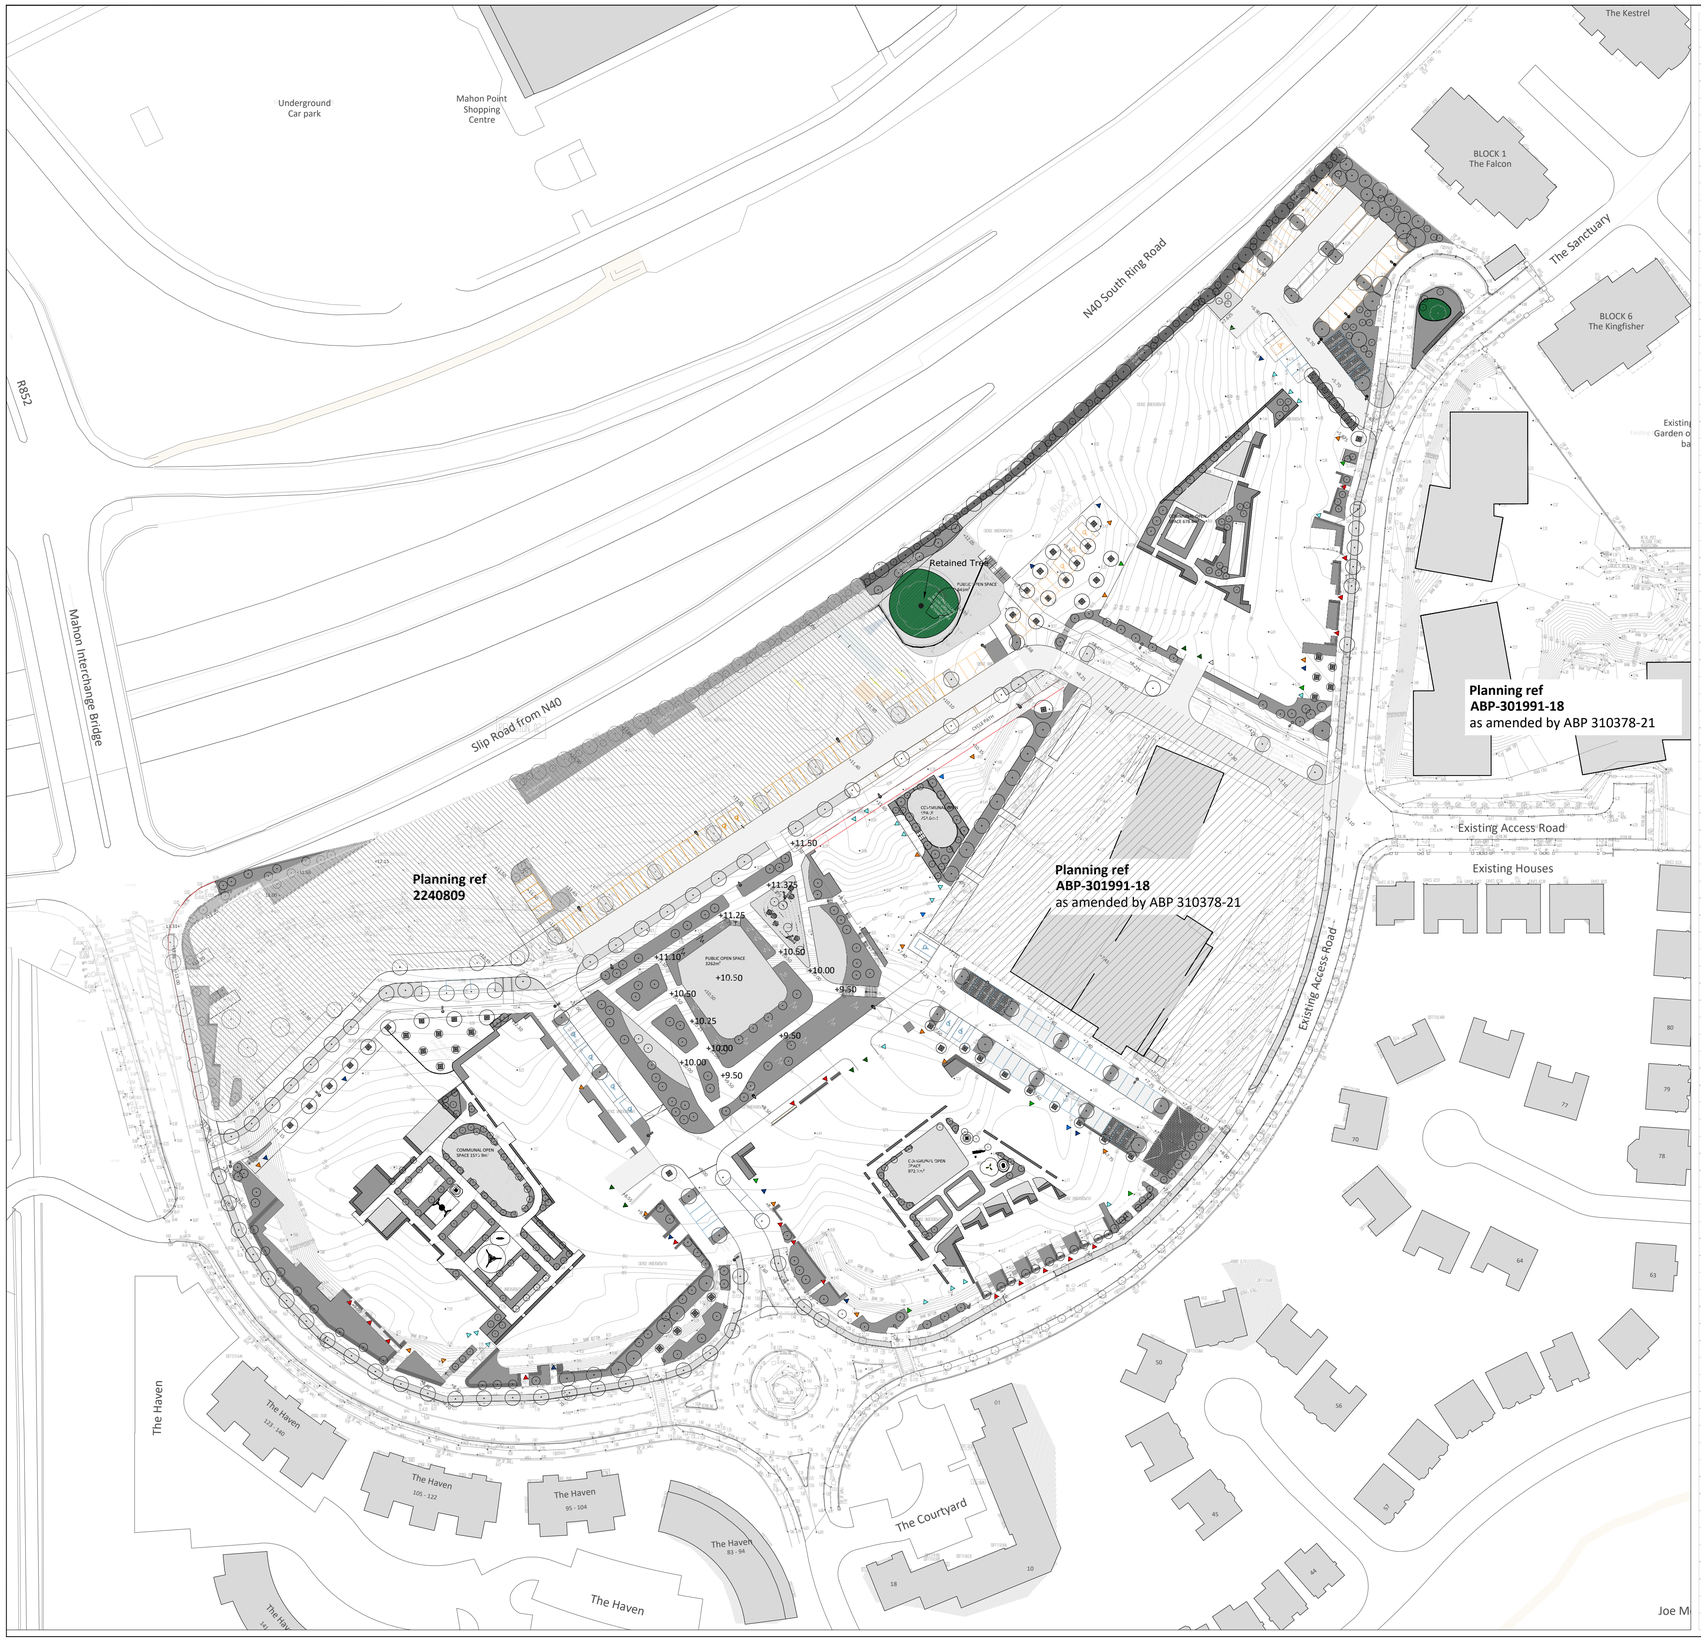

Plant schedule

Tree planting to include the following, but not limited to:

street trees, all clear stemmed to 1.8-2.0m				
12	Ac pl Co	Acer platanoides 'Columnare', r/b, 20-25cm girth		
10	Ac pl Dr	Acer platanoides 'Drumondii', r/b, 20-25cm girth		
22	Ca be FF	Carpinus betulus 'Frans Fontaine', r/b, 18-20cm, clear stem to 2.0m		
30	Fa sy DG	Fagus sylvatica 'Dawyck's Gold', r/b, 3.5-4.0m tall (feathered)		
4	Li st SS	Liquidambar styraciflua 'Slender Silhouette', r/b, 18-20cm girth		
2	Py ca Ch	Pyrus calleryana 'Chanticleer', r/b, 18-20cm girth		
3	Pr SB	Prunus 'Sunset Boulevard', r/b, 18-20cm girth		
open space trees				
12	Ac ru	Acer rubrum 'Red Sunset', r/b 18-20cm		
35	Am la	Amelanchier lamarkii, r/b, multistem, 3.0-3.5m tall		
10	Be er	Betula ermanii, r/b, 18-20cm girth		
42	Be ut J	Betula utilis 'Jacquemontii', r/b, multistem 4.0-4.5m tall		
36	Ce ca FP	Cercis canadensis 'Forest Pansy', r/b, 16-18cm girth, 4.0-4.5m tall		
6	Ha vi	Hamamelis virginiana, r/b 1.75-2.0m		
16	Fa sy DP	Fagus sylvatica 'Dawyk's Purple', r/b, 18-20cm girth, clear stem to 2.0m		
3	Fa sy DG	Fagus sylvatica 'Dawyck's Gold', r/b, 3.5-4.0m tall (feathered)		
32	Li st SS	Liquidambar styraciflua 'Slender Silhouette', r/b, 18-20cm girth		
30	Li st W	Liquidambar styraciflua 'Worplesdon', r/b, 18-20cm girth		
11	Li tu	Liriodendron tulipifera, r/b 18-20cm girth		
9	Pi sy	Pinus sylvestris, r/b 2.0-2.5m		
2	Pr pa	Prunus padus, r/b, 18-20cm girth		
7	Py ca Ch	Pyrus 'Chanticleer', r/b, 18-20cm girth		
8	Ti pl	Tilia platyphyllos, r/b 30-35cm girth		
courtyard trees				
40	Am la	Amelanchier lamarkii, r/b, multistem, 2.0-2.5m tall		
11	Ar un	Arbutus unedo, r/b 1.75-2.0m		
40	Be ut J	Betula utilis 'Jacquemontii', r/b, multistem 2.0-2.5m tall		
30	Ce ca FP	Cercis canadensis 'Forest Pansy', r/b, 16-18cm girth, 4.0-4.5m tall		
15	Ha vi	Hamamelis virginiana, r/b 1.75-2.0m		
6	Pi pa	Pinus parviflora 'Glauca', 2.0-2.5m		
1	Vi bo	Viburnum bodnantense 'Pink Dawn', r/b 1.75-2.0m		
470m2	**Woodland screen planting:**			
including trees:				
14	Al gl	Alnus glutinosa	rootball	12-14cm girth
13	Be pu	Betula pubescens	rootball	12-14cm girth
13	Fa sy	Fagus sylvatica	rootball	12-14cm girth
13	Pi sy	Pinus sylvestris	rootball	1.5-2.0m tall
13	La de	Larix decidua	rootball	1.5-2.0m tall
including understorey				
		Acer campestre	bare root	60-90cm planted at 1.0m c/cs
		Crataegus monogyna	bare root	60-90cm planted at 1.0m c/cs
		Corylus avellana	bare root	120-150cm planted at 1.5m c/cs
		Euonymus europaeus	bare root	40-60cm planted at 1.0m c/cs
		Prunus spinosa	bare root	60-90cm planted at 1.0m c/cs
		Viburnum opulus	bare root	40-60cm planted at 1.0m c/cs
edged with		Carex pendula	c/g 2L	planted at 3no/linear metre

Hedging to include:
Carpinus betulus –double staggered row; 5/linear metr
Prunus lusitanica 'Angustifolia', r/b, 800-1000mm tall. (3 per linear m)

Shrubs / Perennials, container grown 2L, planted at 5no per m2, to include:
Anemone 'Honorine Jobert'
Ceanothus thyrsiflorus repens
Crocosmia 'Lucifer'
Helleborus orientalis
Hydrangea 'Lime light'
Hypericum hidcote
Miscanthus sinensis 'Fern Osten'
Pachysandra terminalis
Perovskia 'Blue Spire'
Prunus 'Otto Luyken'
Rudbeckia fulgida 'Goldsturm'
Sarcococca confusa
Stipa gigantea
Verbena bonariensis

Bulbs, planted at 15no per m2:
Allium hollandicum 'Purple Sensation'
Camassia leichtlinii
Leucojum aestivum
Tulipa 'Triumphator'

Meadow grass seeding:
Grass mix with 25% Vicia sativa, 25% Leucanthemum vulgare, 25% Succisa pratensis,
25% Centaurea nigra; Application rate: 1.5g / m2/
Manage by cutting once a year in September.
Leave cuttings on the ground for a couple of days to facilitate seeds dropping and then remove

Grass seeding:
Grass mix (45% Amenity Ryegrass, 40% Slender Creeping Red Fescue, 10% Chewings Fescue,
5% Highland Brown top Bent); Application rate: 35g / m2/

Rev.	Date	Note
00	0000-00-00	00

North

General Notes

Doyle & O'Troithigh Landscape Architecture

Project Name	Jacobs Island	Drawing Name	Overall Planting Plan
Status	Planning	Drawing No	PP-01-PP
Project No	2021-036	Revision No	00
Scale	1:750	Drawn By	KGR
Date	17/06/2022	Checked By	DOT

Linda Doyle
Director
+353 (0)87 267 4196
linda@doyle-otroithigh.com

Daithi O'Troithigh
Director
+353 (0)86 300 3499
daithi@doyle-otroithigh.com

Office Address
Pembroke House
28-23 Upper Pembroke St
Dublin 2

Contact
mail@doyle-otroithigh.com
+353 (0)1 608 7782