The copyright of this drawing s vested with Corstorphine & Wright Ltd and must not be copied or reproduced without the consent of the company.

Figured dimensions only to betaken from this drawing. DO NOT SCALE. All contractors must visit the ste and be responsible for checking all setting out dimensions and notifying he architect of any discrepancies prior to any manufacture or construction work.

NOTES:

1 SECTION E-E
SCALE 1:200

2 SECTION E-E - CONTINUED
SCALE 1:200

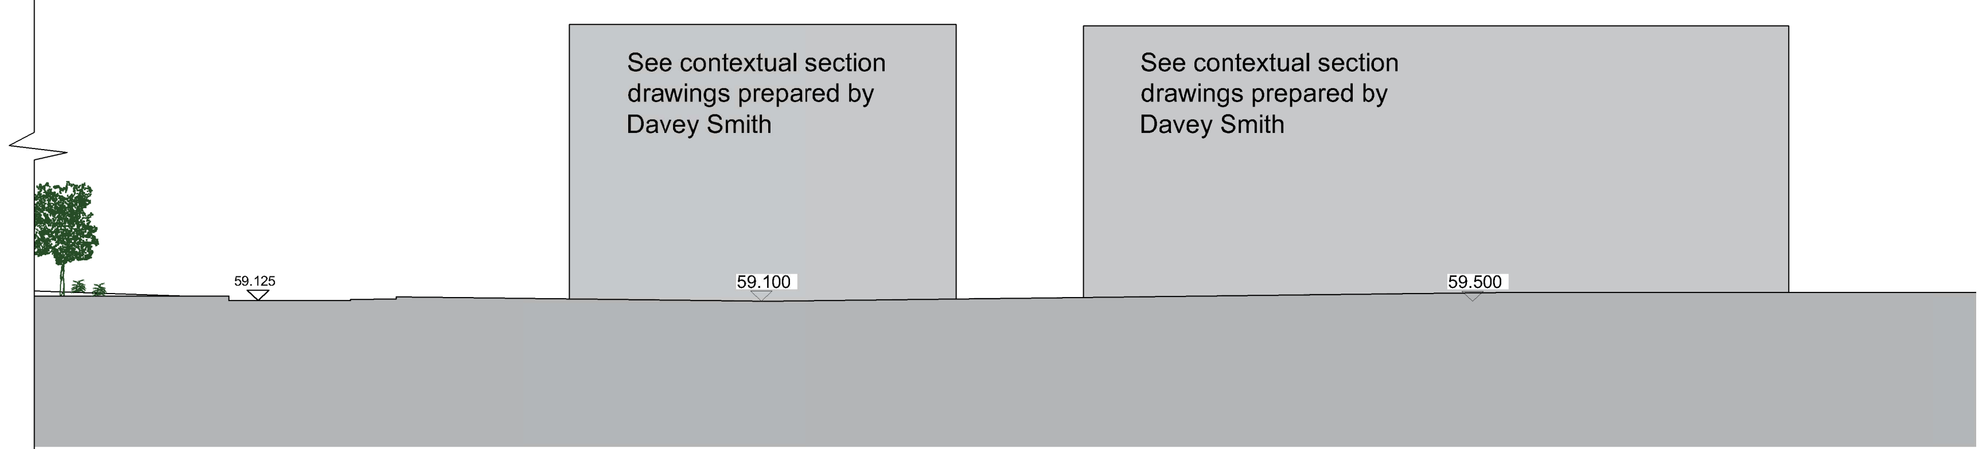

3 SECTION E-E - CONTINUED
SCALE 1:200

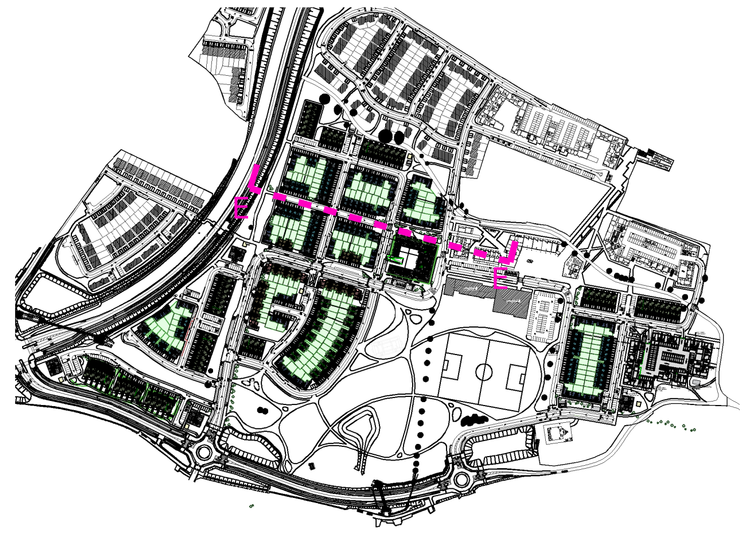

4 KEY PLAN
SCALE NTS

N

Metres 0 2m 4m 6m 8m 10m
Centimetres 0 1cm 2cm 3cm 4cm 5cm

SCALE 1:200

LEGEND

+00.000 FFL Finished Ground Floor Level

+00.000 Section Cut Level

Rev	Date	Initial	Notes	Chk
P03	27/06/21	PT	Planning Application	AM
P02	15/10/21	PT	Pre App to An Bord Pleanala	AM
P01	01/09/21	CS	First Issue	AM

PLANNING

Client
Alanna Homes and Alcove Ireland Four Ltd

Project
Barnhill Garden Village SHD
Barberstown, Barnhill and Passifyoucan,
Clonsilla, Dublin 15

Drawing Title
Proposed Site Section 05
Contextual Elevation

Drawn	Checked	Paper Size	Scale	Date
PT	AM	A1	1:200	15 OCT 2021

Project No.	Drawing No.
PE18119	0205

Drawing BIM Name:
PE18119-CWO-ZZ-ZZ-DR-A-0205

CDE Area	Suitability Code	BIM Revision
		P03

C+W O'BRIEN
ARCHITECTS
No.1 Sarsfield Quay, Dublin 7,
D07 R9FH
t: 01 518 0170 e:admin@cwoarchitects.ie
Dublin I London I Warwick I Manchester
www.cwoarchitects.ie