This drawing is produced using the Irish Transverse Mercator (ITM) / Irish Grid Geographic Coordinate System

A1

LEGEND:

- RED ROUTE - 817m
- ORANGE ROUTE - 478m
- YELLOW ROUTE - 869m
- GREEN ROUTE - 688m
- BLUE ROUTE - 816m
- PURPLE ROUTE - 886m
- PINK ROUTE - 381m

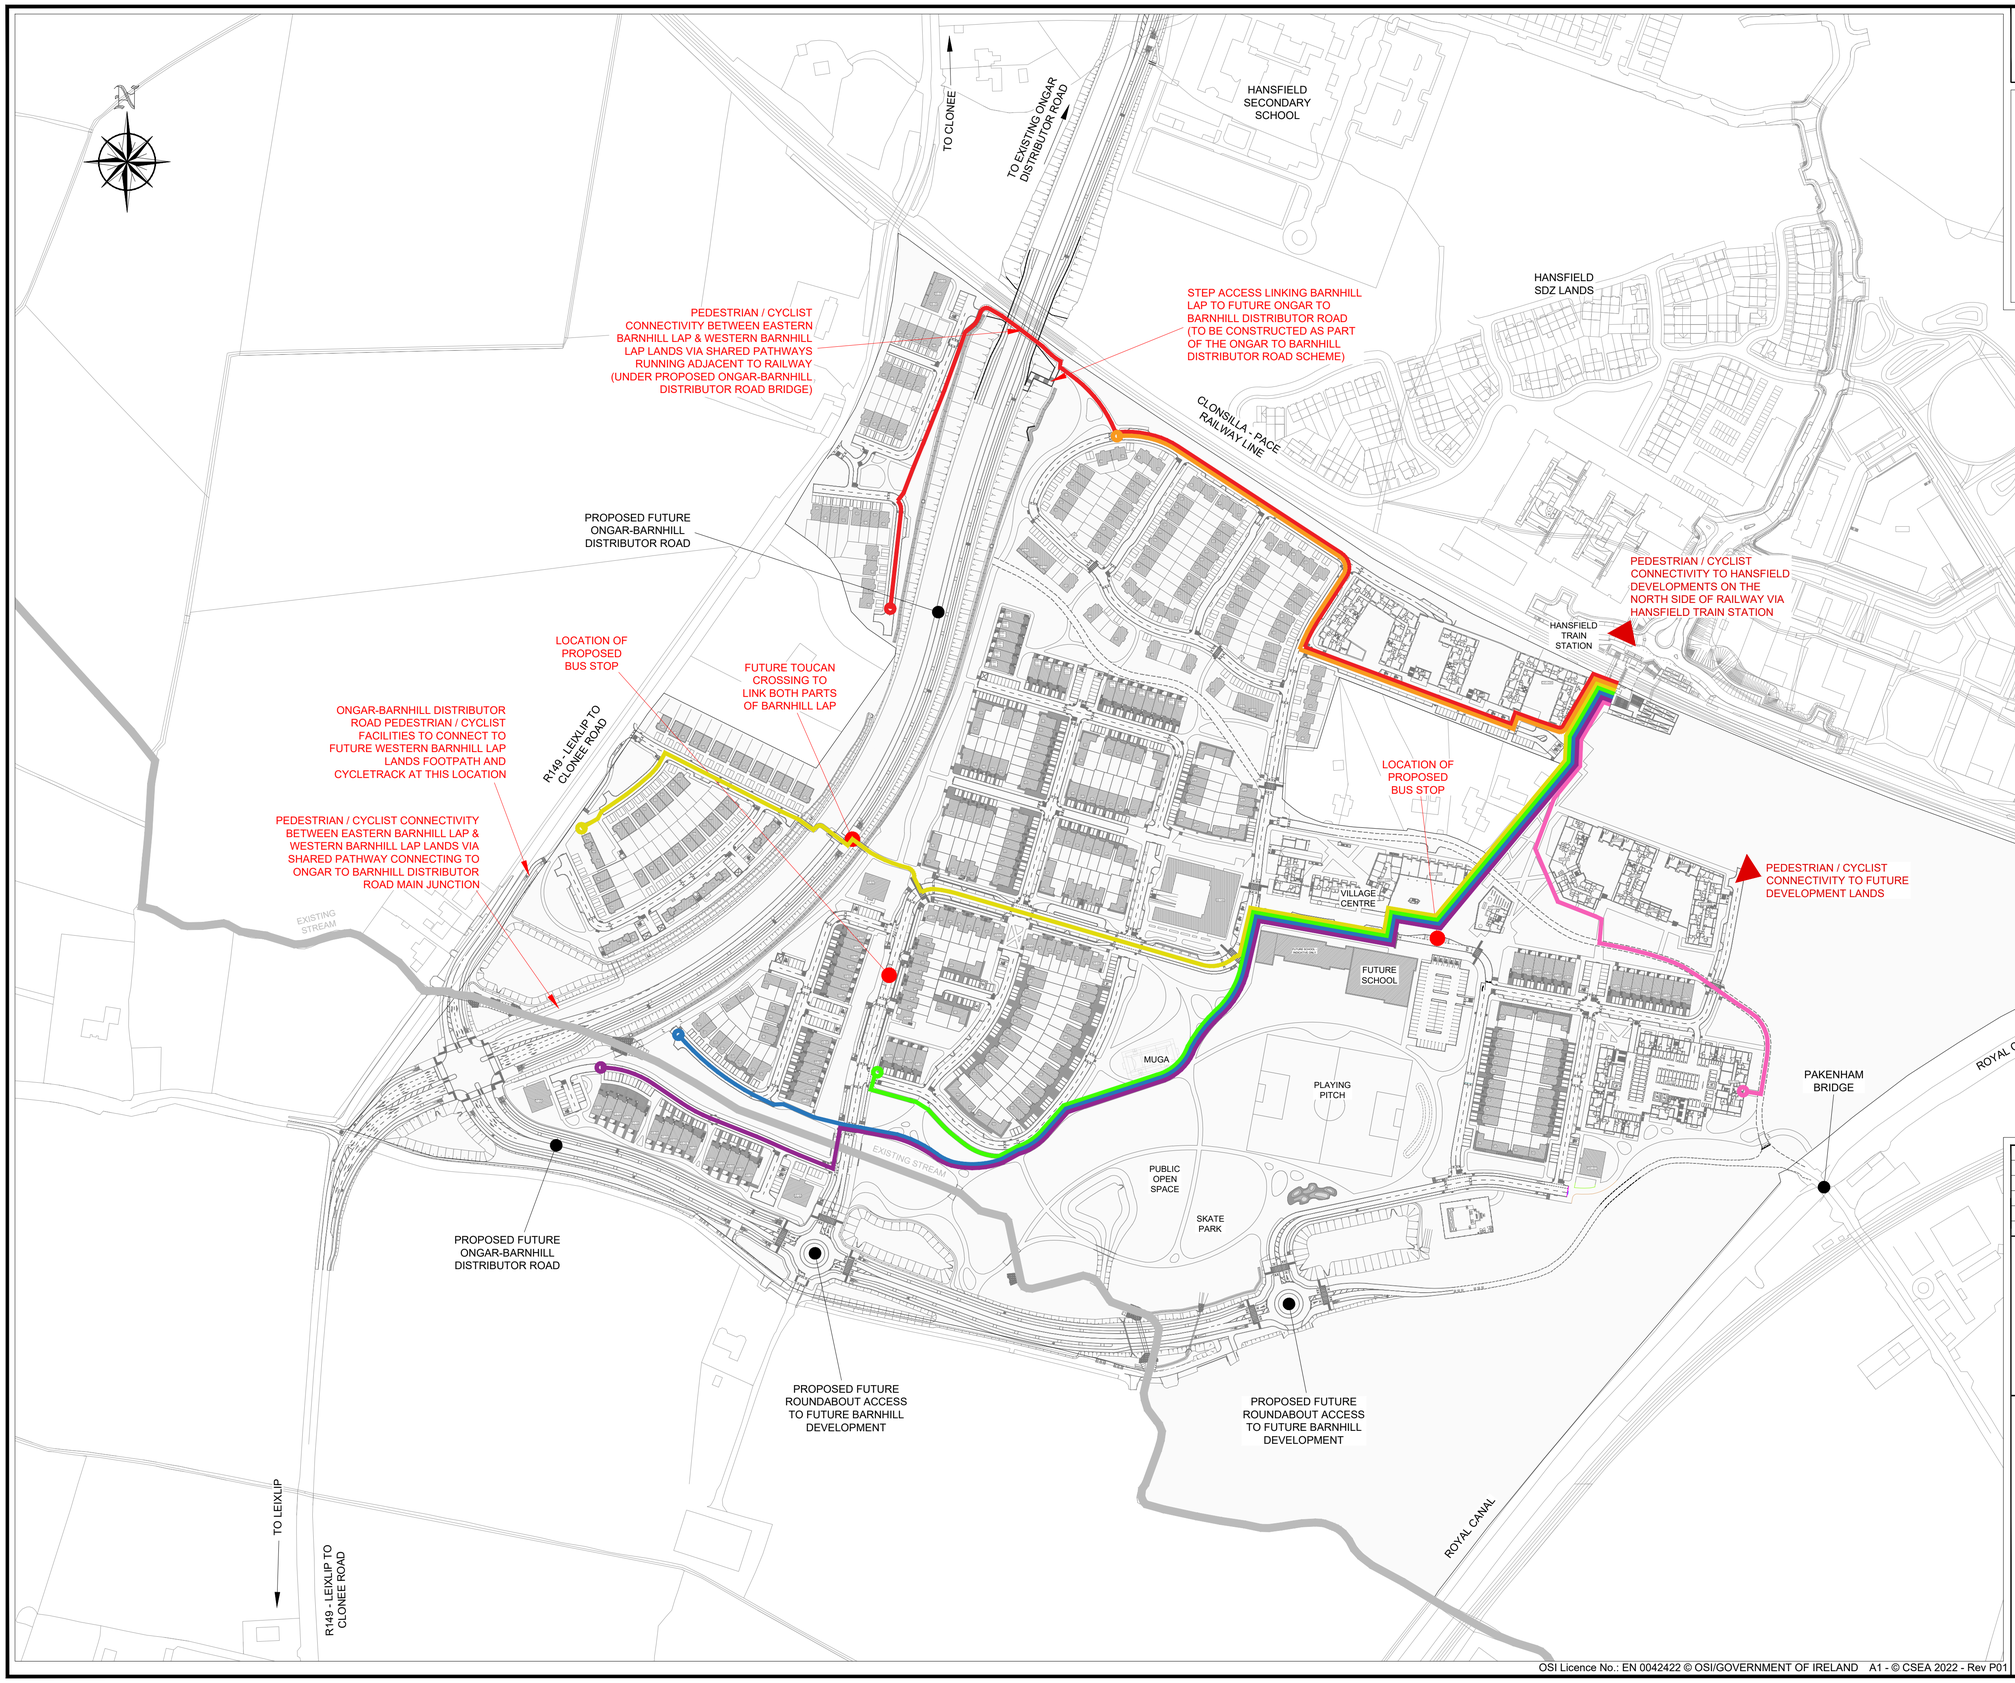

Revision	Description	Initials	Date
P01	FOR PLANNING	CP	28.06.22

Clifton Scannell Emerson Associates

Clifton Scannell Emerson Associates Limited
Consulting Engineers,
3rd Floor The Highline,
Bakers Point, Pottery Road,
Dun Laoghaire, Co. Dublin,
Ireland, A96 KW29

T: +353 1 288 5006
F: +353 1 283 3466
E: info@csea.ie
W: www.csea.ie

Client: ALANNA HOMES AND ALCOVE IRELAND FOUR LIMITED

Project: BARNHILL GARDEN VILLAGE STRATEGIC HOUSING DEVELOPMENT (SHD)

Dwg. Title: PROPOSED DESTINATION LINKS HANSFIELD TRAIN STATION

Drawn By: KF | Date: JULY 2022

Checked by: CDR | Scale: 1:2000 @ A1

Dwg. Progress: PLANNING

Dwg. No.: 16_053_006

OSI Licence No.: EN 0042422 © OSI/GOVERNMENT OF IRELAND A1 - © CSEA 2022 - Rev P01