ALL DIMENSIONS TO BE CHECKED ON SITE
NO DIMENSIONS TO BE SCALED FROM THIS DRAWING
DRAWING IS TO BE READ IN CONJUNCTION WITH RELEVANT CONSULTANTS DRAWINGS

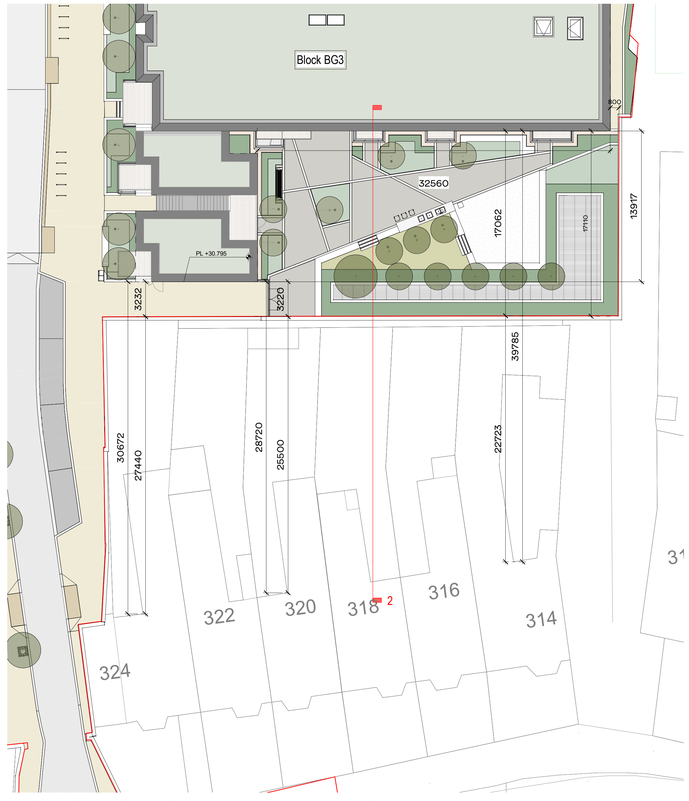

1 **1 200 Roof Plan - Boundary Condition_03**
1 : 200

LEGEND

PLANNING APPLICATION BOUNDARY

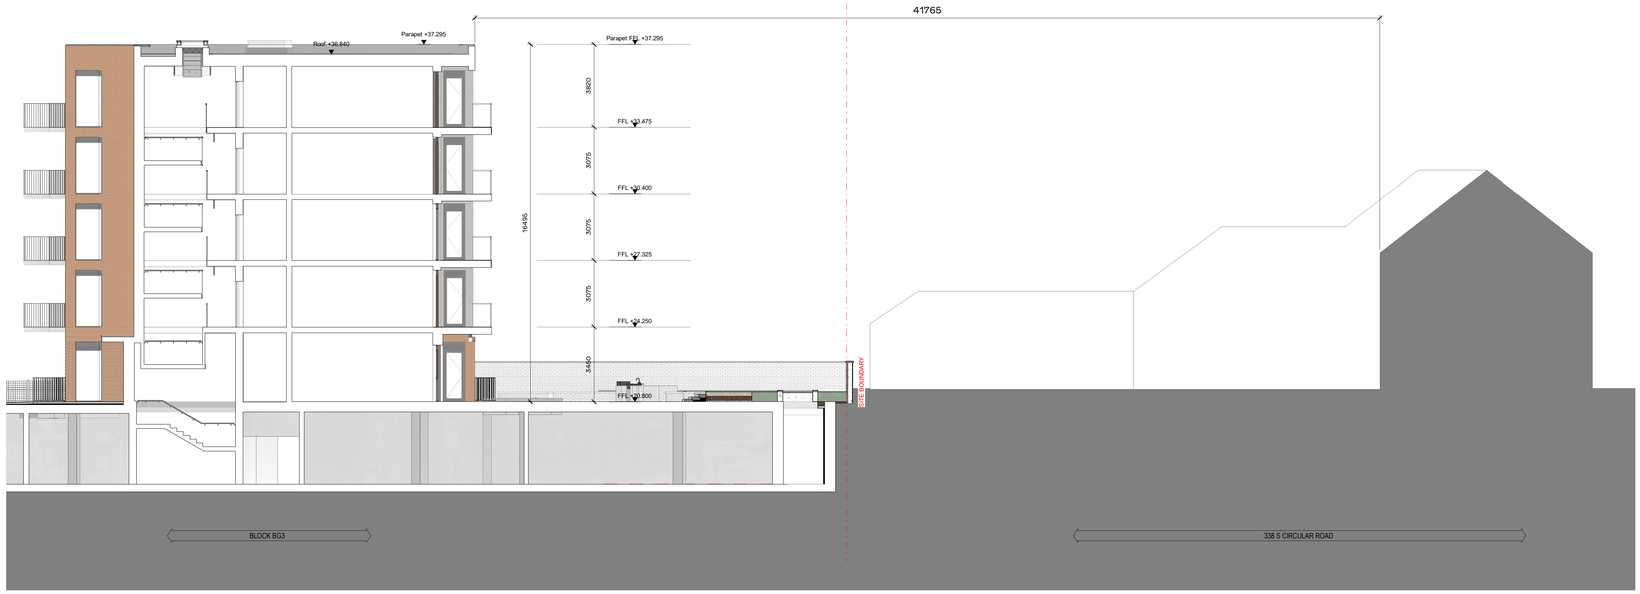

2 **1 100 Section - Boundary Conidtion 03_A**
1 : 100

REV	DATE	DESCRIPTION	CKH	DRN
P01	03/06/2022	ISSUED FOR PLANNING	BF	EM

STATUS CODE DESCRIPTION
ISSUED FOR PLANNING APPROVAL

CLIENT
CWTC Multi Family ICAV acting solely in respect of its sub fund DBTR SCR1 Fund

PROJECT
Bailey Gibson SHD 2

DRAWING
Sections - Boundary Conditions 03

PROJECT NUMBER
950765

DATE
05/11/22

SCALE@ A0
As indicated

DRAWN/CHECKED
EM/ BF

STATUS CODE:
A1

DRAWING NUMBER
PL-3012

REVISION
P01

Henry J Lyons
Architecture + Interiors
henryjlyons.com
+353 1 888 3333
info@henryjlyons.com
51-54 Pearse Street
Dublin D02 KA66