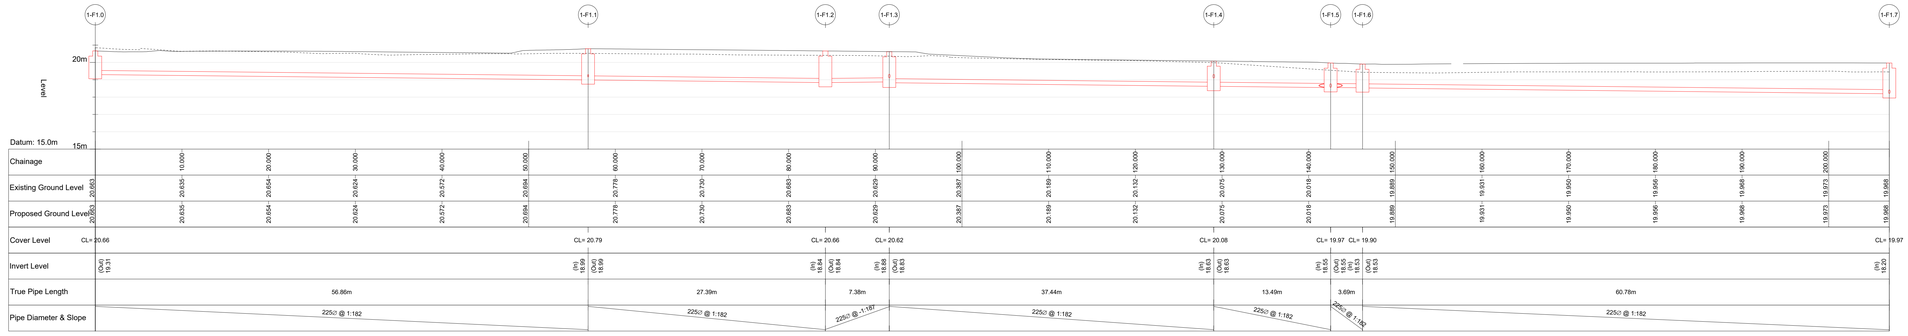

F1 SECTION

SCALE @ A0: H=1:250 ; V=1:125
SCALE @ A2: H=1:500 ; V=1:250

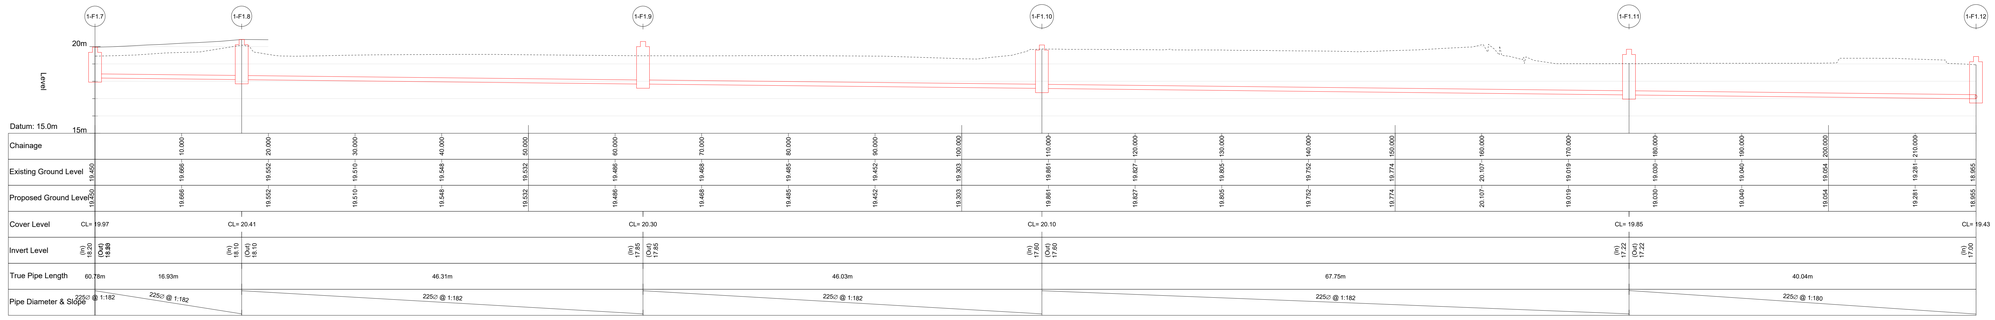

F1 SECTION

SCALE @ A0: H=1:250 ; V=1:125
SCALE @ A2: H=1:500 ; V=1:250

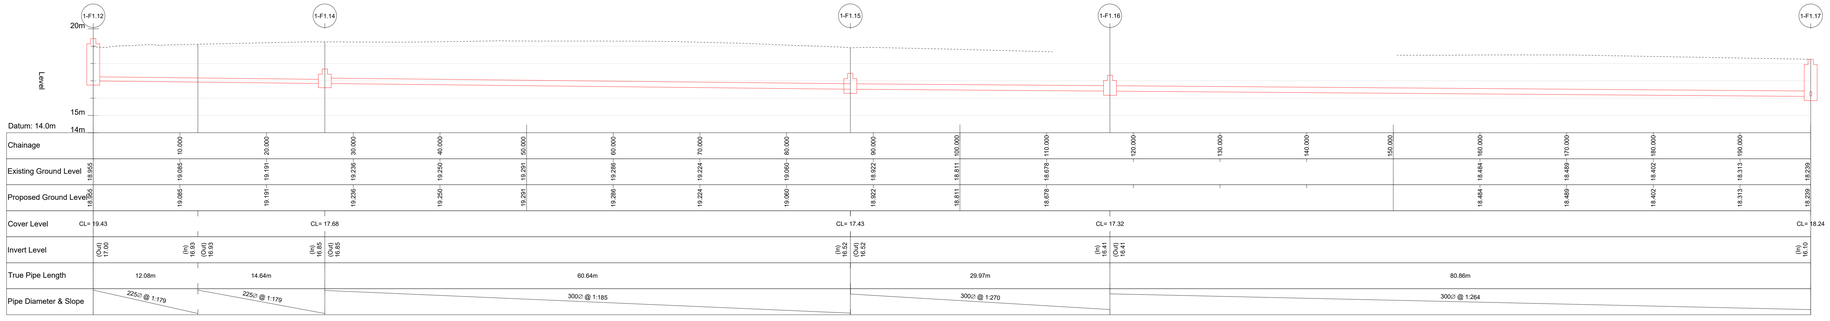

F1 SECTION

SCALE @ A0: H=1:250 ; V=1:125
SCALE @ A2: H=1:500 ; V=1:250

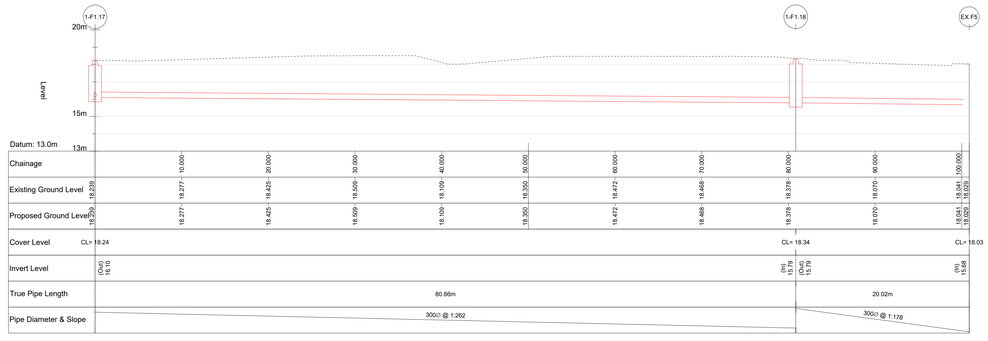

F1 SECTION

SCALE @ A0: H=1:250 ; V=1:125
SCALE @ A2: H=1:500 ; V=1:250

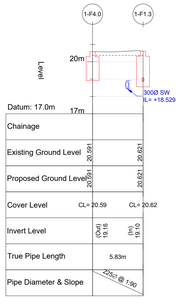

F4 SECTION

SCALE @ A0: H=1:250 ; V=1:125
SCALE @ A2: H=1:500 ; V=1:250

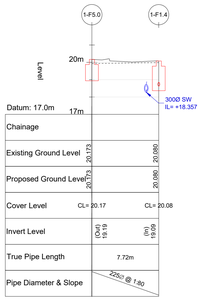

F5 SECTION

SCALE @ A0: H=1:250 ; V=1:125
SCALE @ A2: H=1:500 ; V=1:250

NOTES

1. THIS DRAWING IS TO BE READ IN CONJUNCTION WITH ALL ENGINEERS & ARCHITECT'S DRAWINGS.FIGURED DIMENSIONS ONLY (NOT SCALING) TO BE USED. WHERE A CONFLICT OF INFORMATION EXISTS OR IF IN ANY DOUBT - ASK.
2. CONSULTANTS TO BE INFORMED IMMEDIATELY OF ANY DISCREPANCIES BEFORE WORK PROCEEDS.

ISSUE	DATE	DESCRIPTION	BY
PL4	31.05.22	PLANNING ISSUE	KS
PL3	24.02.22	IW DIVERSIONS TEAM COMMENTS	TN
PL2	20.01.22	ISSUED FOR IW DESIGN VETTING	TN
PL1	10.12.21	ISSUED FOR IW DESIGN VETTING	TN

Project Engineer: CIARAN O'RAFFERTY | Project Director: CIARAN KENNEDY

BM STAGE: **PLANNING**

BM BARRETT MAHONY
Dublin Office: Sandwith House, 52-54 Lower Sandwith Street, Dublin 2, Ireland. Tel: (01) 677 3200 Fax: (01) 677 3154
London Office: 12 Mill Street, London SE1 2AY, United Kingdom Tel: (0044) 084 5413 2722
Consulting Engineers, Civil . Structural . Project Management.E-mail: bmce@bmce.ie Web: www.bmce.ie

The Institution of Structural Engineers
ACEI
International Federation of Consulting Engineers

CLIENT
CWTC MULTI FAMILY ICAV ACTING SOLELY IN RESPECT OF ITS SUB FUND DBTR SCR1 FUND

PROJECT TITLE: **BAILEY GIBSON SHD 2**
BM PROJECT No.: **19117**

ARCHIVE
REFERENCE: **BGL-BMD-ZZ-00-DR-C-1020-1022 & 1120-1122**
SUITABILITY: **S1**
REVISION: **P01**

DRAWING TITLE
FOUL DRAINAGE LONG SECTIONS (SHEET 1 OF 2)

DWG
DRAWING REFERENCE: **BGL-BMD-ZZ-ZZ-DR-C-1120**
STATUS: **D2**
REVISION: **PL4**