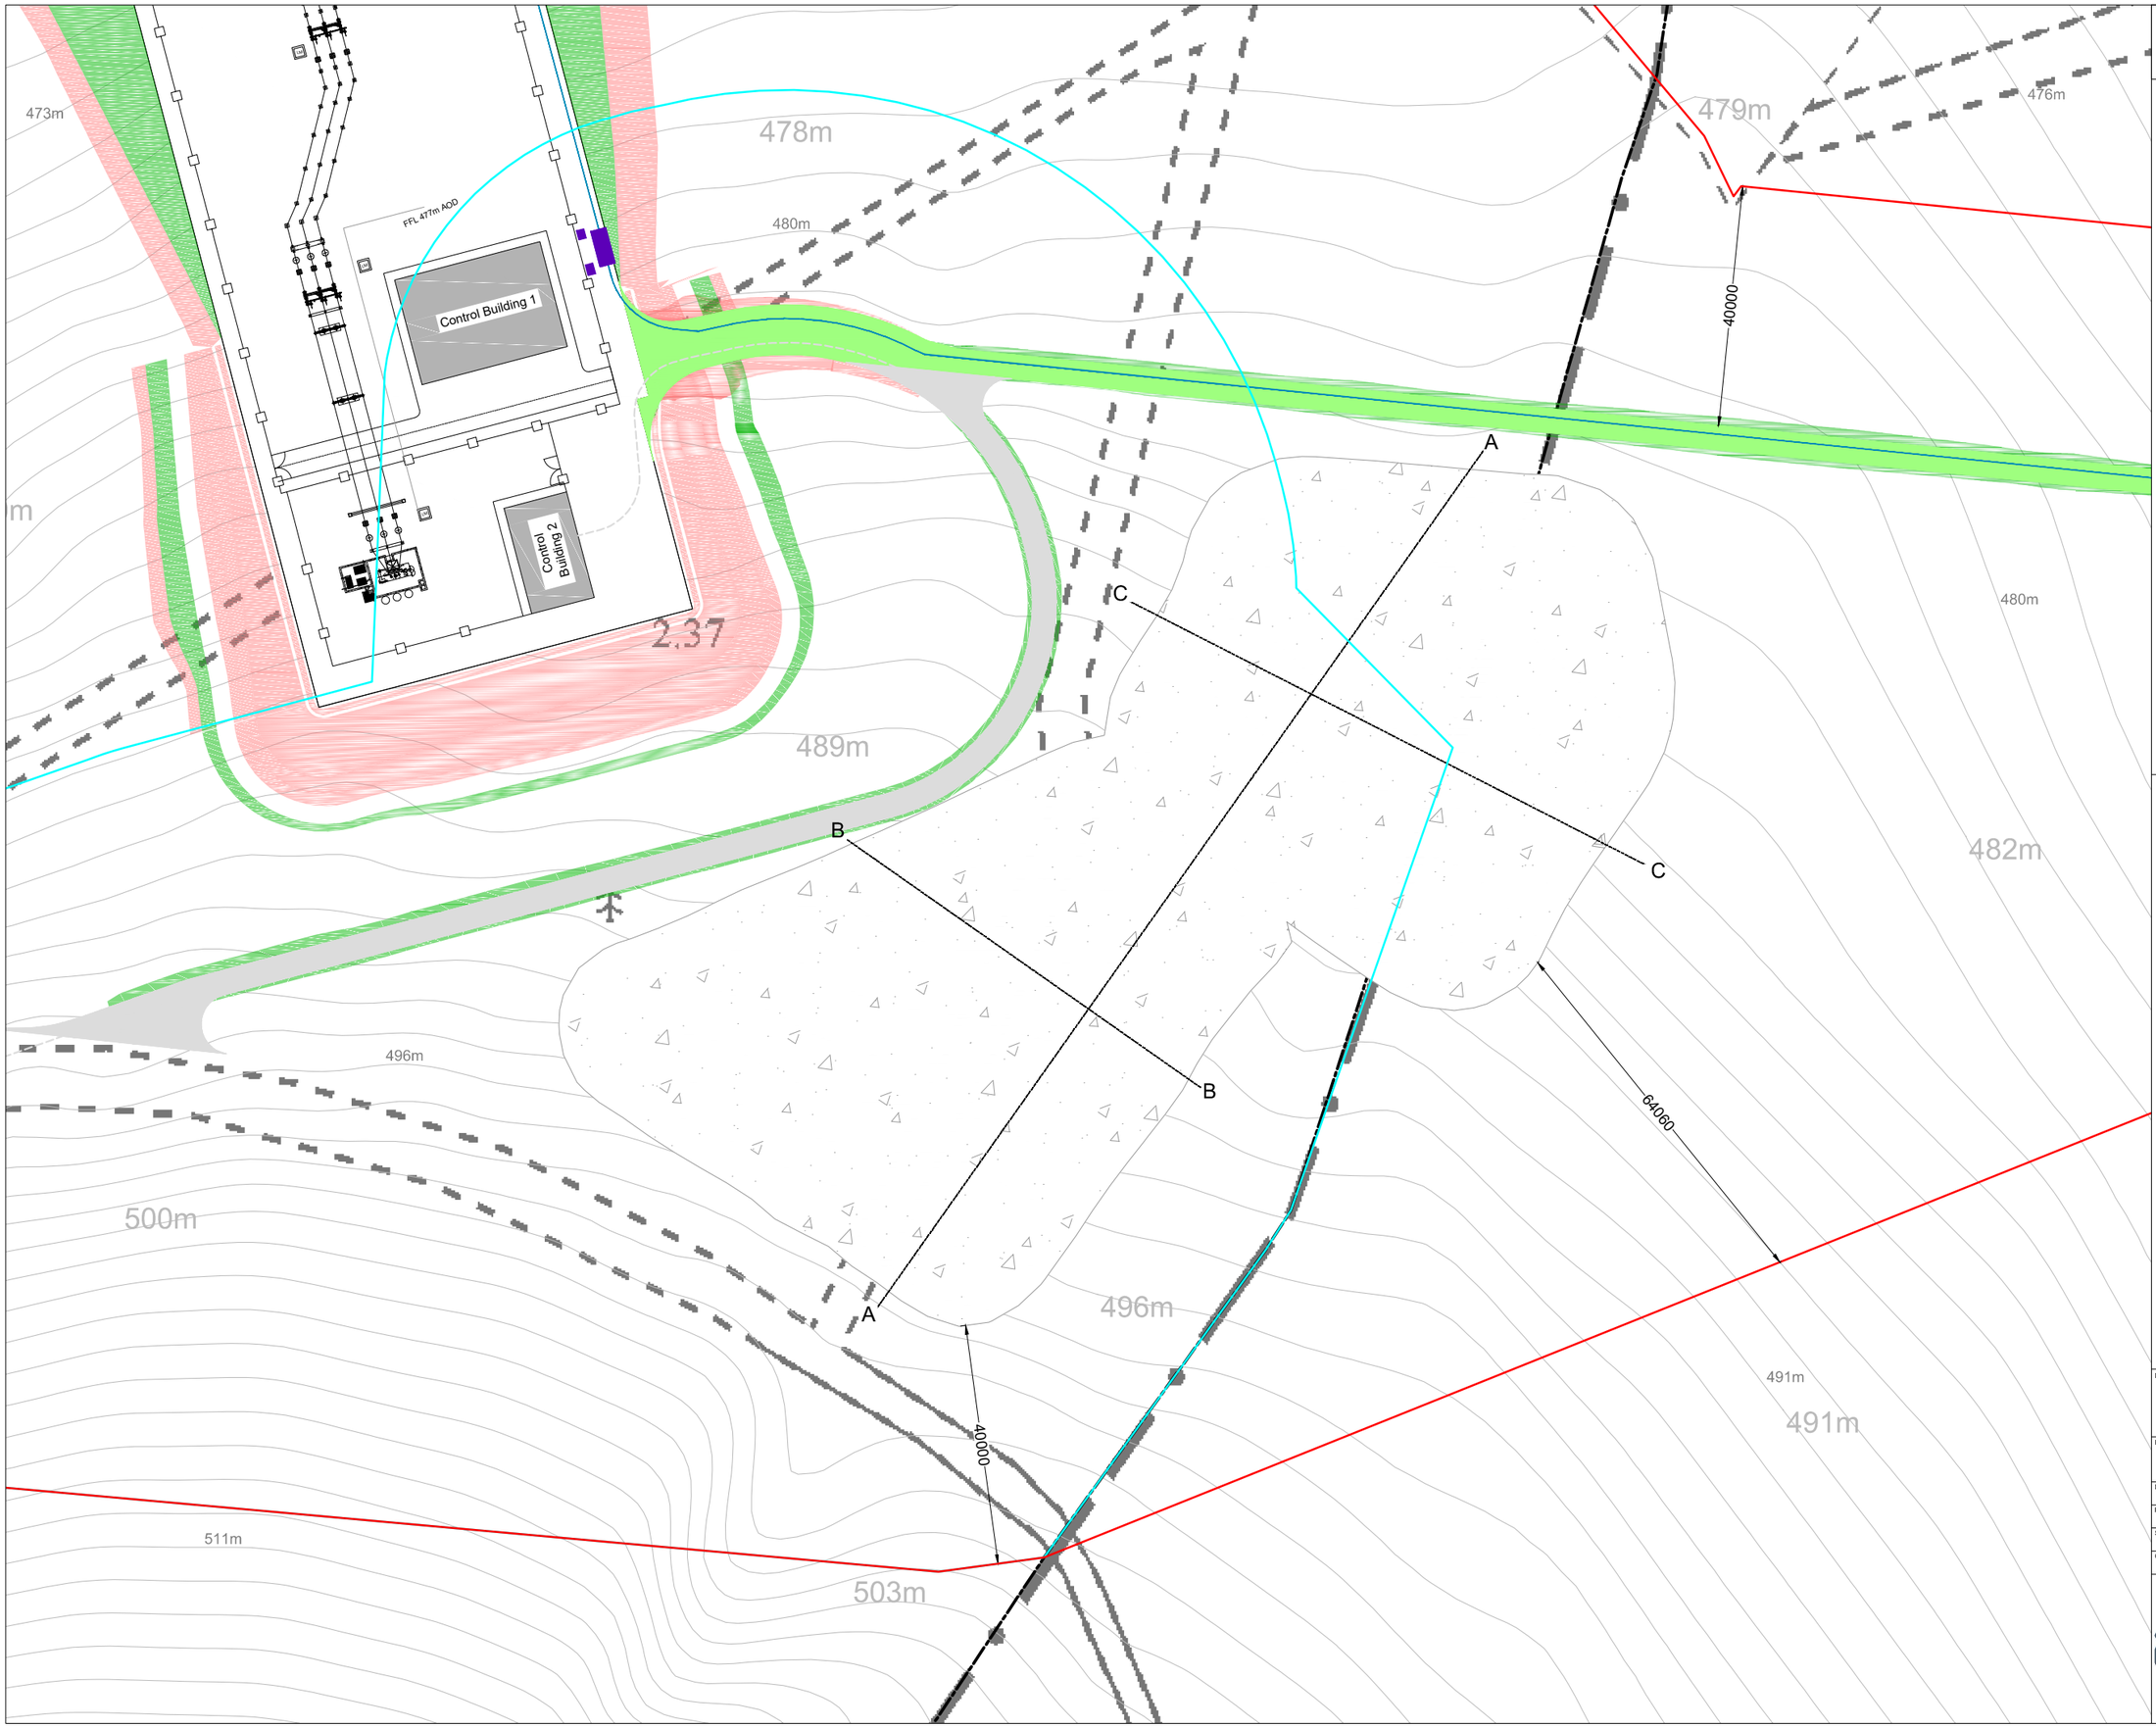

Drawing Note:
Refer to DWG
210732 -17 for Section Details

Drawing Legend

- Application Boundary An Bord Pleanala
- Application Boundary KerryCounty Council
- Proposed 110kV Electrical Cabling
- Proposed Substation Access Track
- Joint Bay
- Cut
- Fill
- Borrow Pit

N

Ordnance Survey Ireland Licence No. CYAL50267517© Ordnance Survey Ireland/Government of Ireland

DRAWING TITLE:

Borrow Pit

PROJECT TITLE:
Knocknamork Grid Connection Infrastructure, An Bord Pleanala

DRAWING BY: Joseph O Brien	CHECKED BY: Meabhann Crowe
PROJECT No.: 210732	DRAWING No.: 210732 - 16
SCALE: 1:1,000 @ A3	DATE: 26.07.2022
OS SHEET No.: 6134, 6135, 6136, 6137, 6180, 6181, 6182, 6183, 6228, 6229, 6230, 6276, 6277	

MKO
Planning and Environmental Consultants
Tuam Road, Galway
Ireland, H91 VW84
+353 (0) 91 735611
email: info@www.mkoireland.ie
Website: www.mkoireland.ie