




APPENDIX 4-1

***SITE LAYOUT PLANNING
DRAWINGS***



APPENDIX 4-1A

**SITE LAYOUT PLANNING
DRAWINGS - AN BORD
PLEANÁLA**

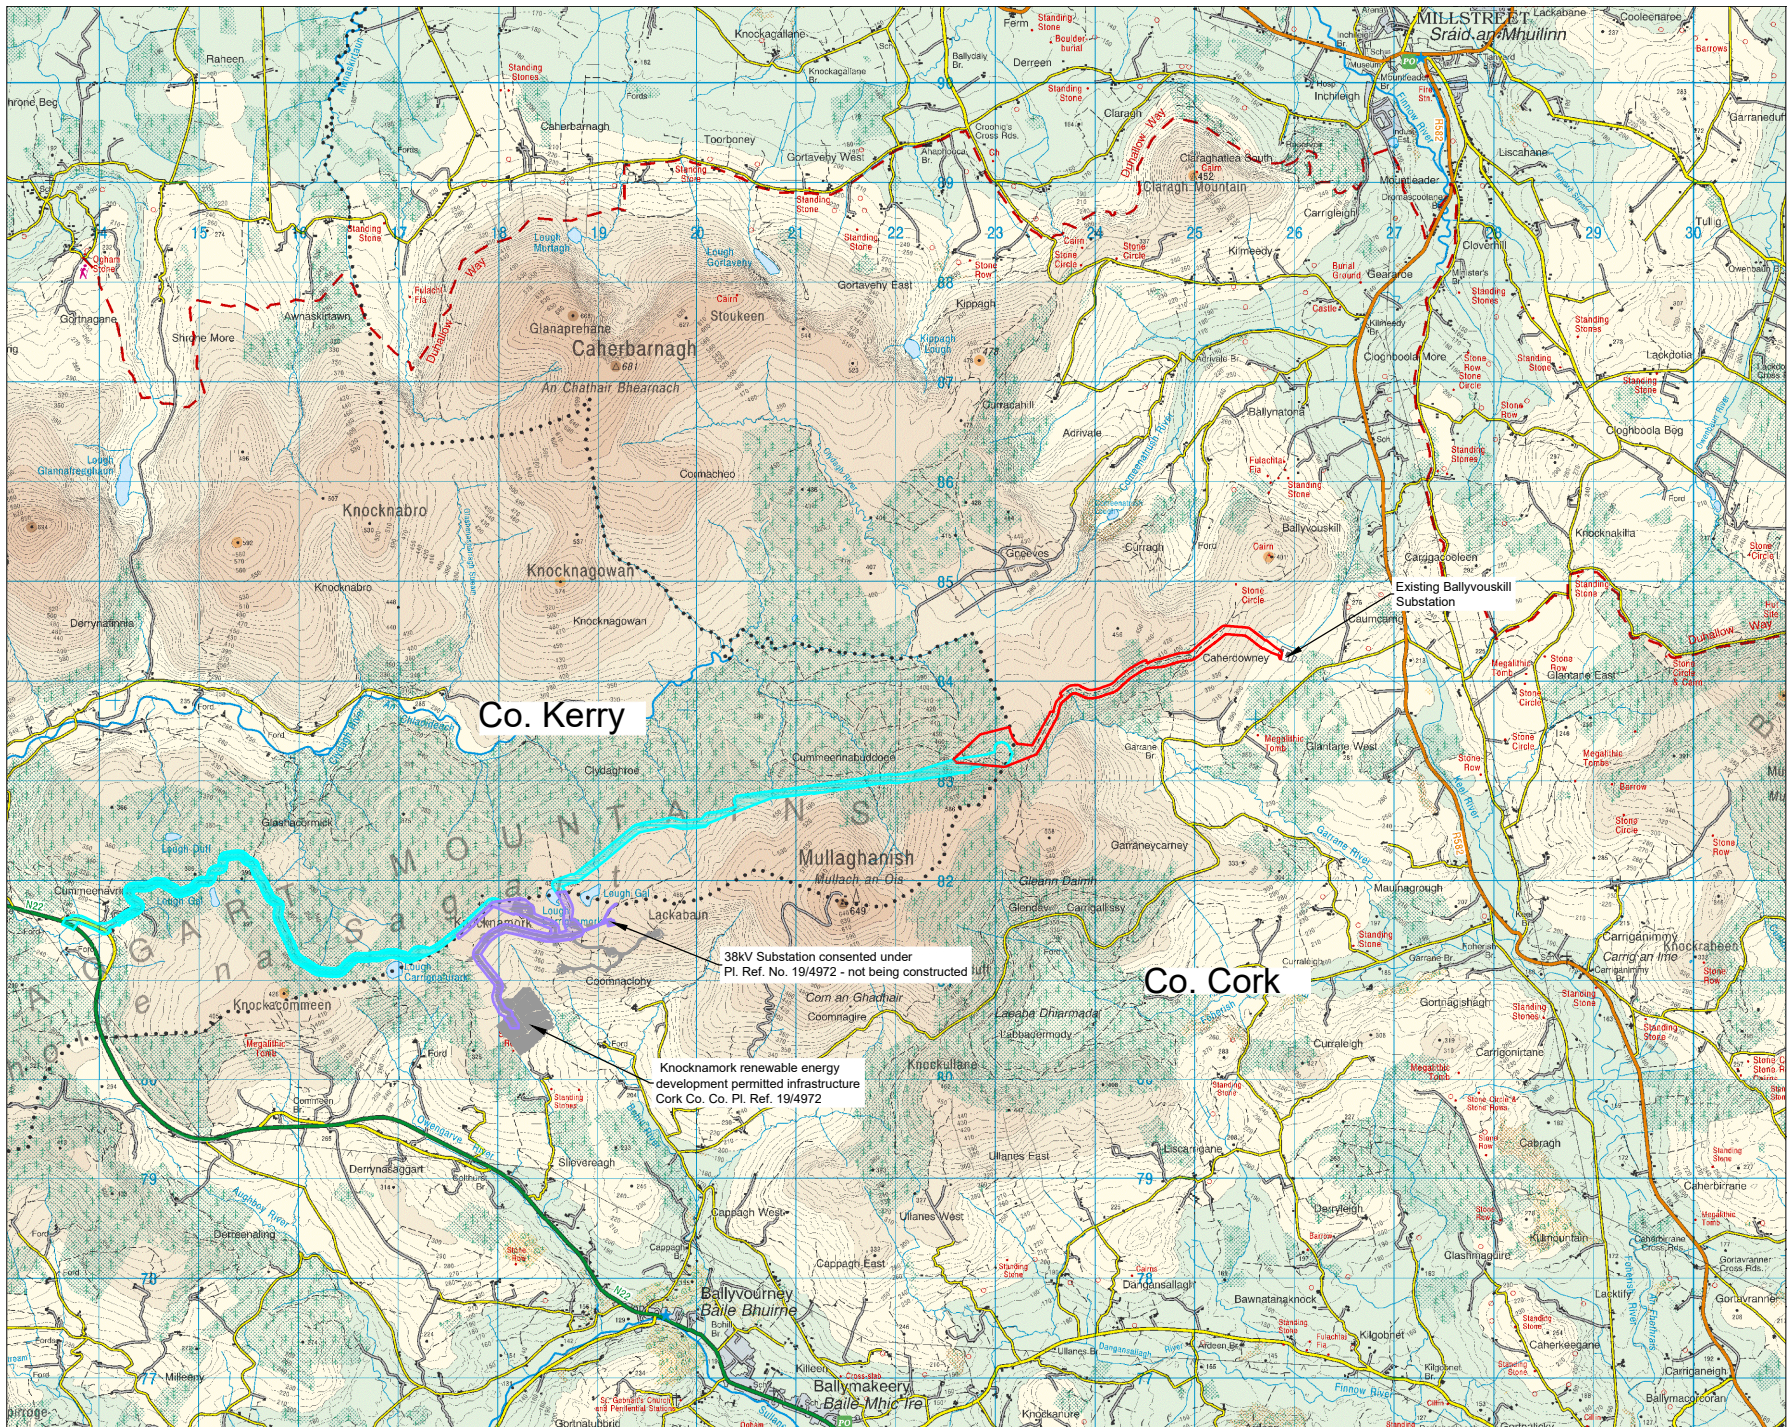


- Drawing Legend**
- Application Boundary An Bord Pleanála
 - Application Boundary Cork County Council
 - Application Boundary Kerry County Council

Location Context Map

PROJECT TITLE	
Knocknaree Grid Connection Infrastructure, An Bord Pleanála	
DRAWN BY	CHECKED BY
Joseph O'Brien	Meabhann Croke
PROJECT NO.	DRAWING NO.
210732	210732 - 01
SCALE	DATE
1:50,000 @ A3	26.07.2022
CS SHEET NO.	
0135, 6136, 6137, 6182, 6183, 6184, 6230, 6231, 6232	



Ordnance Survey Ireland License No. C14/0207/1715 Ordnance Survey Ireland/Government of Ireland

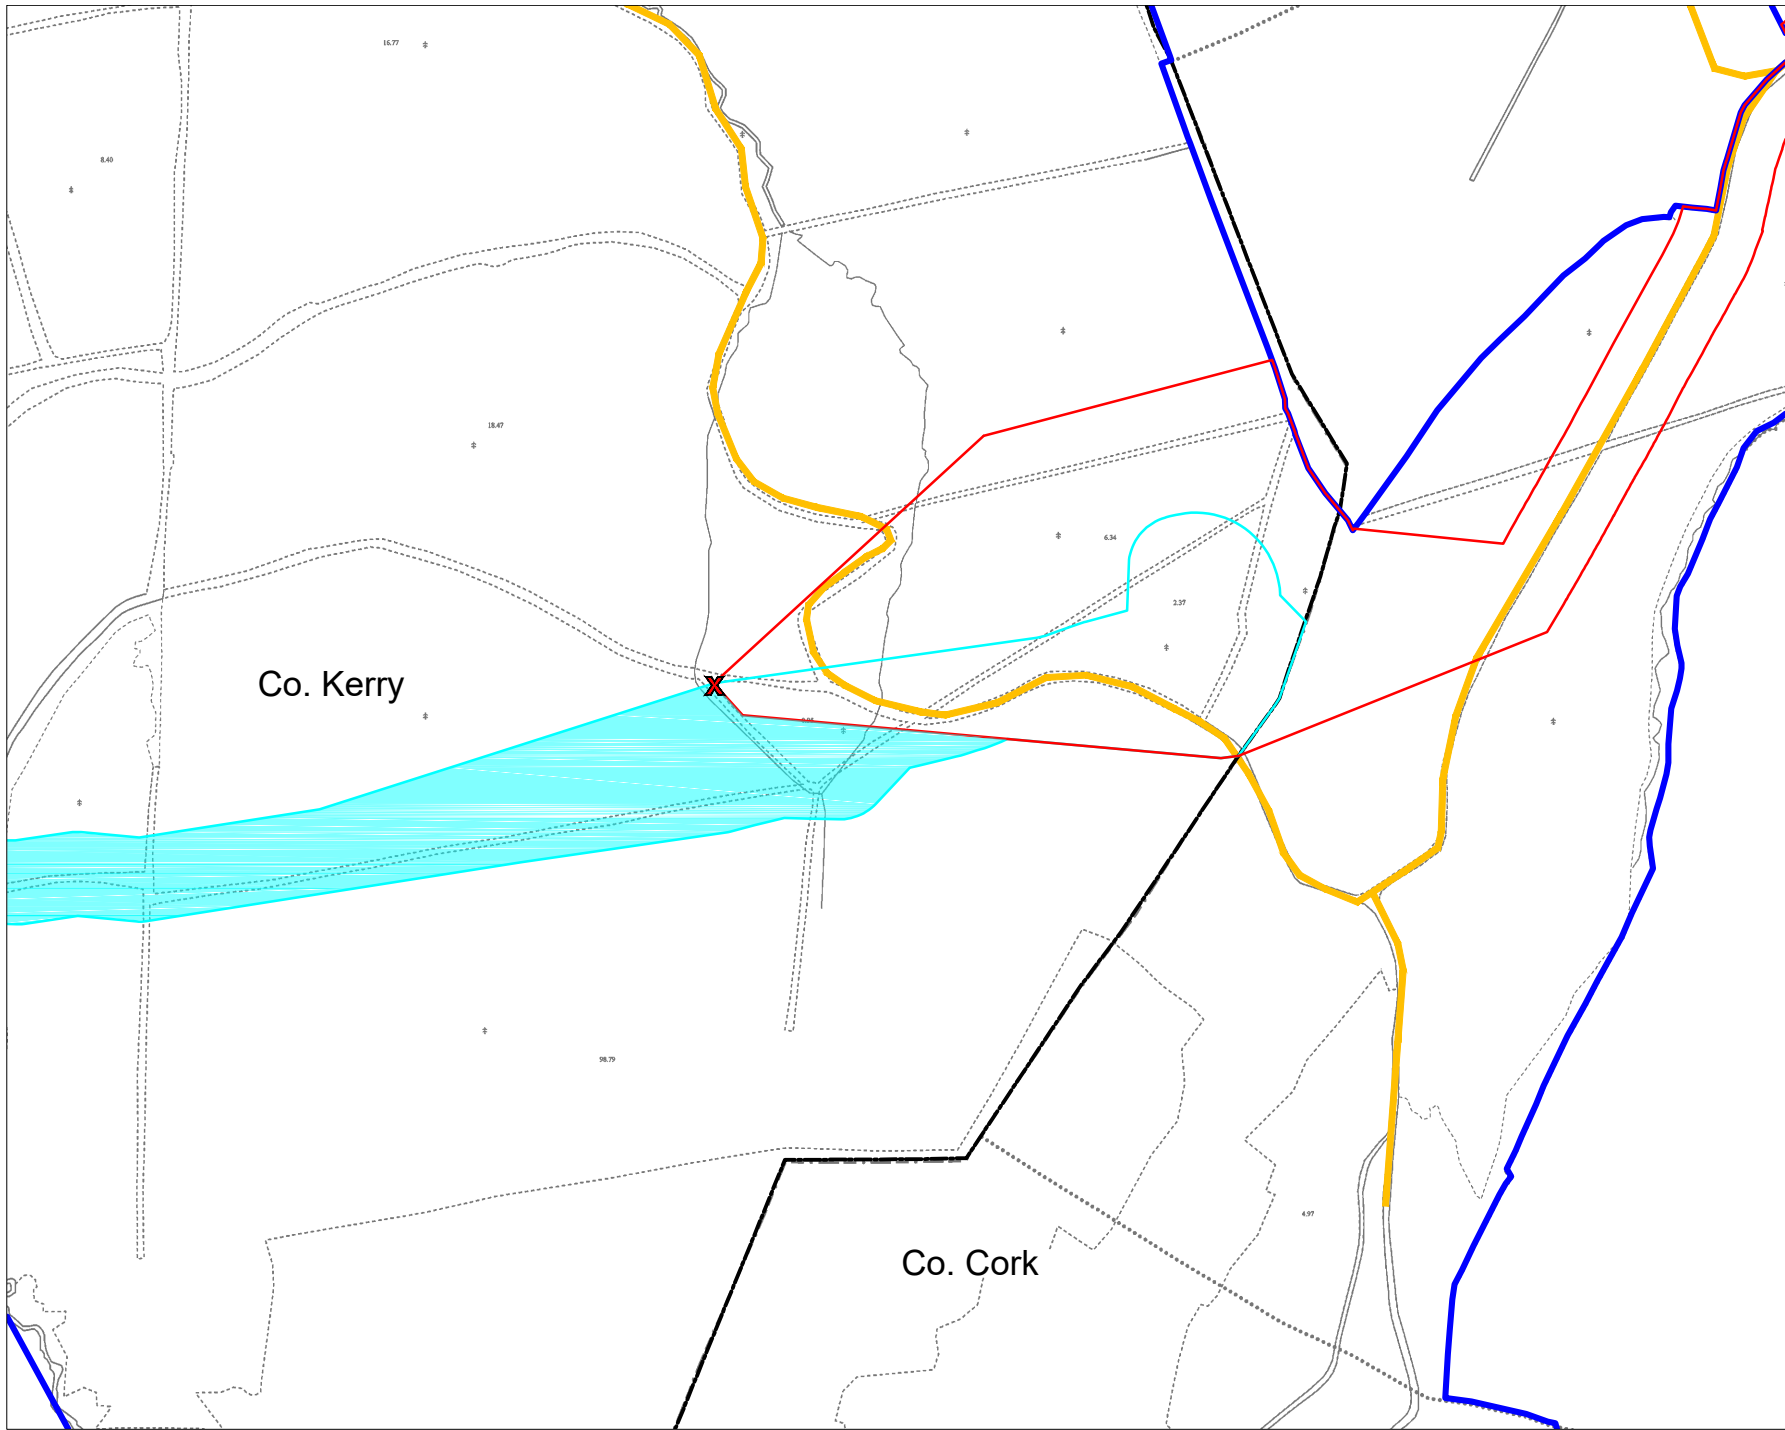

Drawing Legend

- Application Boundary An Bord Pleanála
- Landowners Boundary
- Application Boundary Kerry County Council
- Site Notice
- Wayleaves

DRAWING TITLE:
**Site Location Map
Sheet A**

PROJECT TITLE:
**Knocknamork Grid Connection
Infrastructure, An Bord Pleanála**


DRAWN BY: Joseph O'Brien **CHECKED BY:** Meabhann Crowe

PROJECT No.: 210732 **DRAWING No.:** 210732 - 02A

SCALE: 1:5,000 @ A3 **DATE:** 26.07.2022

OS SHEET No.: 6134, 6135, 6136, 6137, 6180, 6181, 6182, 6183, 6206, 6207, 6208, 6226, 6227

MKO
Planning and
Environmental
Consultants
Team Road, Galway
Inland, H55 VWS4
+353 (0) 91 735611
email: info@www.mkoireland.ie
Website: www.mkoireland.ie

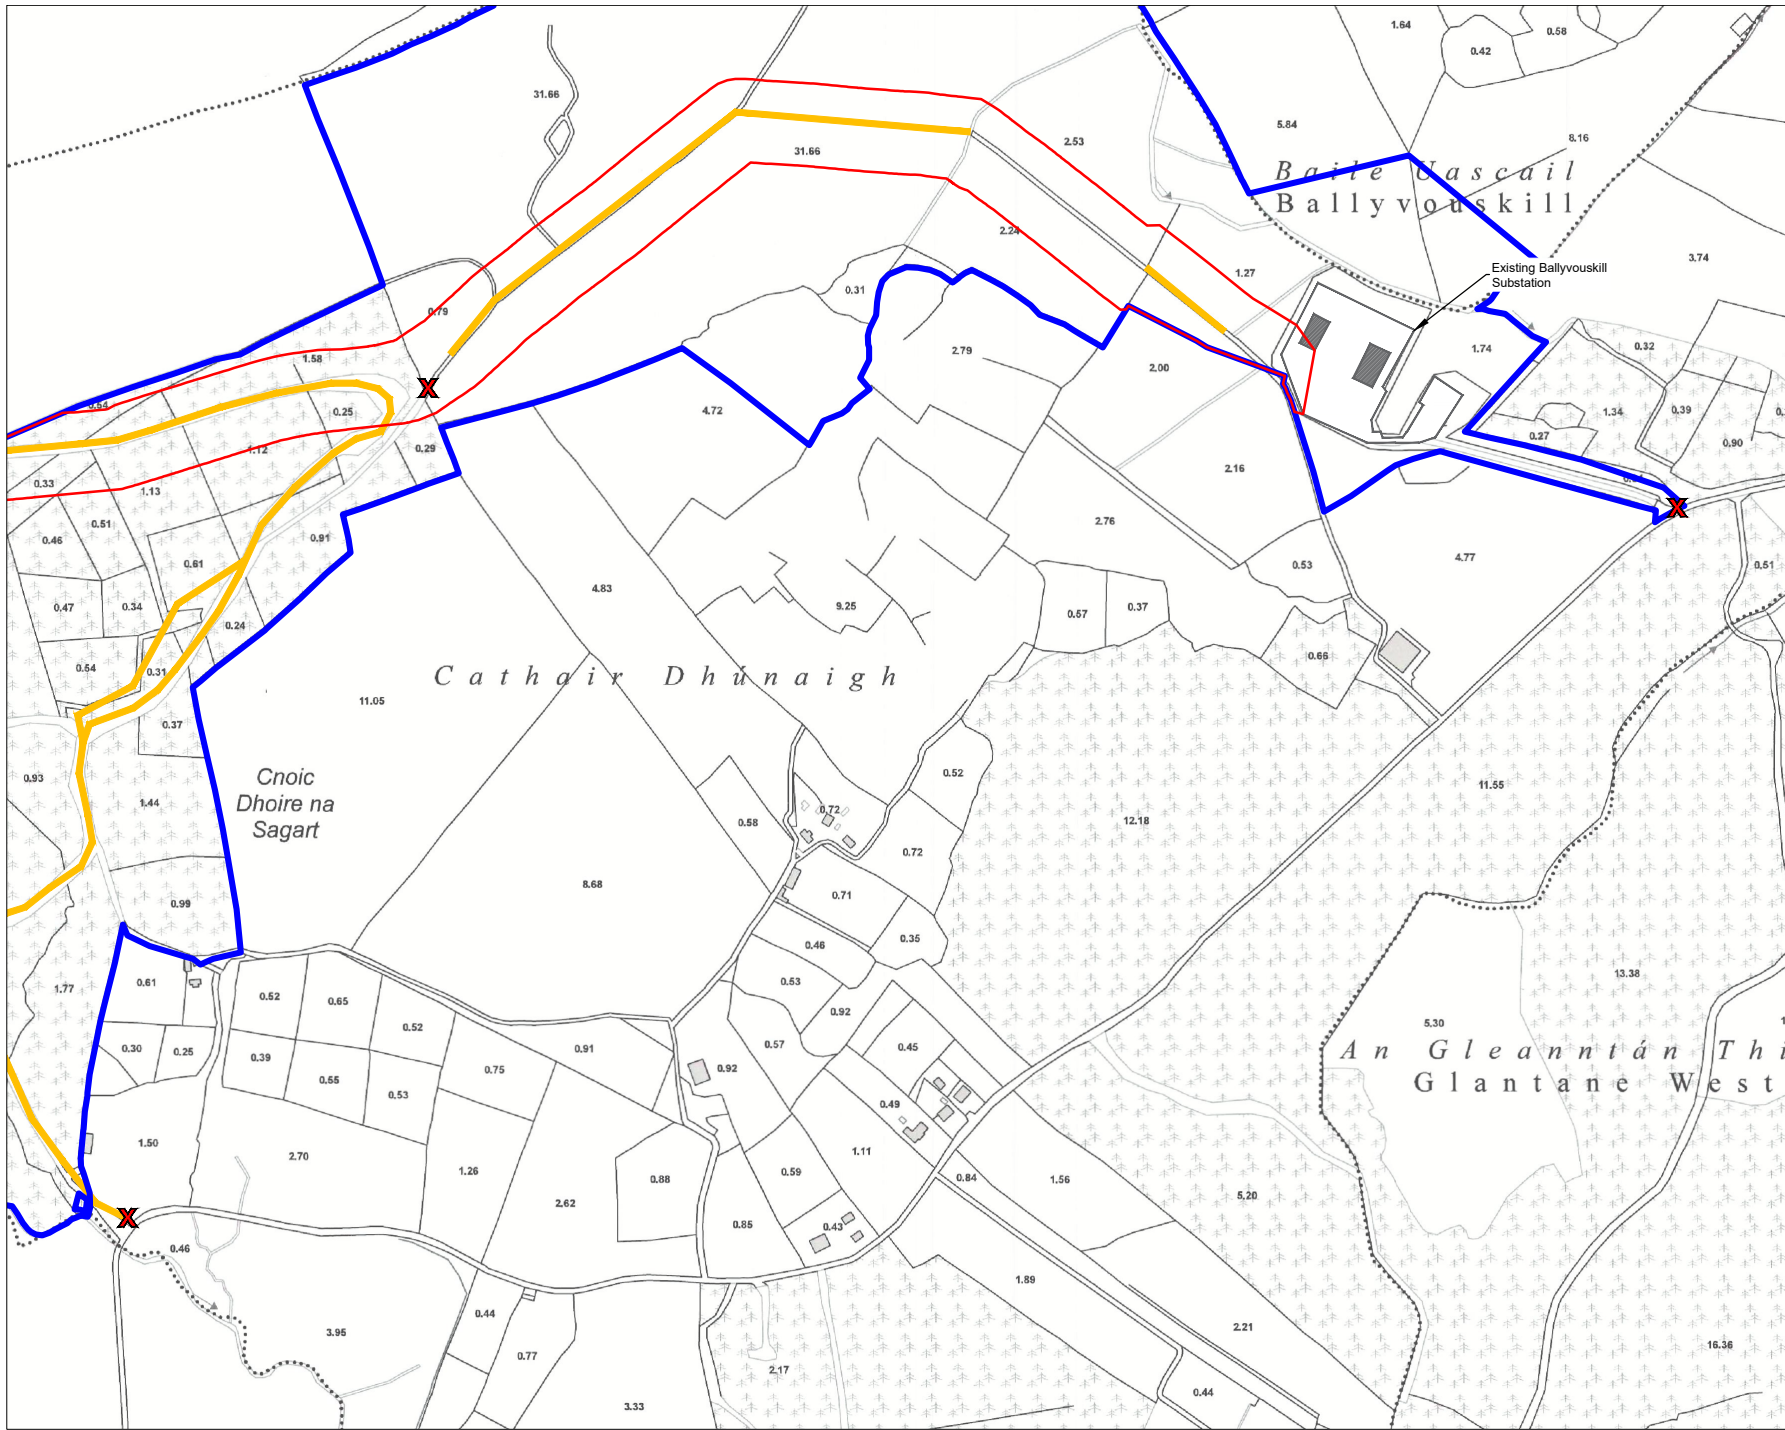

- Drawing Legend
- Application Boundary An Bord Pleanála
 - Landowners Boundary
 - Site Notice
 - Wayleaves

Ordnance Survey Ireland Licence No. C1/A/16/2017/1715 Ordnance Survey Ireland/Government of Ireland

Site Location Map Sheet B

PROJECT TITLE: **Knocknamork Grid Connection Infrastructure, An Bord Pleanála**


DRAWING BY: **Joseph O'Brien** CHECKED BY: **Meabhann Crowe**


PROJECT No.: **210732** DRAWING No.: **210732 - 02B**

SCALE: **1:5,000 @ A3** DATE: **26.07.2022**

OS SHEET No.: 6134, 6135, 6136, 6137, 6180, 6181, 6182, 6183, 6226, 6227, 6228, 6229, 6230, 6276, 6277

MKO Planning and Environmental Consultants
Team Road, Galway
Ireland, H91 VV84
+353 (0) 91 735611
email: info@www.mkoireland.ie
Website: www.mkoireland.ie

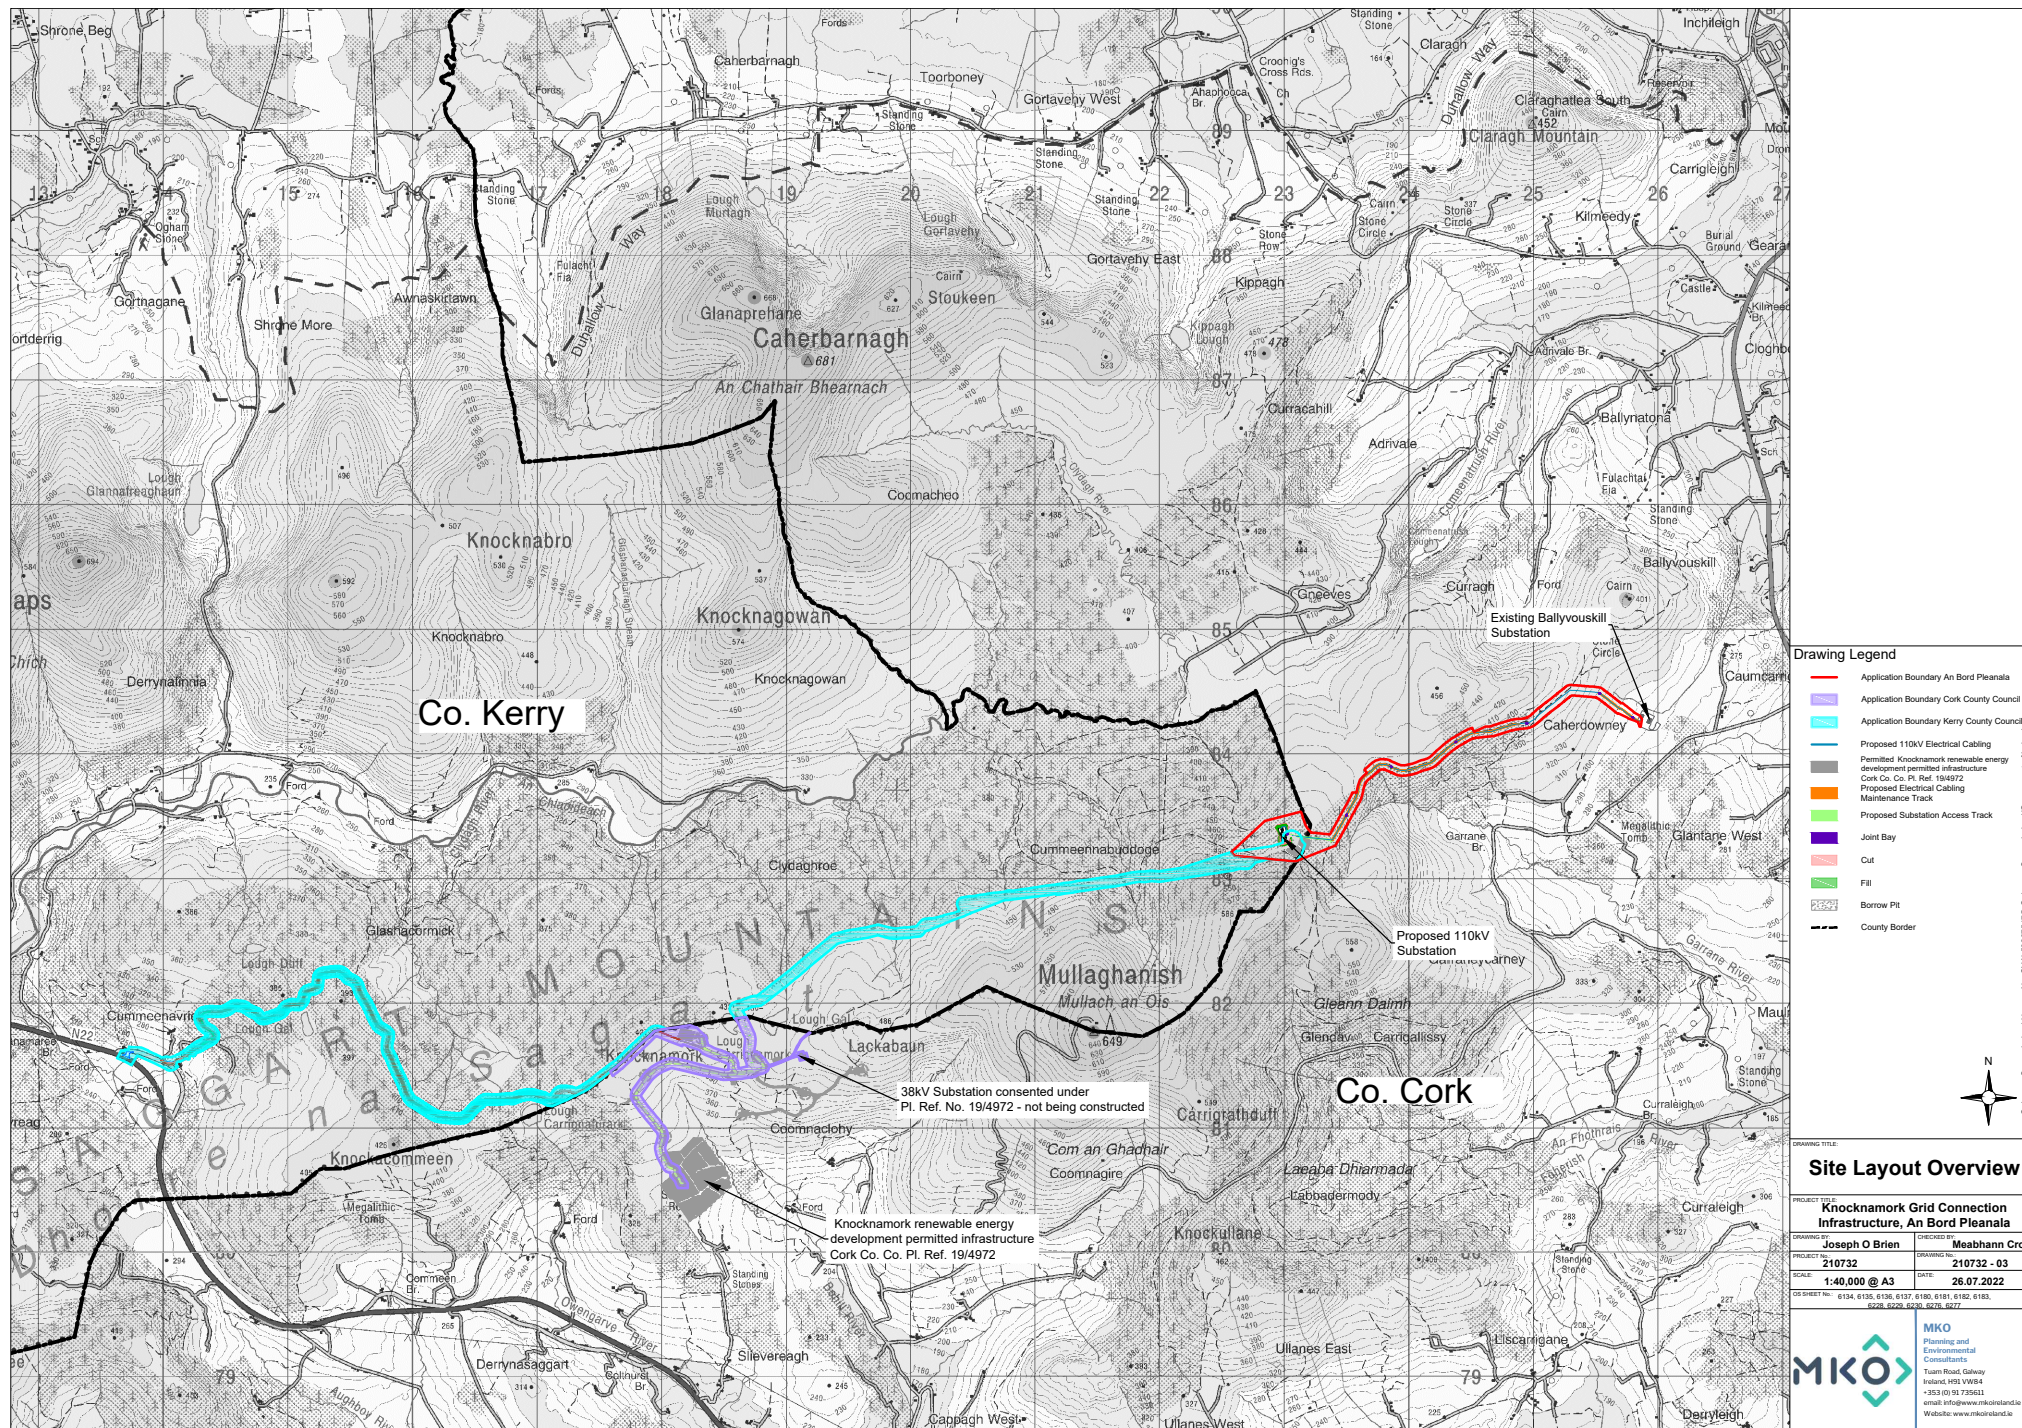

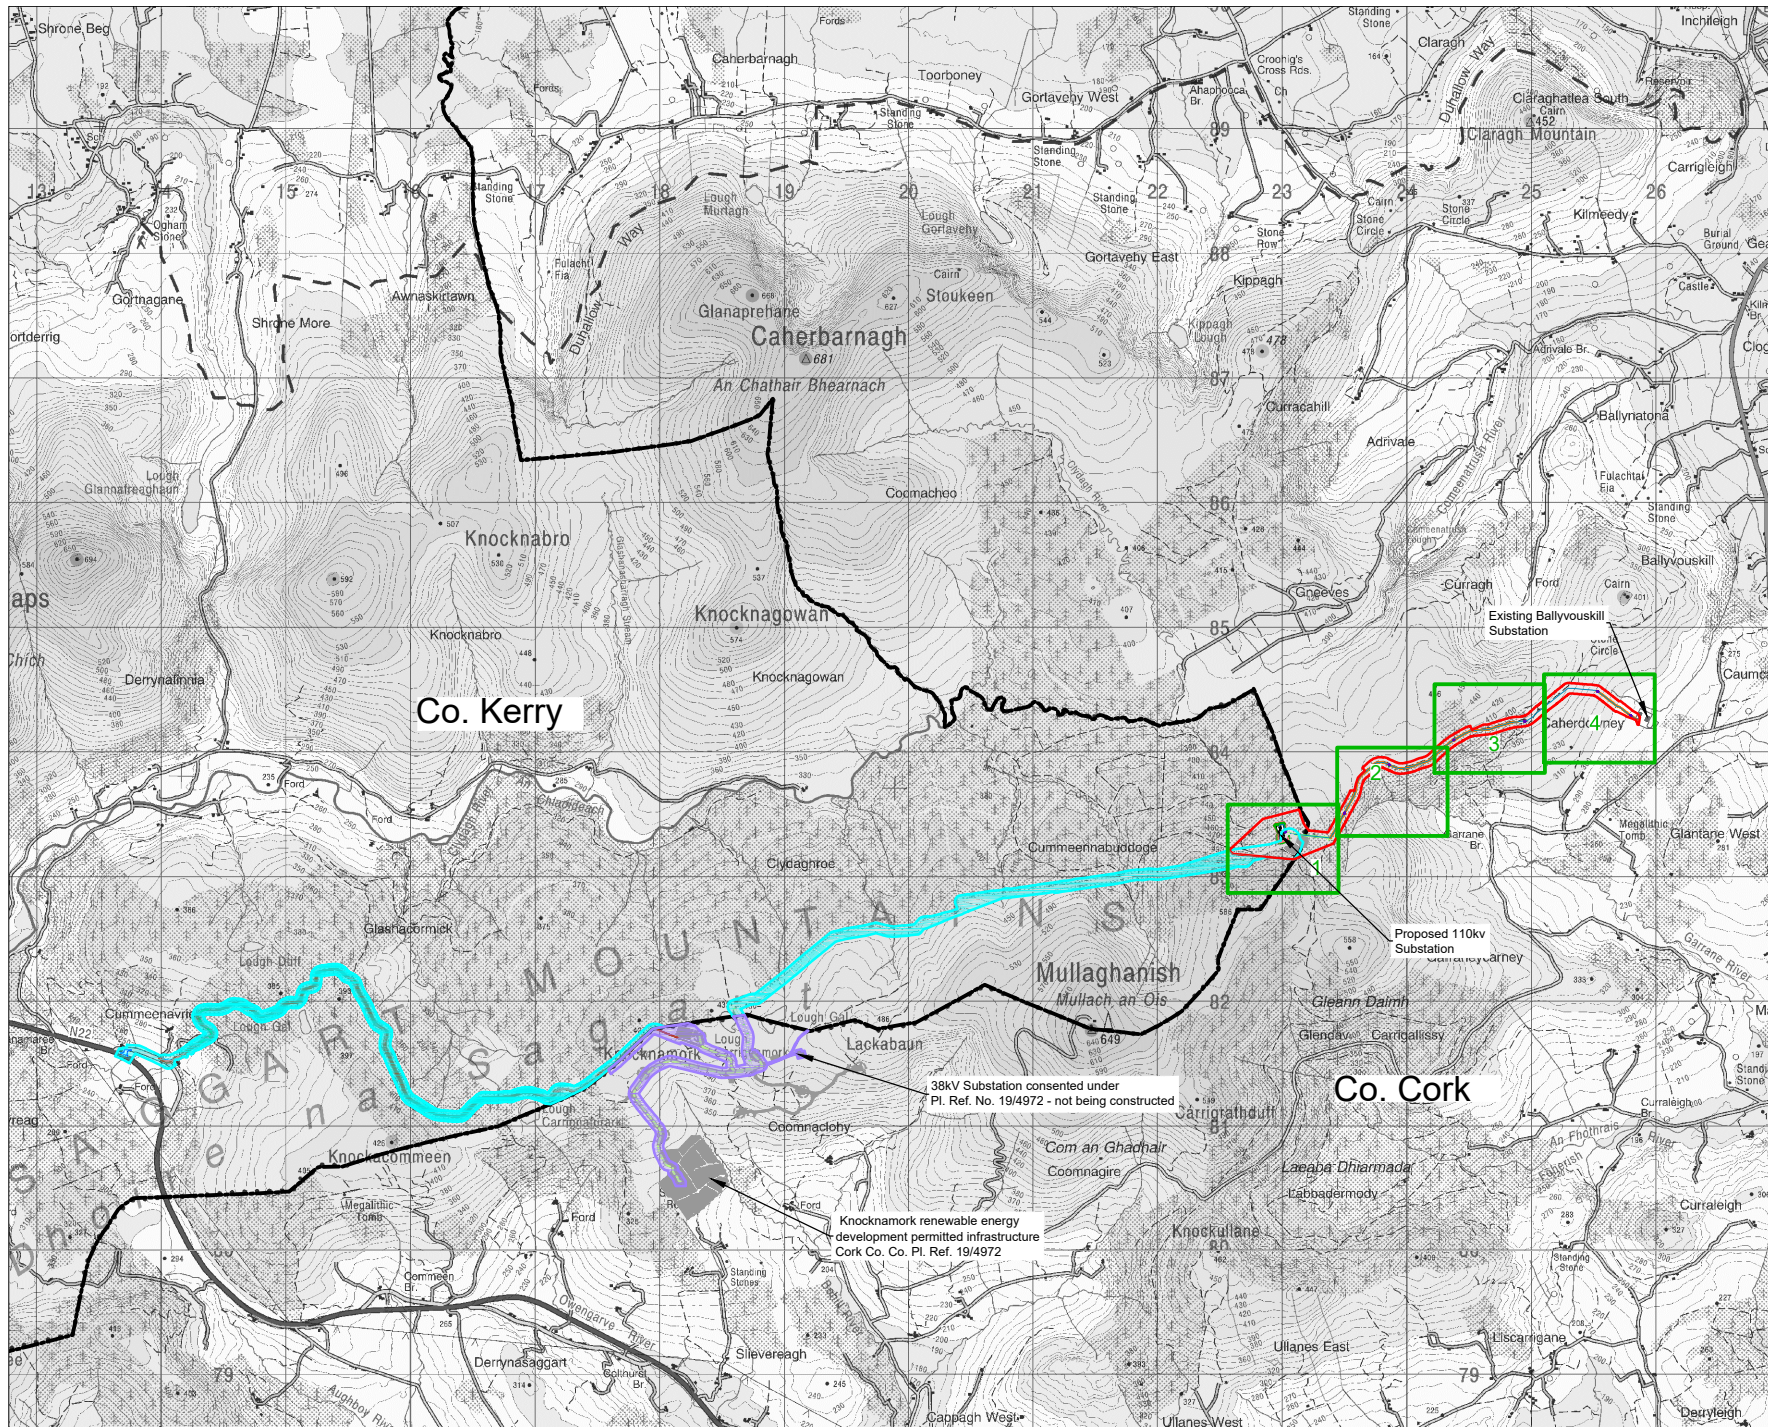

- Drawing Legend**
- Application Boundary An Bord Pleanála
 - Application Boundary Cork County Council
 - Application Boundary Kerry County Council
 - Proposed 110kV Electrical Cabling
 - Permitted Knocknamork renewable energy development permitted infrastructure Cork Co. Co. Pl. Ref. 19/4972
 - Proposed Electrical Cabling Maintenance Track
 - Proposed Substation Access Track
 - Joint Bay
 - Cut
 - Fill
 - Borrow Pit
 - County Border




Ordnance Survey Ireland License No. C14/16/2017/1715 Ordnance Survey Ireland/Government of Ireland

Site Layout Keyplan

PROJECT TITLE:	
Knocknamork Grid Connection Infrastructure, An Bord Pleanala	
DRAWING BY:	CHECKED BY:
Joseph O'Brien	Meabhann C...
PROJECT No.:	DRAWING No.:
210732	210732 - 04
SCALE:	DATE:
1:40,000 @ A3	26.07.2022
OS SHEET No: 6134, 6135, 6136, 6137, 6180, 6181, 6182, 6183,	



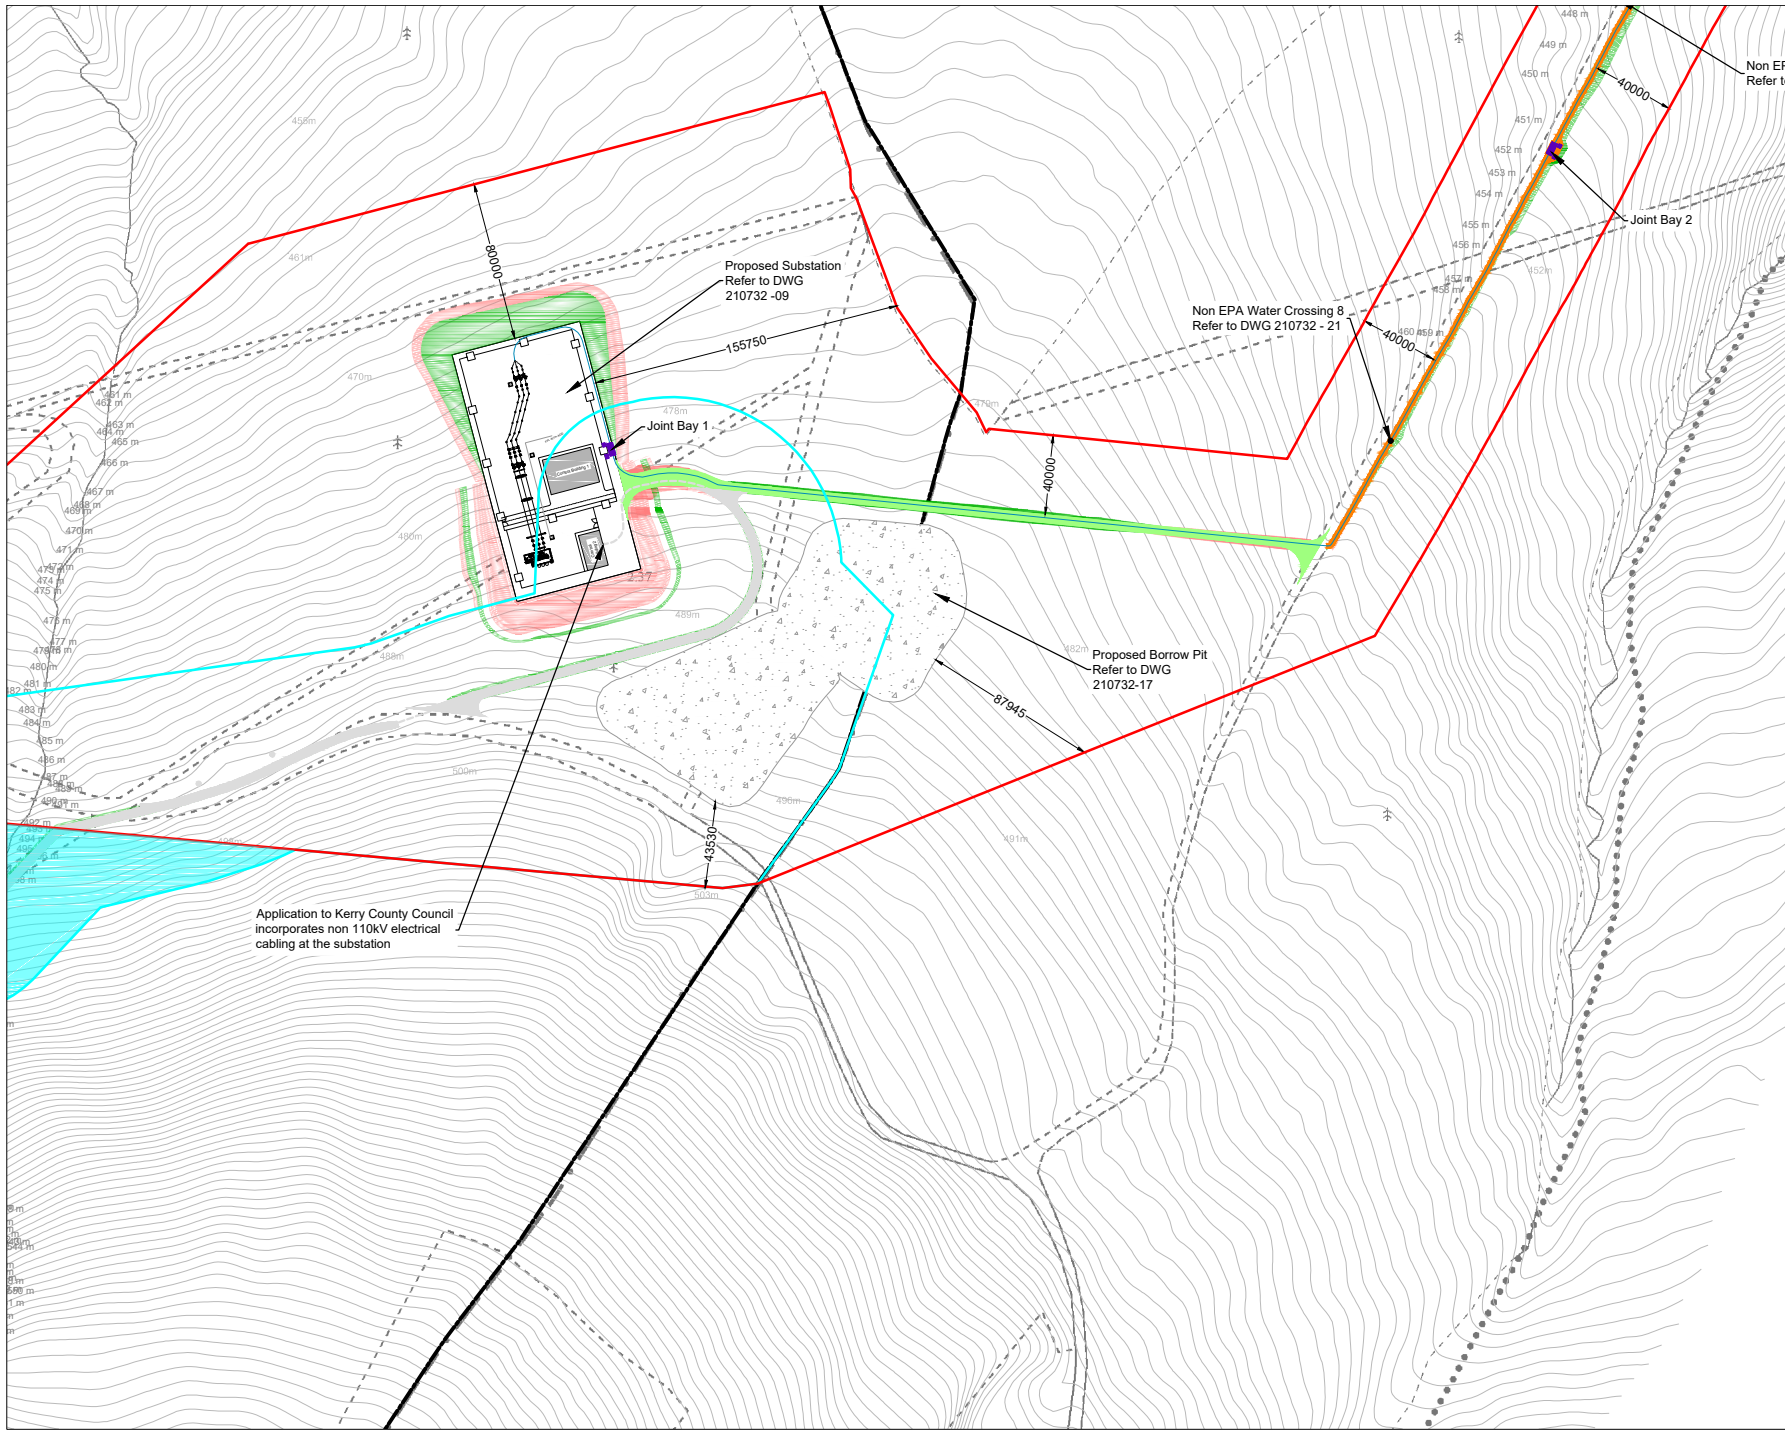

Application to Kerry County Council
incorporates non 110kV electrical
cabling at the substation

Proposed Substation
Refer to DWG
210732 -09

Joint Bay 1

Non EPA Water Crossing 8
Refer to DWG 210732 - 21

Joint Bay 2

Proposed Borrow Pit
Refer to DWG
210732-17

Drawing Legend

- Application Boundary An Bord Pleanála
- Application Boundary Kerry County Council
- Proposed 110kV Electrical Cabling
- Proposed Electrical Cabling Maintenance Track
- Proposed Substation Access Track
- Joint Bay
- Cut
- Fill
- Borrow Pit
- County Border




DRAWING TITLE: Site Layout Plan Sheet 1 of 4	
PROJECT TITLE: Knocknamork Grid Connection Infrastructure, An Bord Pleanála	
DRAWN BY: Joseph O'Brien	CHECKED BY: Meabhann Crowe
PROJECT No: 210732	DRAWING No: 210732 - 05
SCALE: 1:2,500 @ A3	DATE: 26.07.2022
OS SHEET No: 6134, 6135, 6136, 6137, 6180, 6181, 6182, 6183, 6206, 6207, 6208, 6278, 6277	



MKO
Planning and
Environmental
Consultants
Tully Road, Galway
Inland, H95 VWS4
+353 (0) 91 735611
email: info@www.mkoireland.ie
Website: www.mkoireland.ie

Ordnance Survey Ireland License No. 01/AL/0207/1715 Ordnance Survey Ireland/Government of Ireland

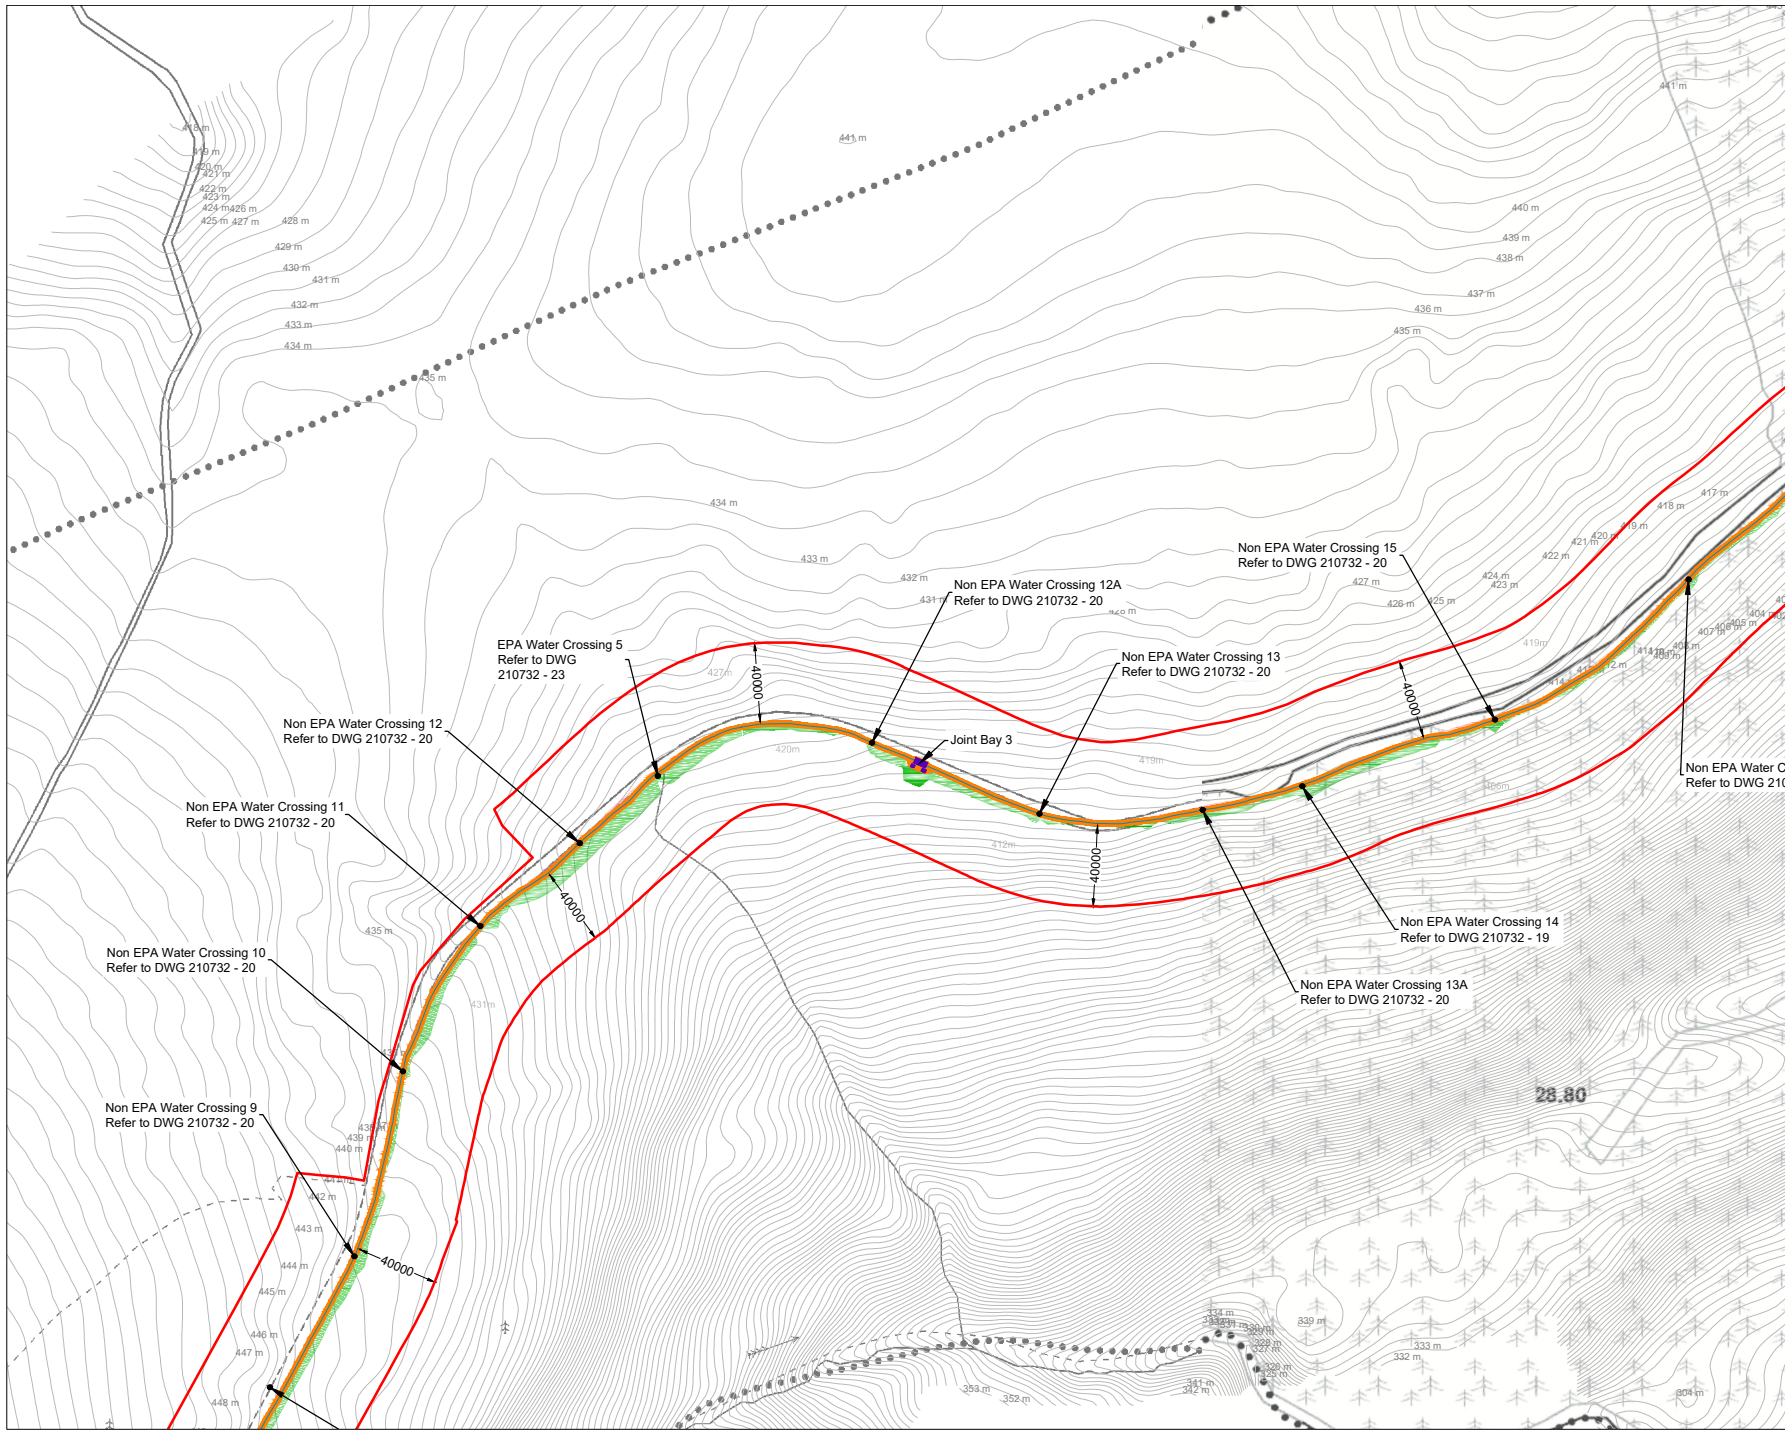

Drawing Legend

	Application Boundary An Bord Pleanála
	Proposed 110kV Electrical Cabling
	Proposed Electrical Cabling Maintenance Track
	Joint Bay
	Cut
	Fill


Orthance Survey Ireland License No. CIVL/0207/1715 Orthance Survey Ireland/Government of Ireland

N

Site Layout Plan
Sheet 2 of 4

PROJECT TITLE Knocknamork Grid Connection Infrastructure, An Bord Pleanála	
DRAWN BY Joseph O'Brien	CHECKED BY Meabhann Crowe
PROJECT No. 210732	DRAWING No. 210732 - 06
SCALE 1:2,500 @ A3	DATE 26.07.2022
OS SHEET No. 6134, 6135, 6136, 6137, 6180, 6181, 6182, 6183, 6206, 6207, 6208, 6276, 6277	

MKO
Planning and Environmental Consultants
Tully Road, Galway
Ireland, H91 VV84
+353 (0) 91 735611
email: info@www.mkoireland.ie
Website: www.mkoireland.ie

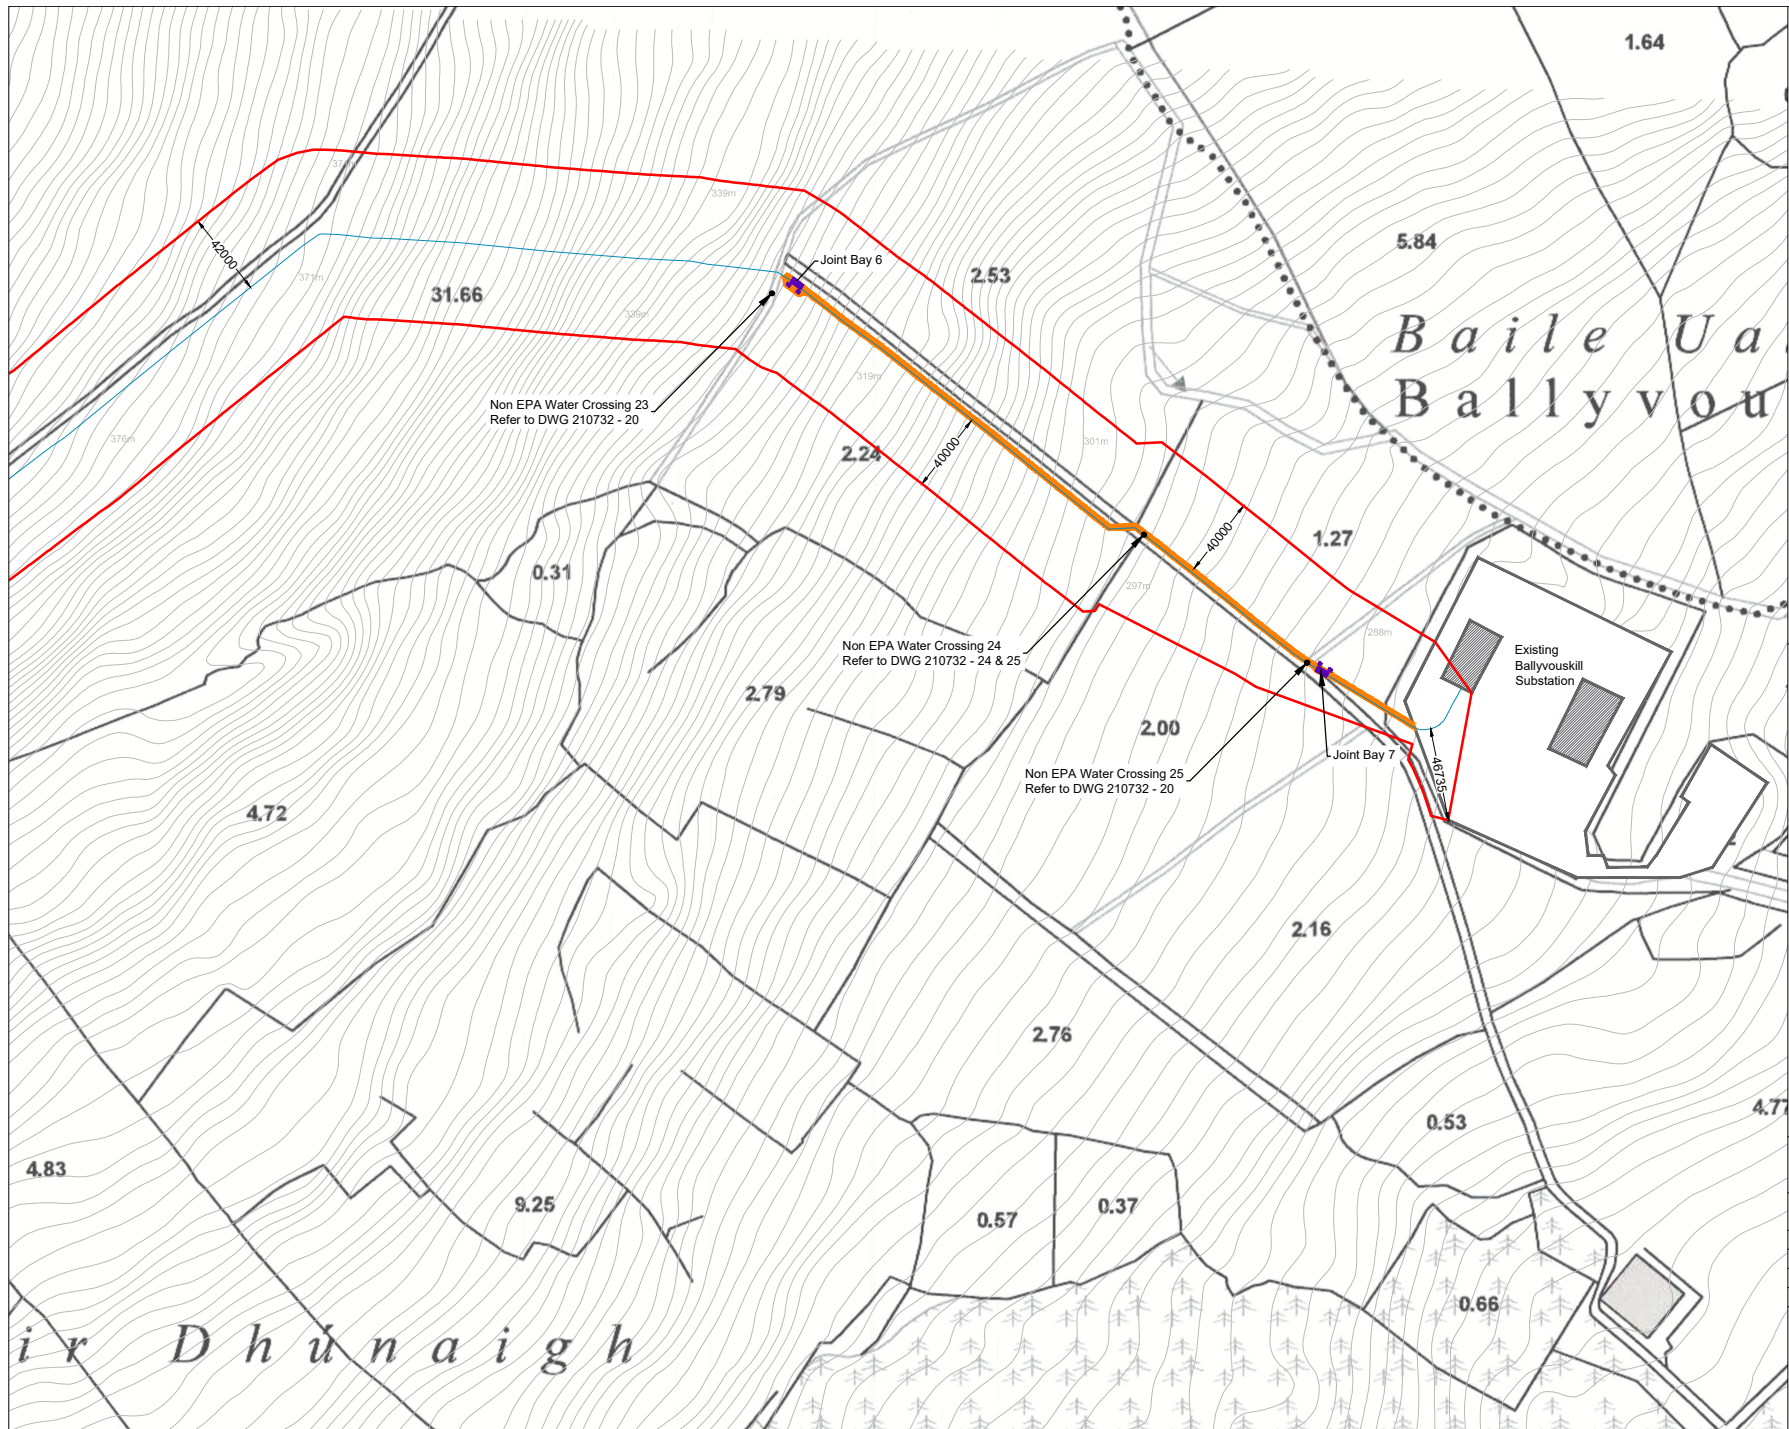

Drawing Legend	
—	Application Boundary An Bord Pleanála
—	Proposed 110kV Electrical Cabling
—	Proposed Electrical Cabling Maintenance Track
■	Joint Bay
—	Cut
—	Fill



Ordnance Survey Ireland License No. 01/AL/02007/1715 Ordnance Survey Ireland/Government of Ireland

Site Layout Plan Sheet 4 of 4	
PROJECT TITLE: Knocknamork Grid Connection Infrastructure, An Bord Pleanála	
DRAWN BY: Joseph O'Brien	CHECKED BY: Meabhann Crowe
PROJECT No.: 210732	DRAWING No.: 210732 - 08
SCALE: 1:2,500 @ A3	DATE: 26.07.2022
CS SHEET No.: 6134, 6135, 6136, 6137, 6180, 6181, 6182, 6183, 6206, 6209, 6210, 6276, 6277	
 Planning and Environmental Consultants Team Road, Galway Ireland, H91 VWS4 +353 (0) 91 735611 email: info@www.mkoireland.ie Website: www.mkoireland.ie	



APPENDIX 4-1B

**SITE LAYOUT PLANNING
DRAWINGS – CORK COUNTY
COUNCIL**



- Drawing Legend**
- Application Boundary Cork County Council
 - Application Boundary Kerry County Council
 - Application Boundary An Bord Pleanála



Location Context Map

PROJECT TITLE: **Knocknamork Grid Connection Infrastructure, Co. Cork**


DRAWING BY: **Joseph O'Brien** CHECKED BY: **Meabhann Croke**

PROJECT NO: **210732** DATE: **210732 - 01**

SCALE: **1:50,000 @ A3**

OS SHEET NO: 6136, 6138, 6137, 6182, 6183, 6184, 6230, 6231, 6232

MKO
Planning and Environmental Consultants
Turn Road, Galway
Inland 493 0984
+353 (0) 91 75661
email: info@www.mkoireland.ie
Website: www.mkoireland.ie

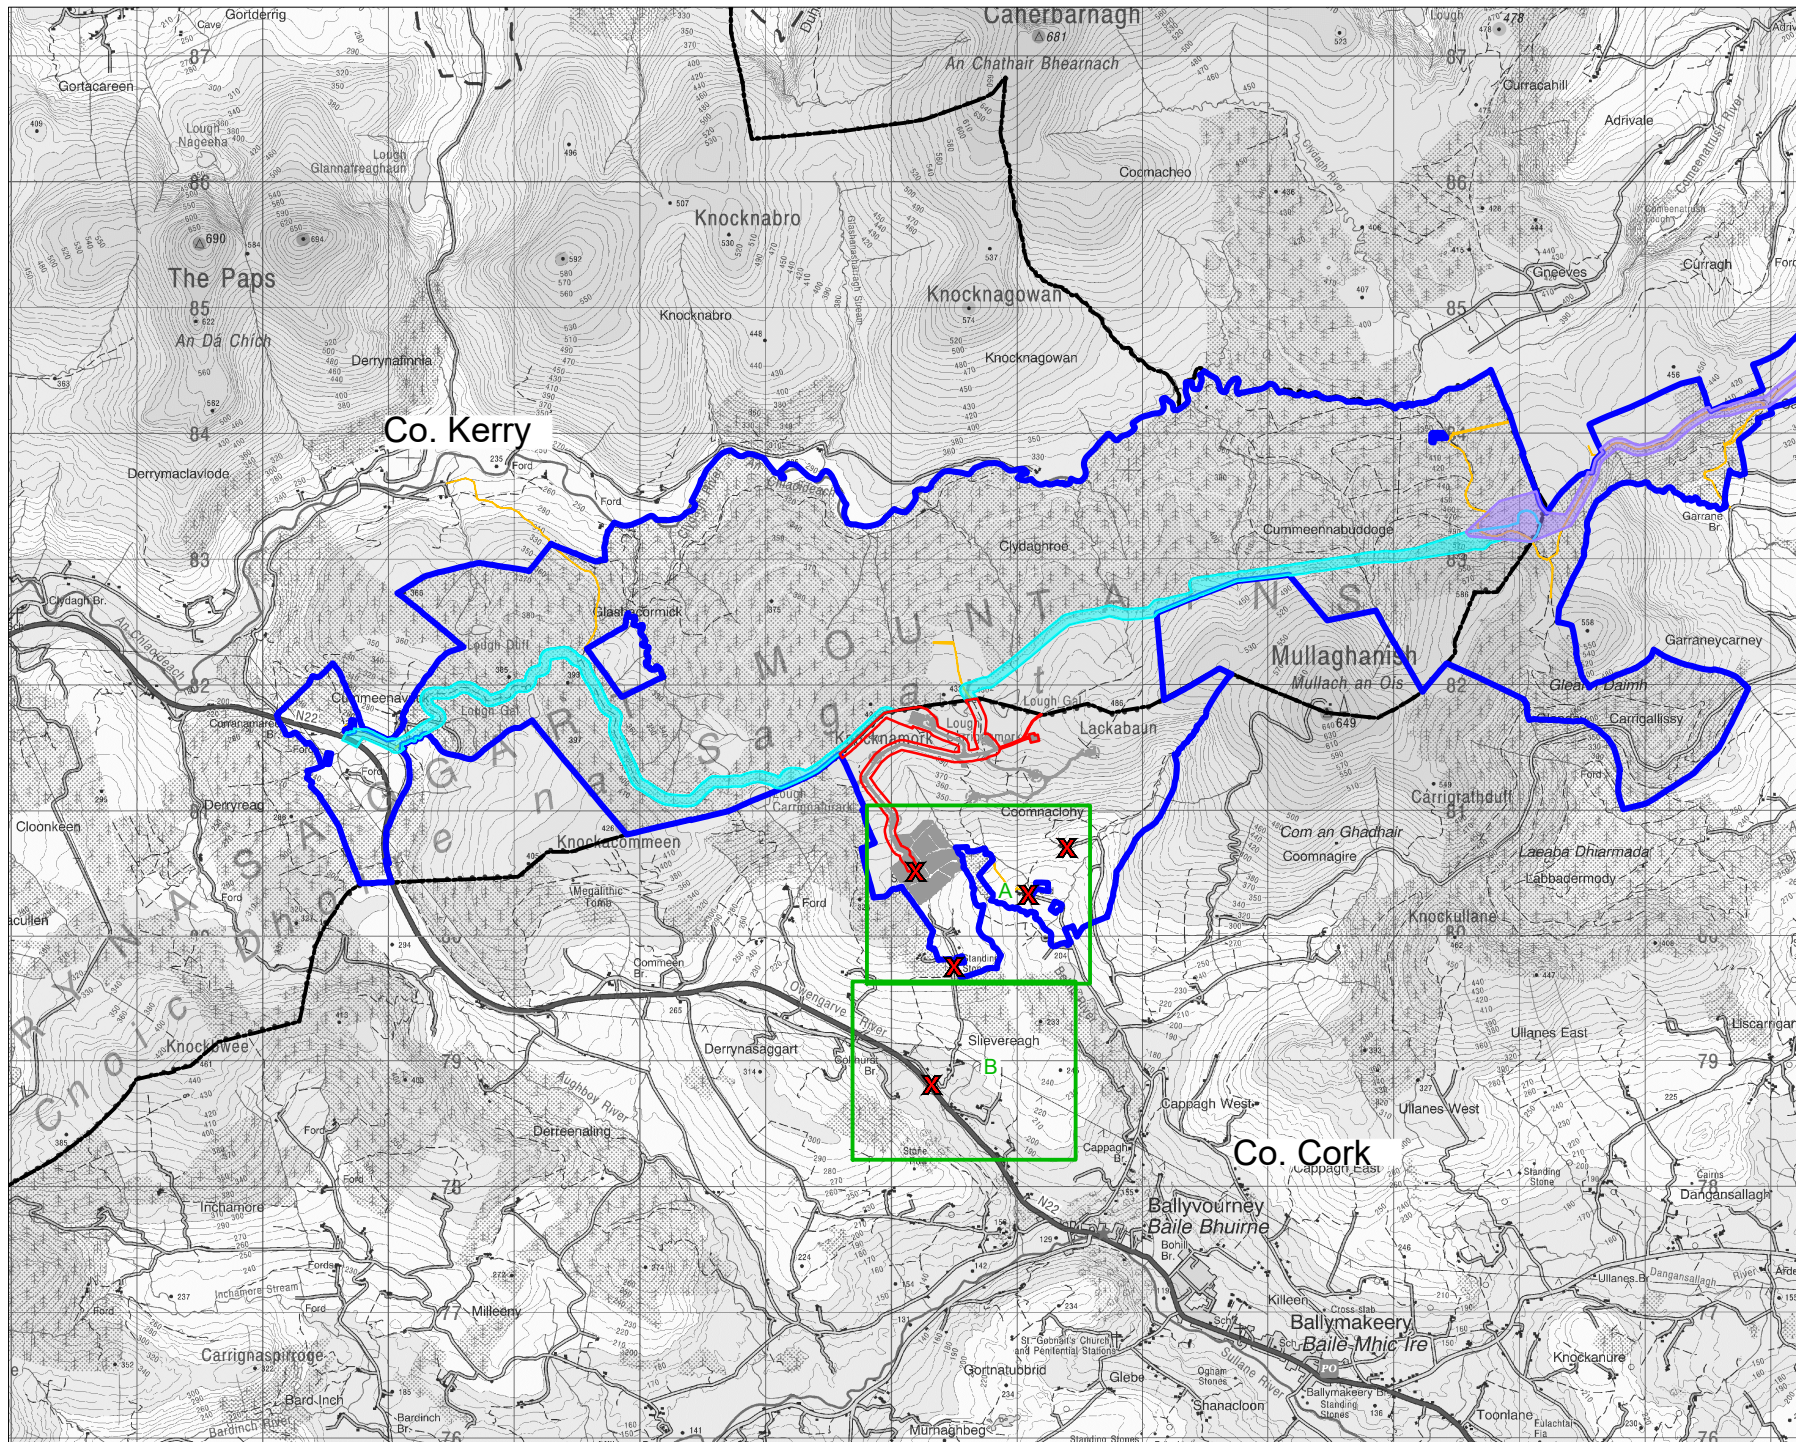

- Drawing Legend**
- Application Boundary Cork County Council
 - Application Boundary Kerry County Council
 - Permitted Knocknamork renewable energy development permitted infrastructure Cork Co. Co. P. Ref. 16/6972
 - Landowners Boundary
 - Site Notice
 - Wayleaves
 - County Border




Ordnance Survey Licence No. CYAL50575170 Ordnance Survey Ireland/Government of Ireland

DRAWING TITLE:

Site Location Map

PROJECT TITLE: Knocknamork Grid Connection Infrastructure, Co. Cork	
DRAWING BY: Joseph O'Brien	DRAWING NO: Meabhann Crows
PROJECT NO: 210732	DATE: 210732 - 02
SCALE: 1:40,000 @ A3	DATE: 26.07.2022
OS SHEET NO: 6134, 6135, 6136, 6137, 6180, 6181, 6182, 6183, 6225, 6226, 6227, 6278, 6277	



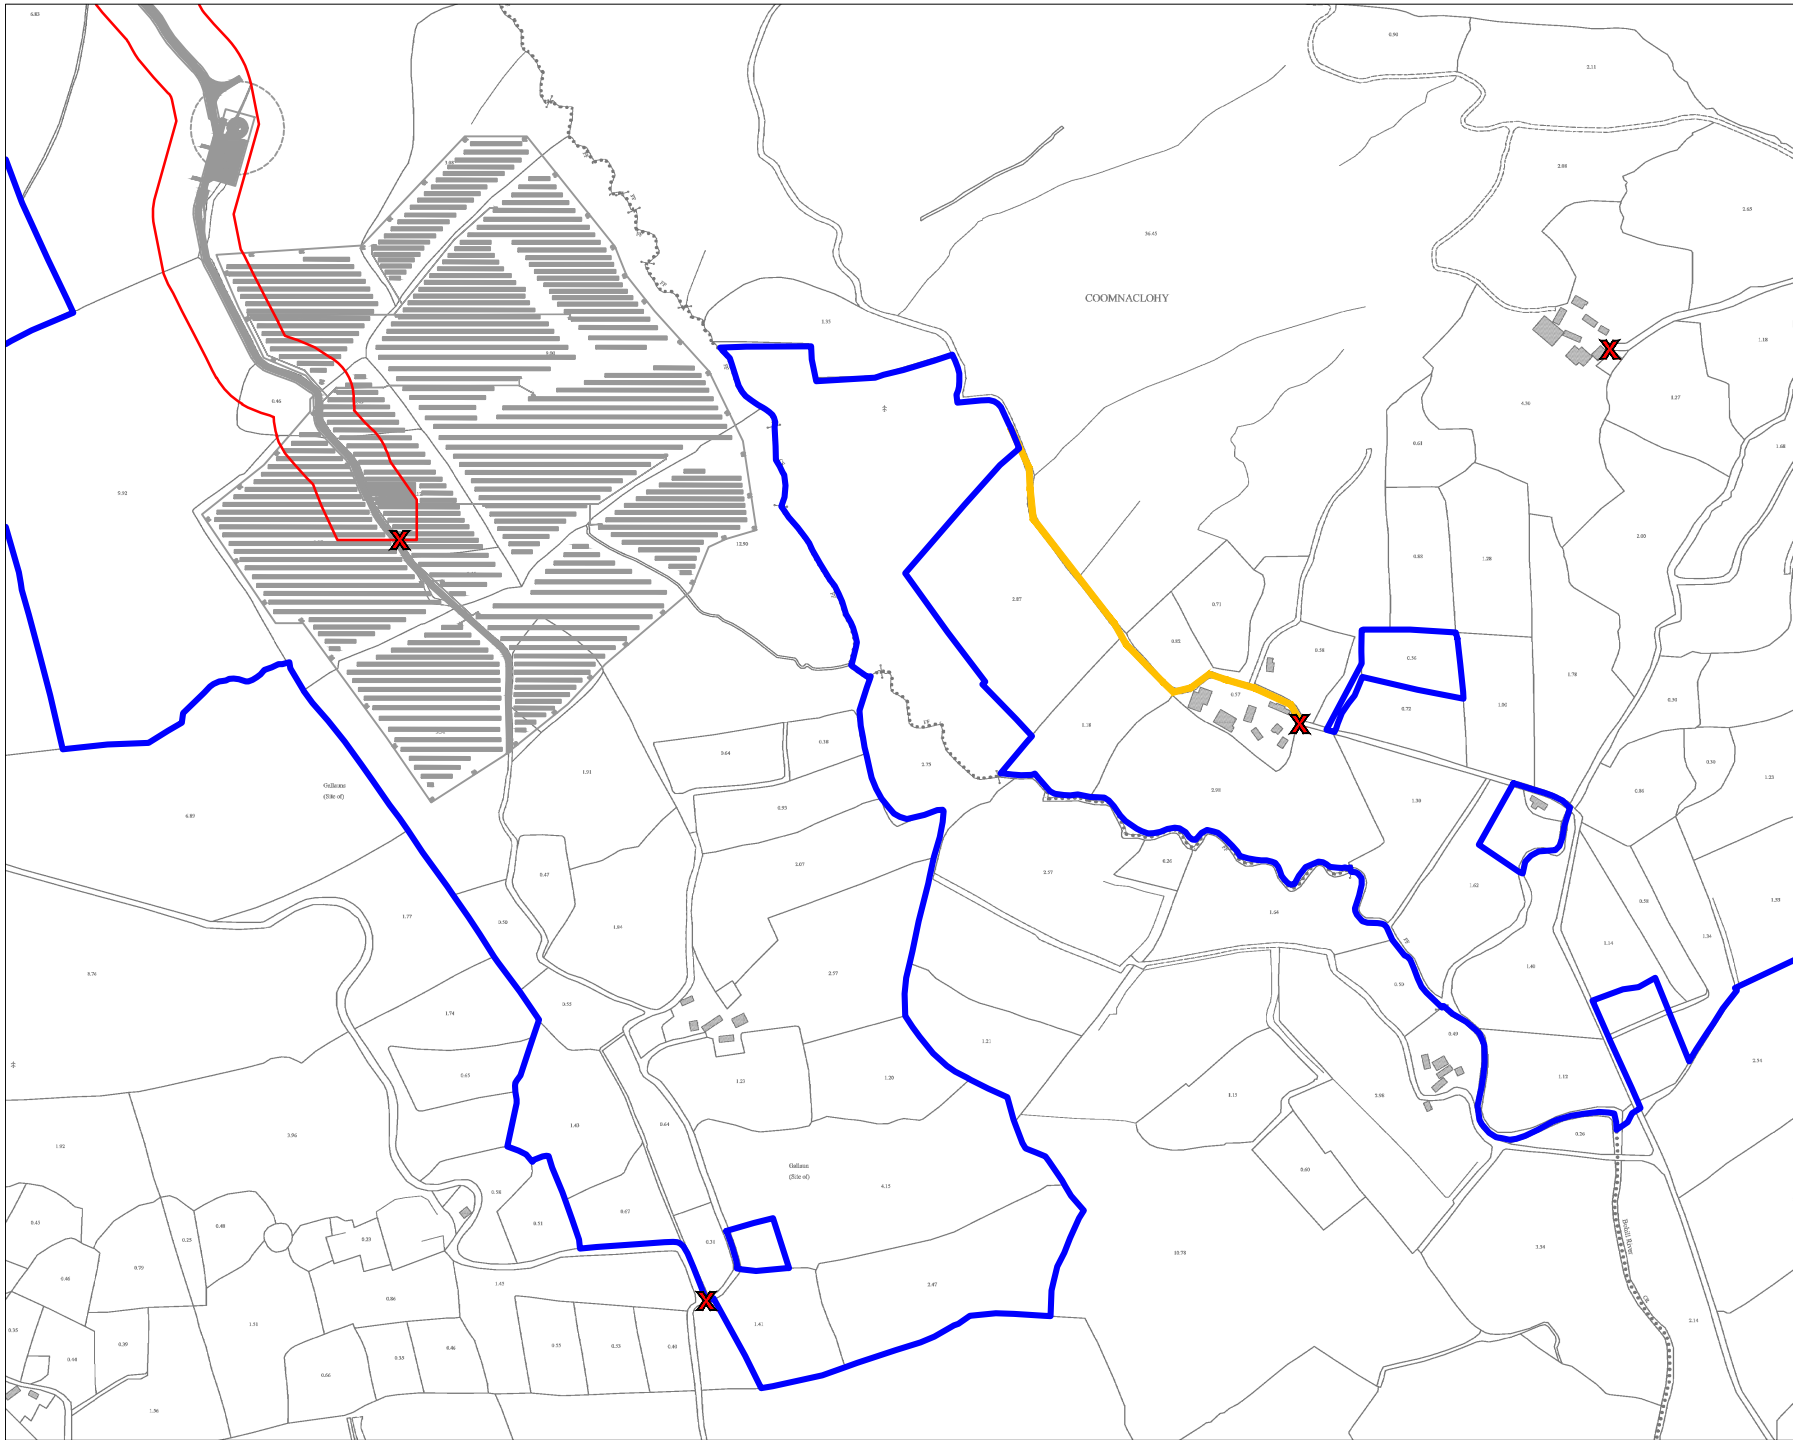

- Drawing Legend**
- Application Boundary Cork County Council
 - Permitted Knocknamork renewable energy development permitted infrastructure Cork Co. Pl. Ref. 19/4972
 - Landowners Boundary
 - Site Notice
 - Wayleaves



Ordnance Survey Ireland Licence No. CYAL502875170 Ordnance Survey Ireland/Government of Ireland

**Site Location Map
Sheet A**

PROJECT TITLE: Knocknamork Grid Connection Infrastructure, Co. Cork	
DRAWING BY: Joseph O'Brien	DRAWING NO: 210732 - 02A
PROJECT NO: 210732	DATE: 26.07.2022
SCALE: 1:5,000 @ A3	
OS SHEET NO: 6134, 6135, 6136, 6137, 6180, 6181, 6182, 6183, 6228, 6229, 6230, 6278, 6277	

MKO
Planning and Environmental Consultants
Tuen Road, Galway
Ireland, H91 YW84
+353 (0) 91 756611
email: info@www.mkoireland.ie
Website: www.mkoireland.ie



Drawing Legend

X Site Notice



Ordnance Survey Ireland Licence No. CYAL502675176 Ordnance Survey Ireland/Government of Ireland

DRAWING TITLE:
**Site Location Map
Sheet B**

PROJECT TITLE:
**Knocknamork Grid Connection
Infrastructure, Co. Cork**

DRAWING BY:
Joseph O'Brien

DRAWING NO:
210732 - 02B


PROJECT NO:
210732

SCALE:
1:5,000 @ A3

DATE:
26.07.2022

CS SHEET NO:
**6134, 6135, 6136, 6137, 6180, 6181, 6182, 6183,
6228, 6229, 6230, 6278, 6277**

MKO
Planning and
Environmental
Consultants
Tum Road, Galway
Ireland, H91 YW84
+353 (0) 91 756611
email: info@www.mkoireland.ie
Website: www.mkoireland.ie

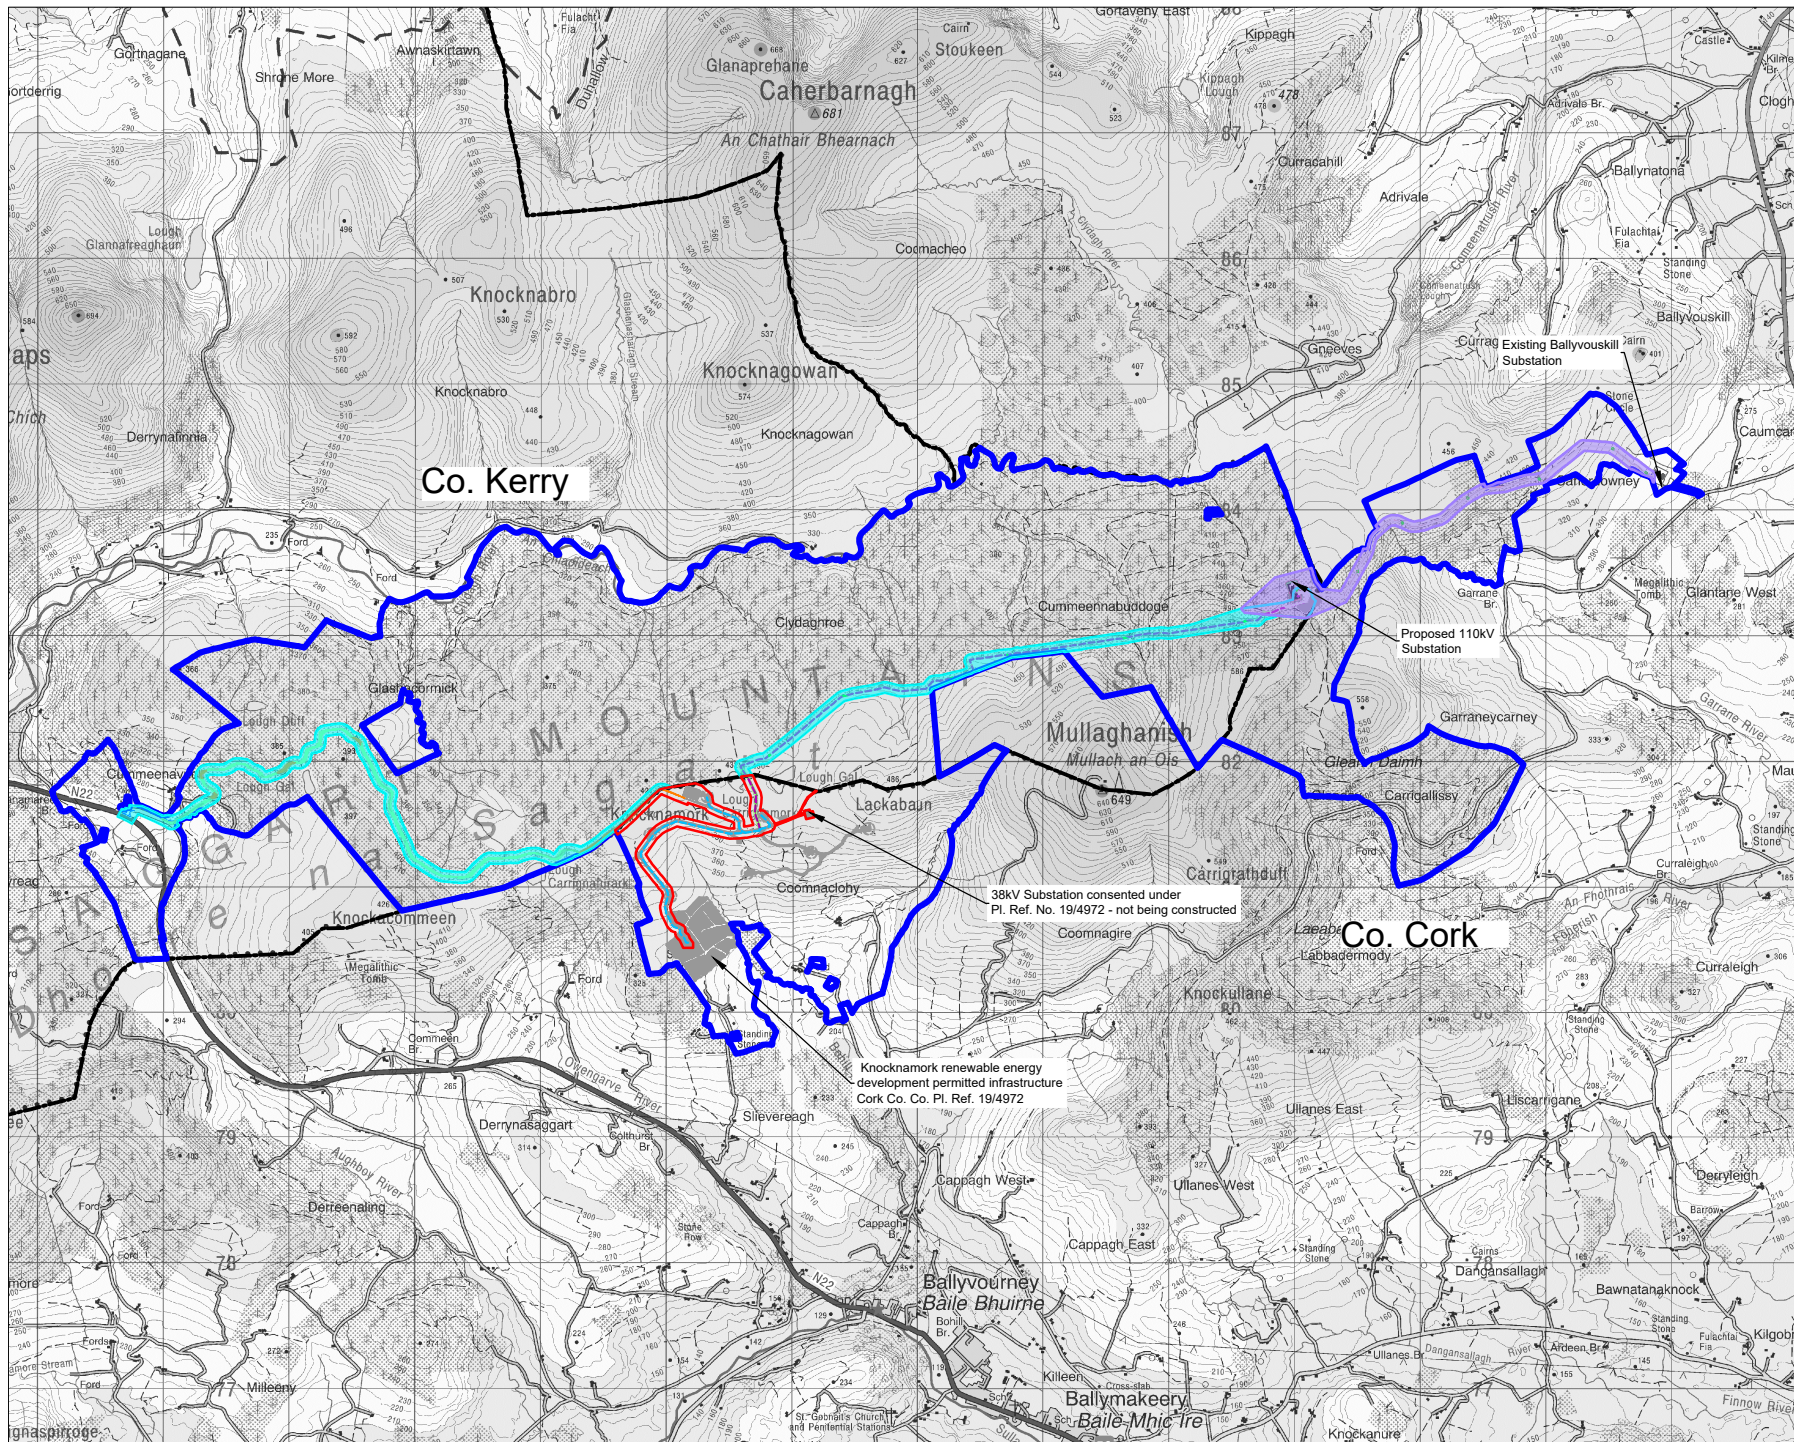

Drawing Legend

- Application Boundary Cork County Council
- Landowners Boundary
- Application Boundary Kerry County Council
- Application Boundary An Bord Pleanála
- 33kV Electrical Cabling Route
- Internal 33kV Electrical Cabling
- Permitted Knocknamork renewable energy development permitted infrastructure Cork Co. Co. PI Ref. 19/4972
- Proposed New Access Track
- Upgrade of Existing Track for Electrical Cabling Maintenance
- Cut
- Fill
- Borrow Pit
- County Border

Site Layout Overview

PROJECT TITLE: Knocknamork Grid Connection Infrastructure, Co. Cork

PROJECT NO.: 210732

DRAWING BY: Joseph O'Brien

DRAWING NO.: 210732 - 03


SCALE: 1:40,000 @ A3

DATE: 26.07.2022

CS SHEET NO.: 6134, 6135, 6136, 6137, 6180, 6181, 6182, 6183, 6225, 6226, 6229, 6230, 6236, 6277

MKO
Planning and Environmental Consultants
Tull Road, Galway
INLAND, 9000 V9W4
+353 (0) 91 755611
email: info@www.mkoireland.ie
Website: www.mkoireland.ie

Ordnance Survey Ireland Licence No. CYAL502675170 Ordnance Survey Ireland/Government of Ireland

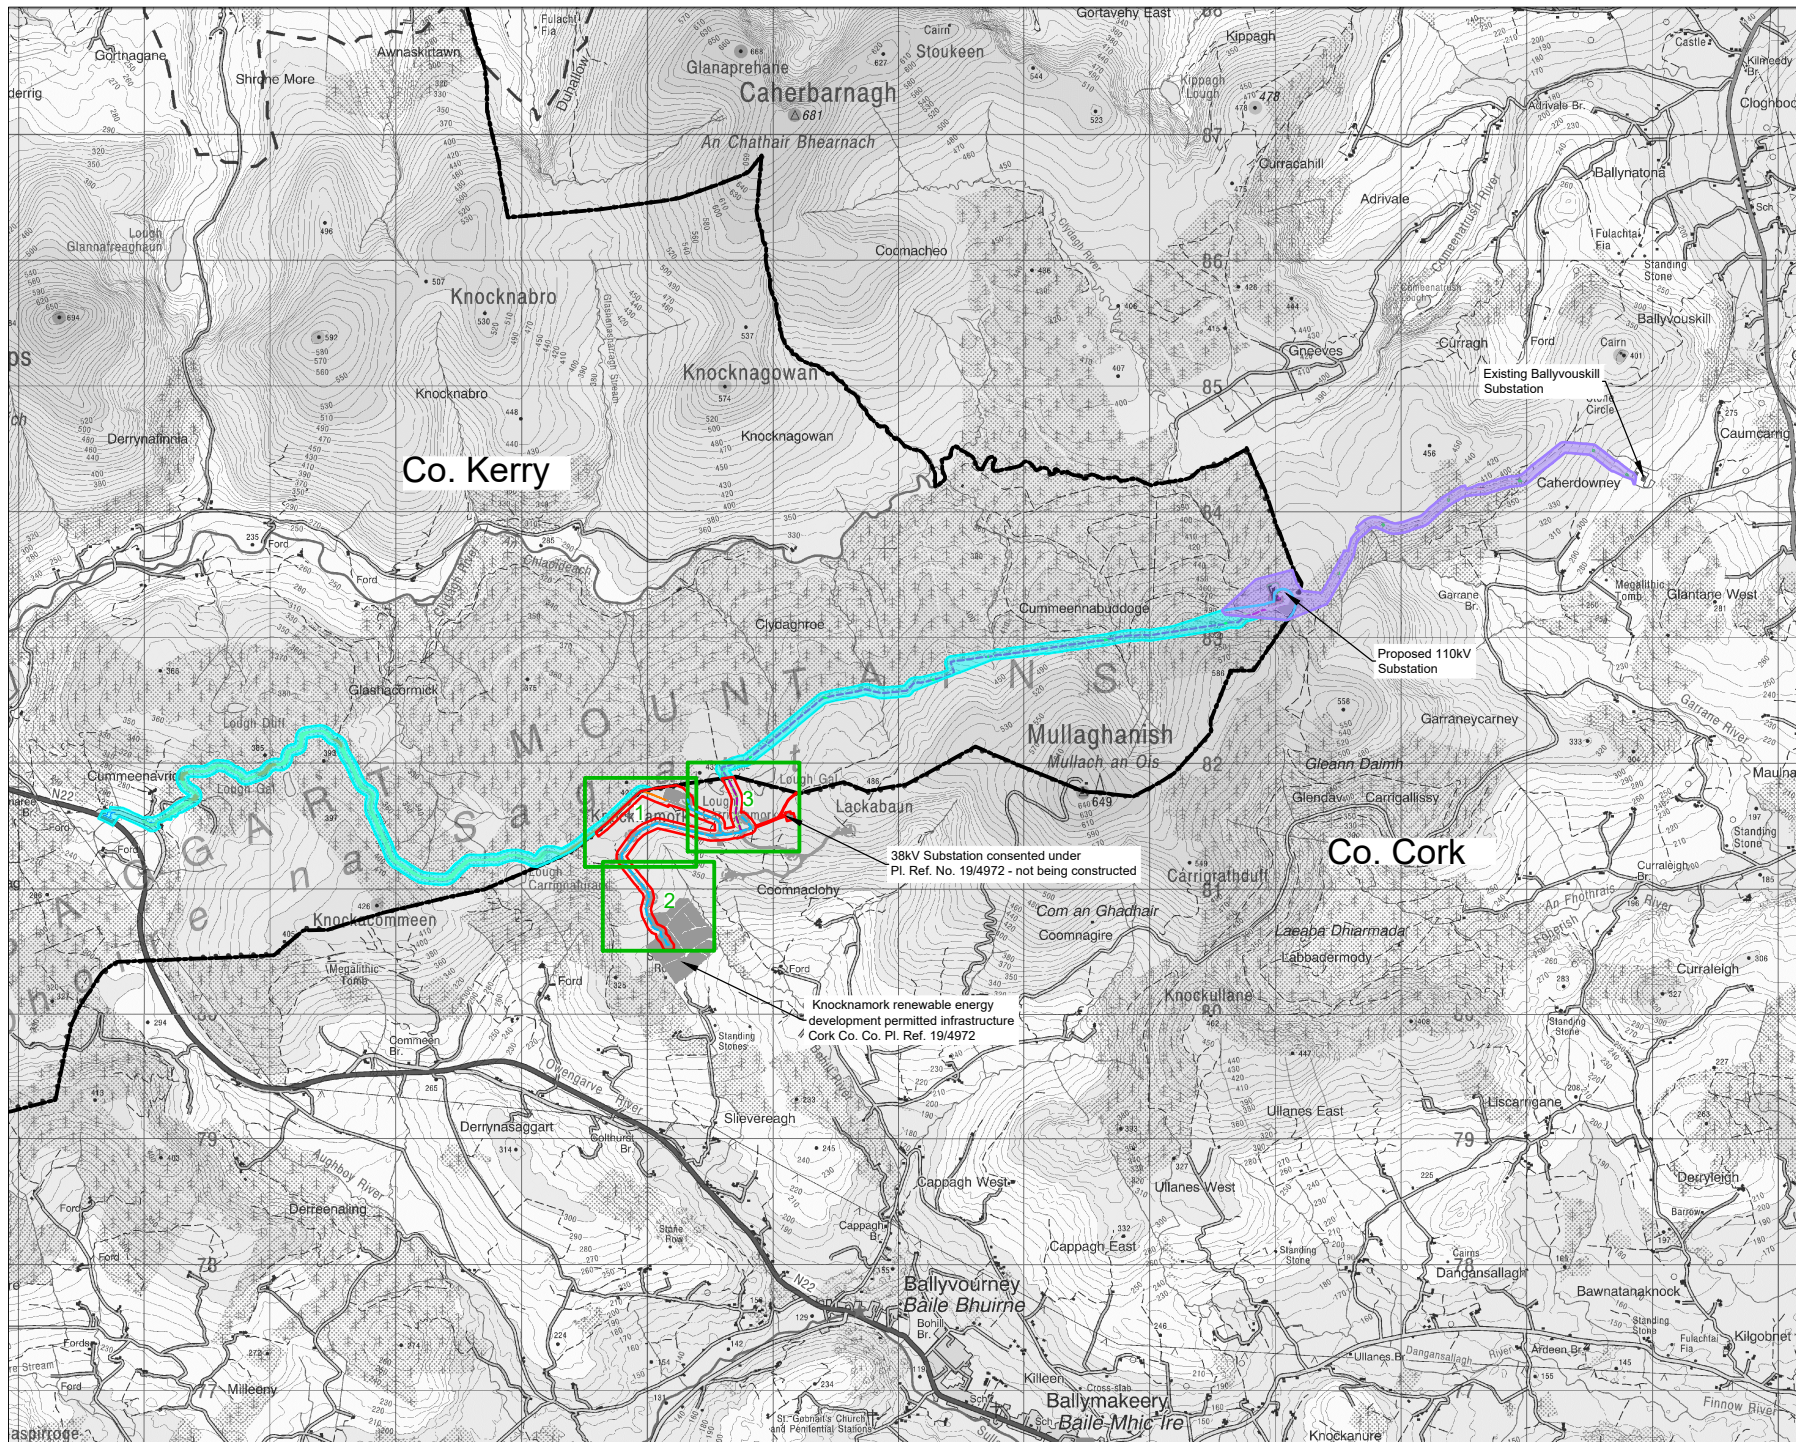

- Drawing Legend**
- Application Boundary Cork County Council
 - Application Boundary Kerry County Council
 - Application Boundary An Bord Pleanála
 - 33kV Electrical Cabling Route
 - Internal 33kV Electrical Cabling
 - Permitted Knocknamork renewable energy development permitted infrastructure Cork Co. Co. Pl. Ref. 19/4972
 - Proposed New Access Track
 - Upgrade of Existing Track for Electrical Cabling Maintenance
 - Turbine Delivery Access Temporary Hardcore Surface Area
 - Fill
 - Borrow Pit
 - County Border




Ordnance Survey Ireland Licence No. OYAL502875170 Ordnance Survey Ireland/Government of Ireland

Site Layout Keyplan

PROJECT TITLE	
Knocknamork Grid Connection Infrastructure, Co. Cork	
DRAWING BY	DRAWING NO.
Joseph O'Brien	Meabhann Crows
PROJECT NO.	DATE
210732	210732 - 04
SCALE	DATE
1:40,000 @ A3	26.07.2022
OS SHEET	
1134, 6135, 6136, 6137, 6180, 6181, 6182, 6183, 6228, 6229, 6230, 6275, 6277	

MKO
Planning and
Environmental
Consultants
Tuan Road, Galway
Ireland, H91 W9B4
+353 (0) 91 735651
email: info@www.mkoireland.ie
Website: www.mkoireland.ie

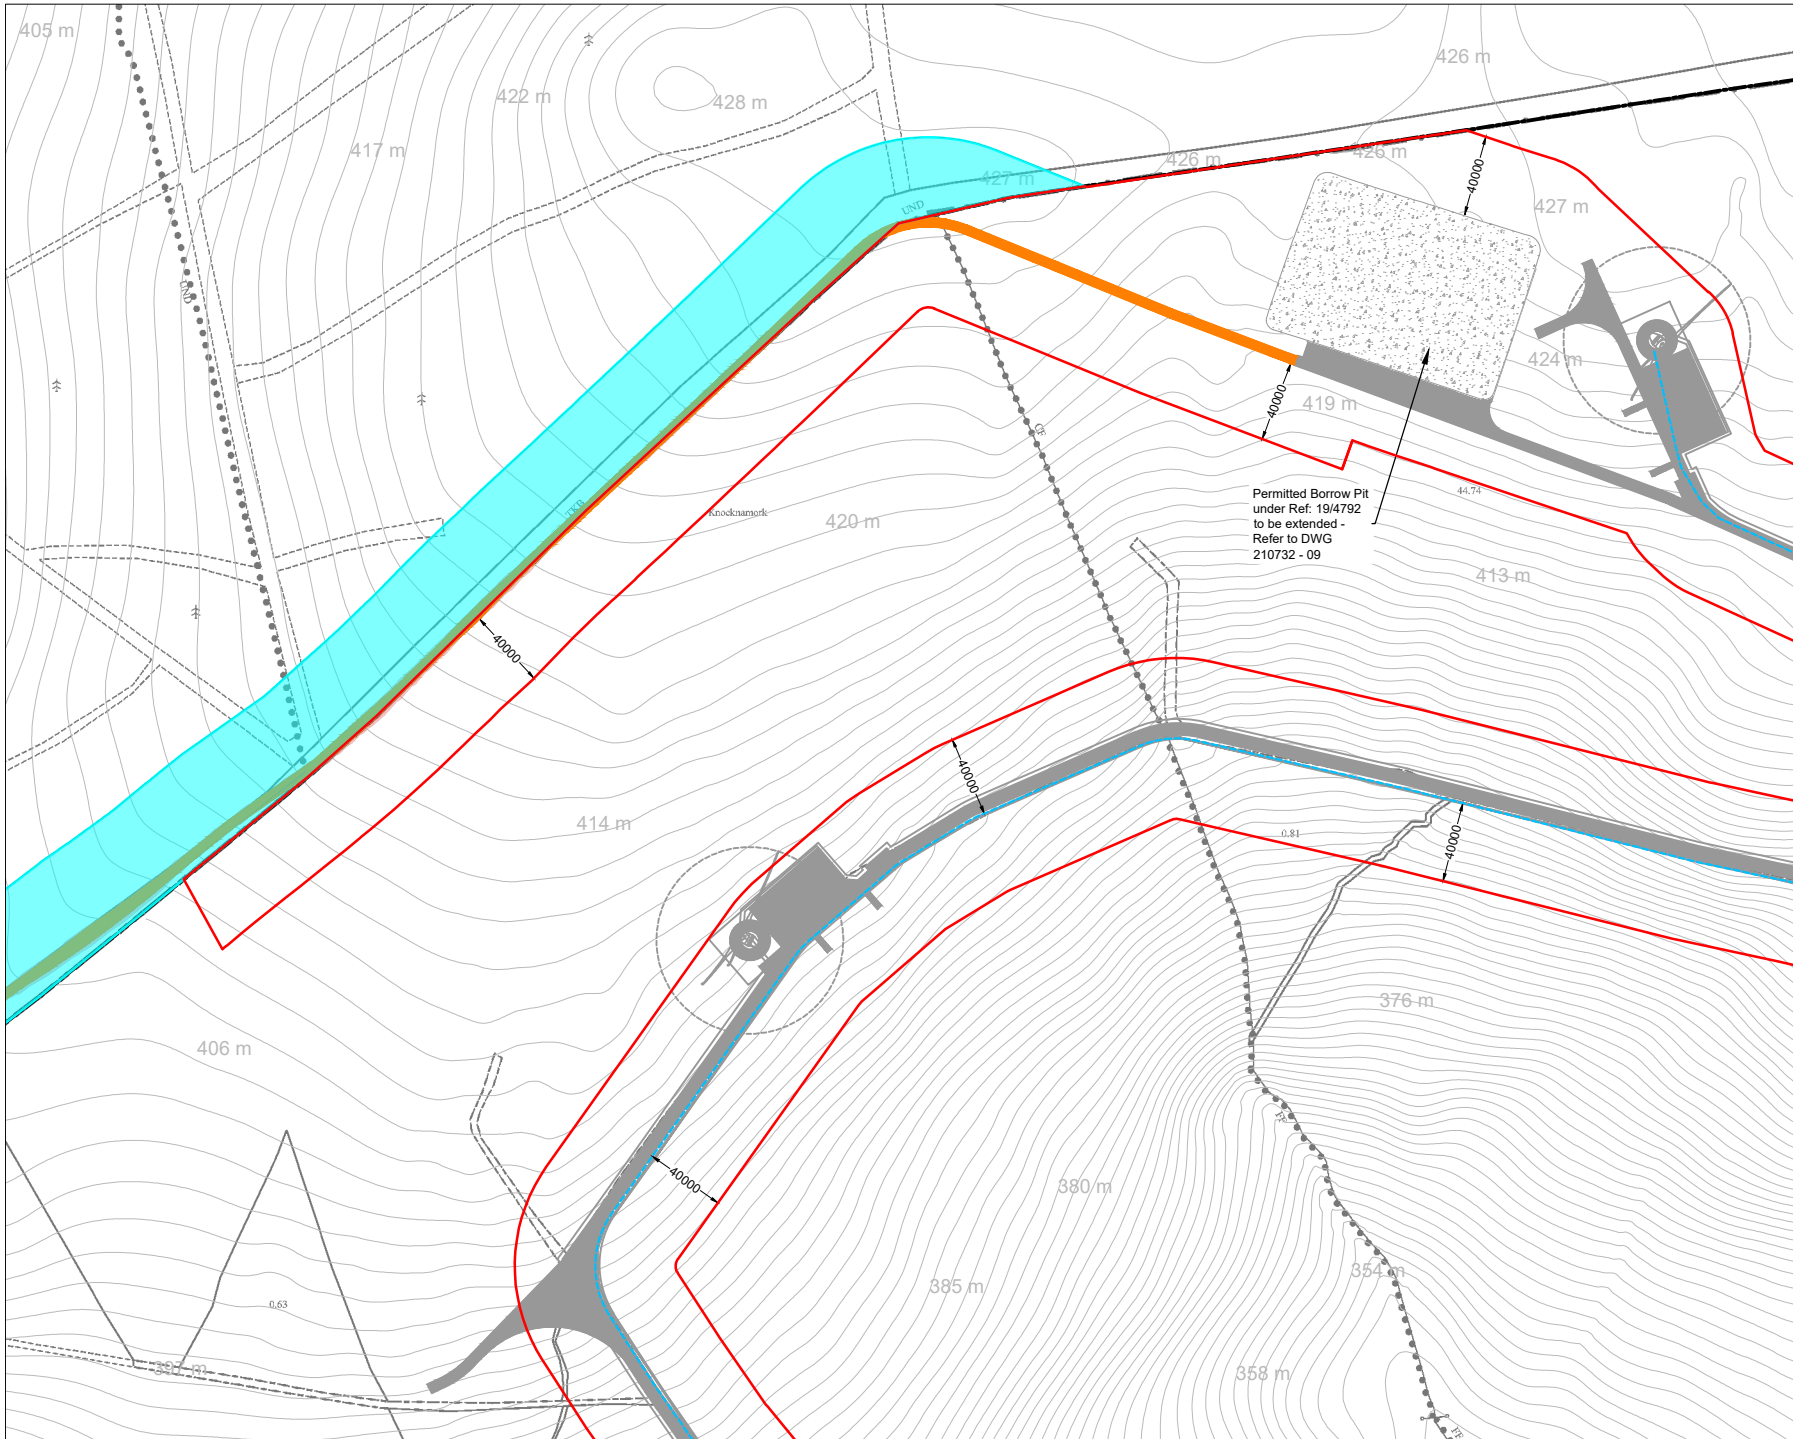

Drawing Legend

- Application Boundary Cork County Council
- Application Boundary Kerry County Council
- Permitted Knocknamork renewable energy development permitted infrastructure
Cork Co. Co. PS Ref: 19/4792
- Proposed New Access Track
- Internal 33kV Electrical Cabling
- Cut
- Fill
- Borrow Pit
- County Border

**Site Layout Plan
Sheet 1 of 3**

PROJECT TITLE:
Knocknamork Grid Connection Infrastructure, Co. Cork

DRAWING BY: Joseph O'Brien **DRAWING NO.:** 210732 - 05


PROJECT NO.: 210732 **DATE:** 26.07.2022

SCALE: 1:2,500 @ A3

OR SHEET NO.: 1134, 6136, 6138, 6137, 6180, 6181, 6182, 6183, 6228, 6229, 6230, 6275, 6277

MKO
Planning and Environmental Consultants
Tuan Road, Galway
Ireland, H91 YW84
+353 (0) 91 756611
email: info@www.mkoireland.ie
Website: www.mkoireland.ie

Ordnance Survey Ireland Licence No. CYAL502875170 Ordnance Survey Ireland/Government of Ireland

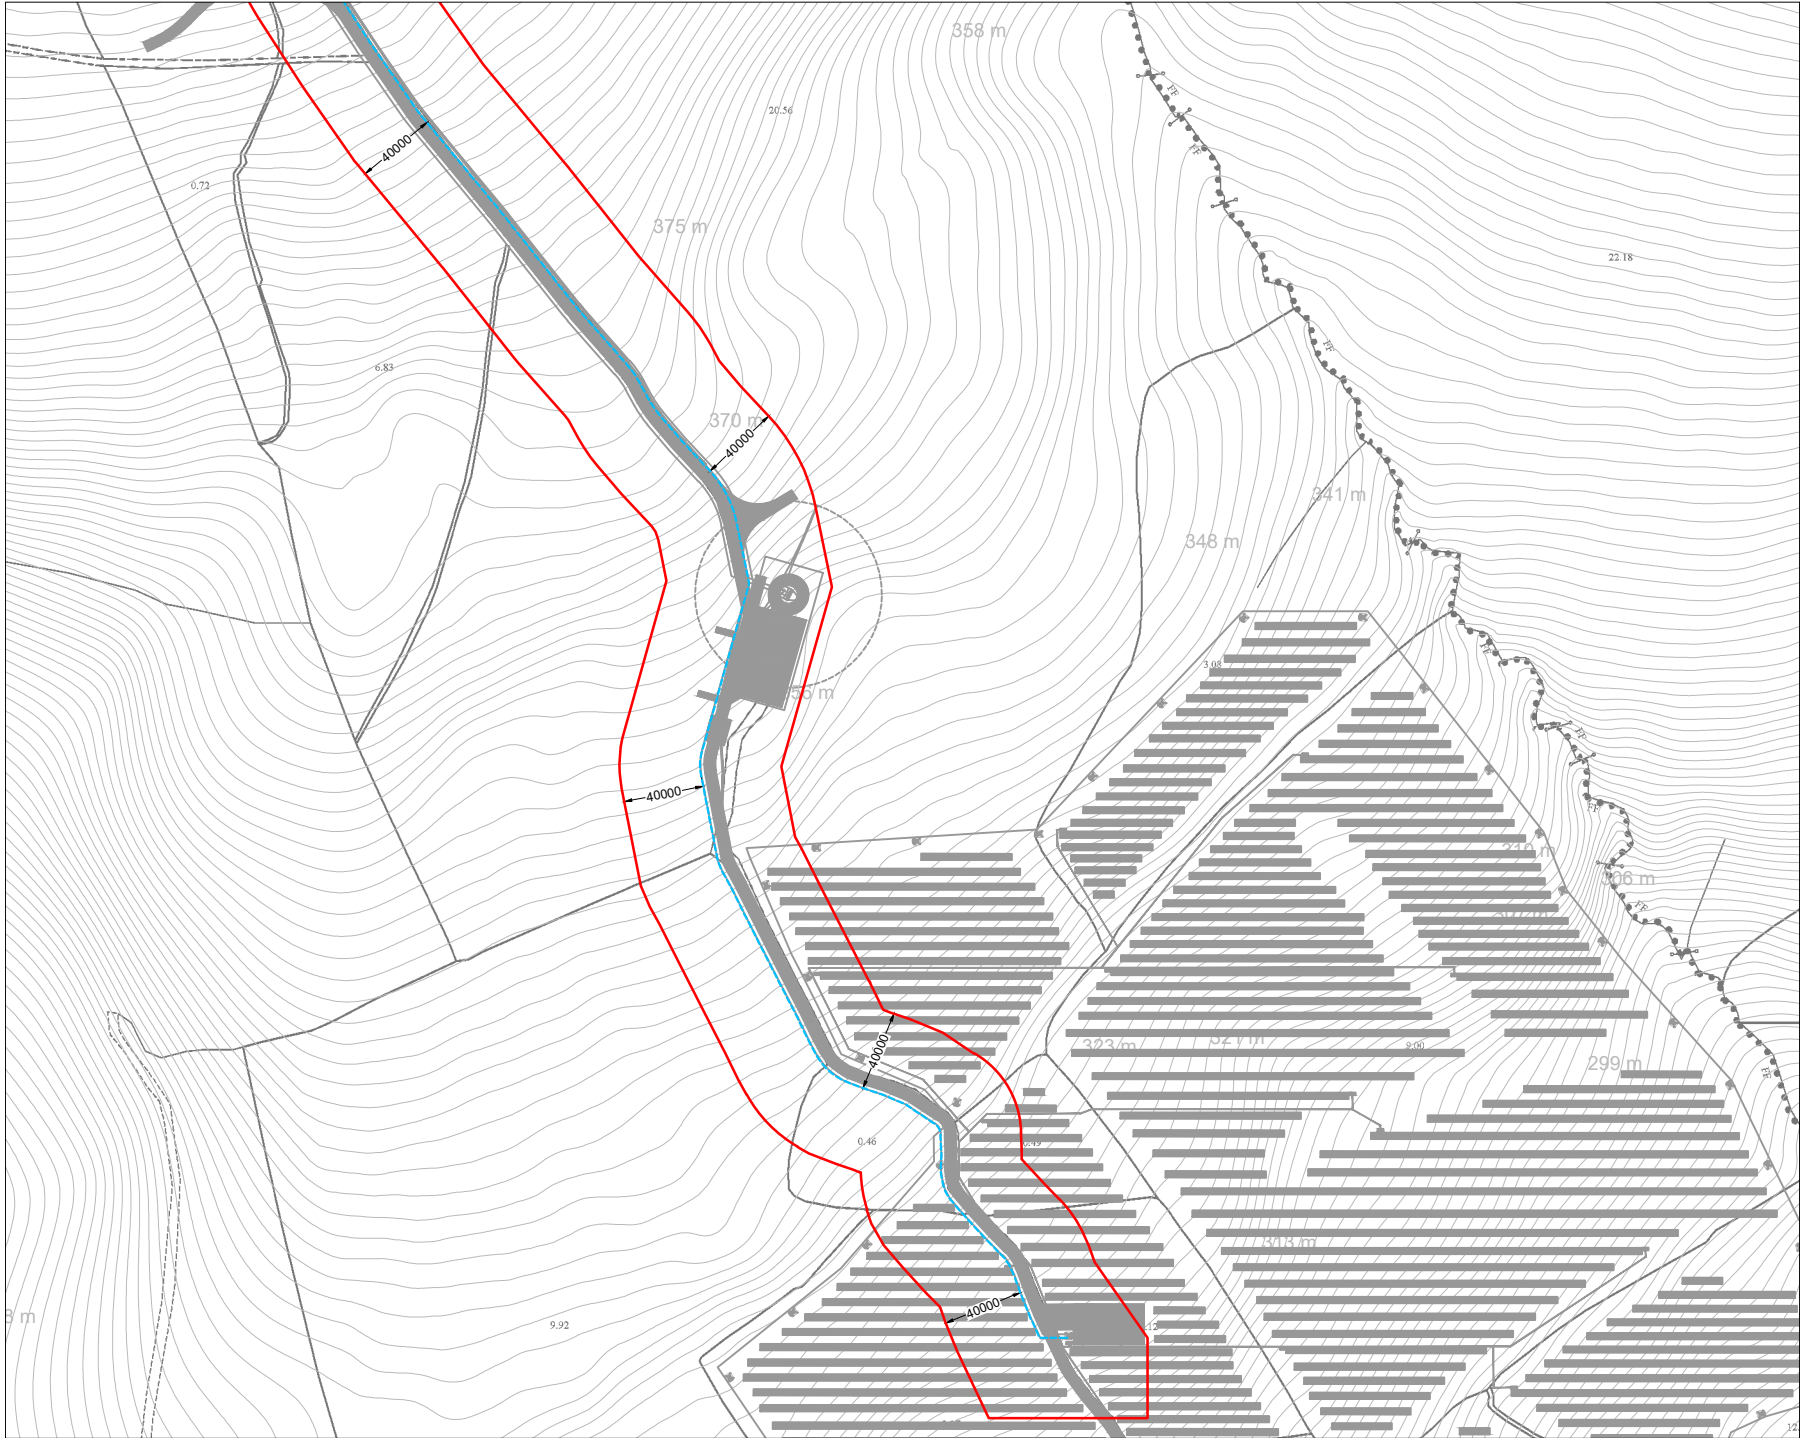

- Drawing Legend**
- Application Boundary Cork County Council
 - Permitted Knocknamork renewable energy development permitted infrastructure
Cork Co. Co. Pl. Ref. 19/4972
 - Internal 33kV Electrical Cabling




Ordnance Survey Ireland Licence No. CYAL502675170 Ordnance Survey Ireland/Government of Ireland

**Site Layout Plan
Sheet 2 of 3**

PROJECT TITLE: Knocknamork Grid Connection Infrastructure, Co. Cork	
DRAWING BY: Joseph O'Brien	DRAWING NO: 210732 - 06
PROJECT NO: 210732	DATE: 26.07.2022
SCALE: 1:2,500 @ A3	CS SHEET NO: 6134, 6135, 6136, 6137, 6180, 6181, 6182, 6183, 6228, 6229, 6230, 6275, 6277

MKO
Planning and Environmental Consultants
Tuam Road, Galway
Ireland, H91 YW84
+353 (0)91 756611
email: info@www.mkiroiland.ie
Website: www.mkiroiland.ie

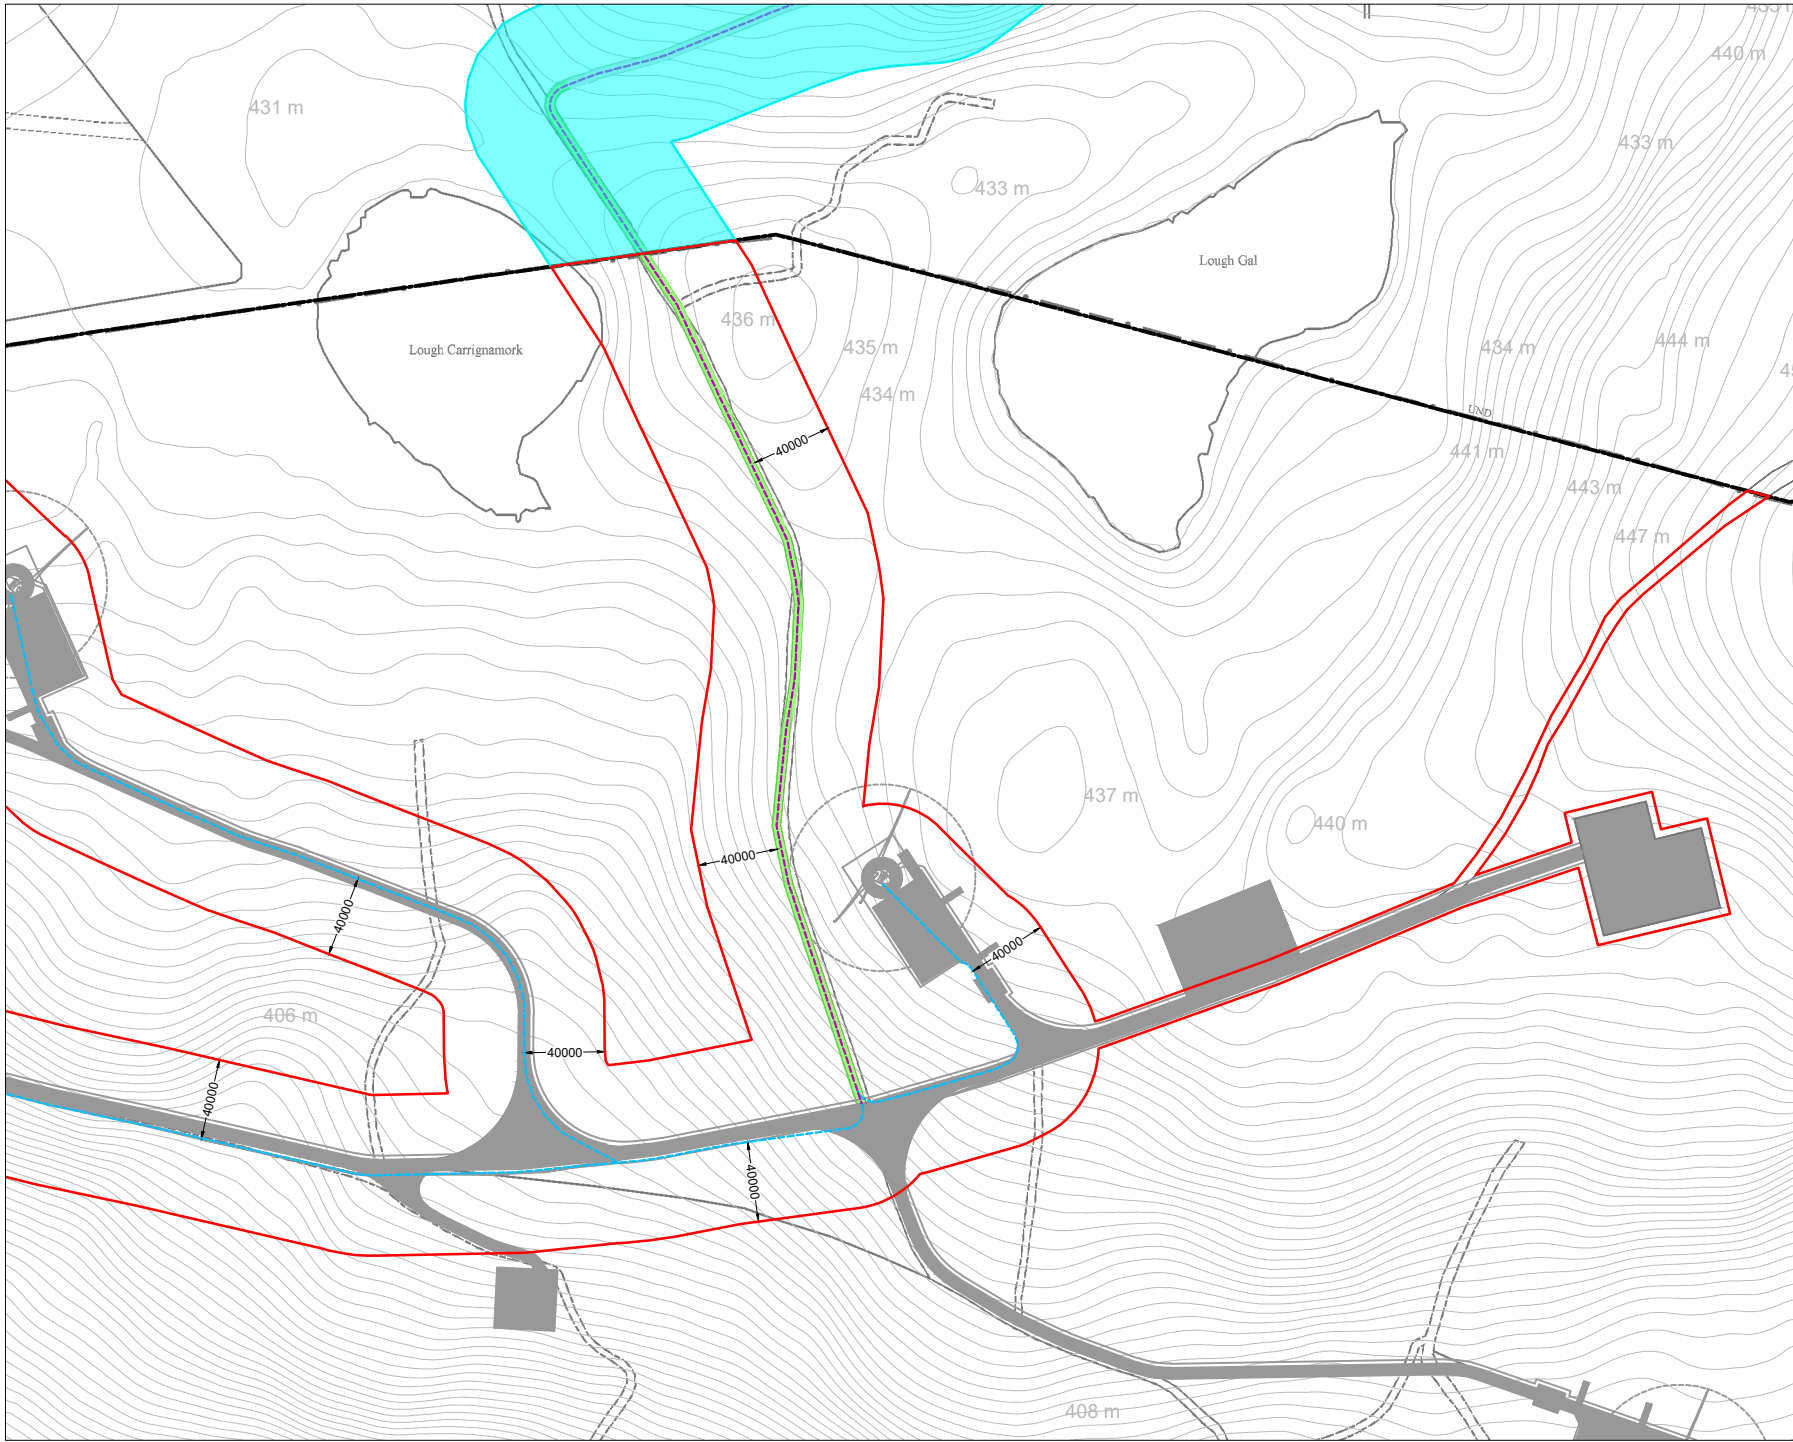

Drawing Legend

- Application Boundary Cork County Council
- Application Boundary Kerry County Council
- Permitted Knocknamork renewable energy development permitted infrastructure
- Cork Co. Co. PS Ref. 19/0072
- Upgrade of Existing Track for Electrical Cabling Maintenance
- 33kV Electrical Cabling Route
- Internal 33kV Electrical Cabling
- Cut
- Fill
- County Border

**Site Layout Plan
Sheet 3 of 3**

PROJECT TITLE:
Knocknamork Grid Connection Infrastructure, Co. Cork

DRAWING BY: Joseph O'Brien **DRAWING NO.:** 210732 - 07

SCALE: 1:2,500 @ A3 **DATE:** 26.07.2022

OR SHEET NO.: 134, 6135, 6136, 6137, 6180, 6181, 6182, 6183, 6228, 6229, 6230, 6275, 6277

MKO
Planning and Environmental Consultants
Tum Road, Galway
Ireland, G90 YW84
+353 (0)91 756611
email: info@www.mkoireland.ie
Website: www.mkoireland.ie

Ordnance Survey Ireland Licence No. CYAL502875170 Ordnance Survey Ireland/Government of Ireland



APPENDIX 4-1C

**SITE LAYOUT PLANNING
DRAWINGS – KERRY COUNTY
COUNCIL**



- Drawing Legend**
- Application Boundary Kerry County Council
 - Application Boundary Cork County Council
 - Application Boundary An Bord Pleanála

Ordnance Survey Ireland License No. C1/A/0207/1715 Ordnance Survey Ireland/Government of Ireland




Location Context Map

PROJECT TITLE	
Knocknamork Grid Connection Infrastructure, Co. Kerry	
DRAWING BY	CHECKED BY
Joseph O'Brien	Meabhann Croke
PROJECT NO.	DRAWING NO.
210732	210732 - 01
SCALE	DATE
1:50,000 @ A3	26.07.2022
CS SHEET NO.	
6135, 6136, 6137, 6182, 6183, 6184, 6230, 6231, 6232	



MKO
Planning and
Environmental
Consultants
Team Road, Galway
Inland, H95 VWS4
+353 (0) 91 735611
email: info@www.mko.ie
Website: www.mko.ie

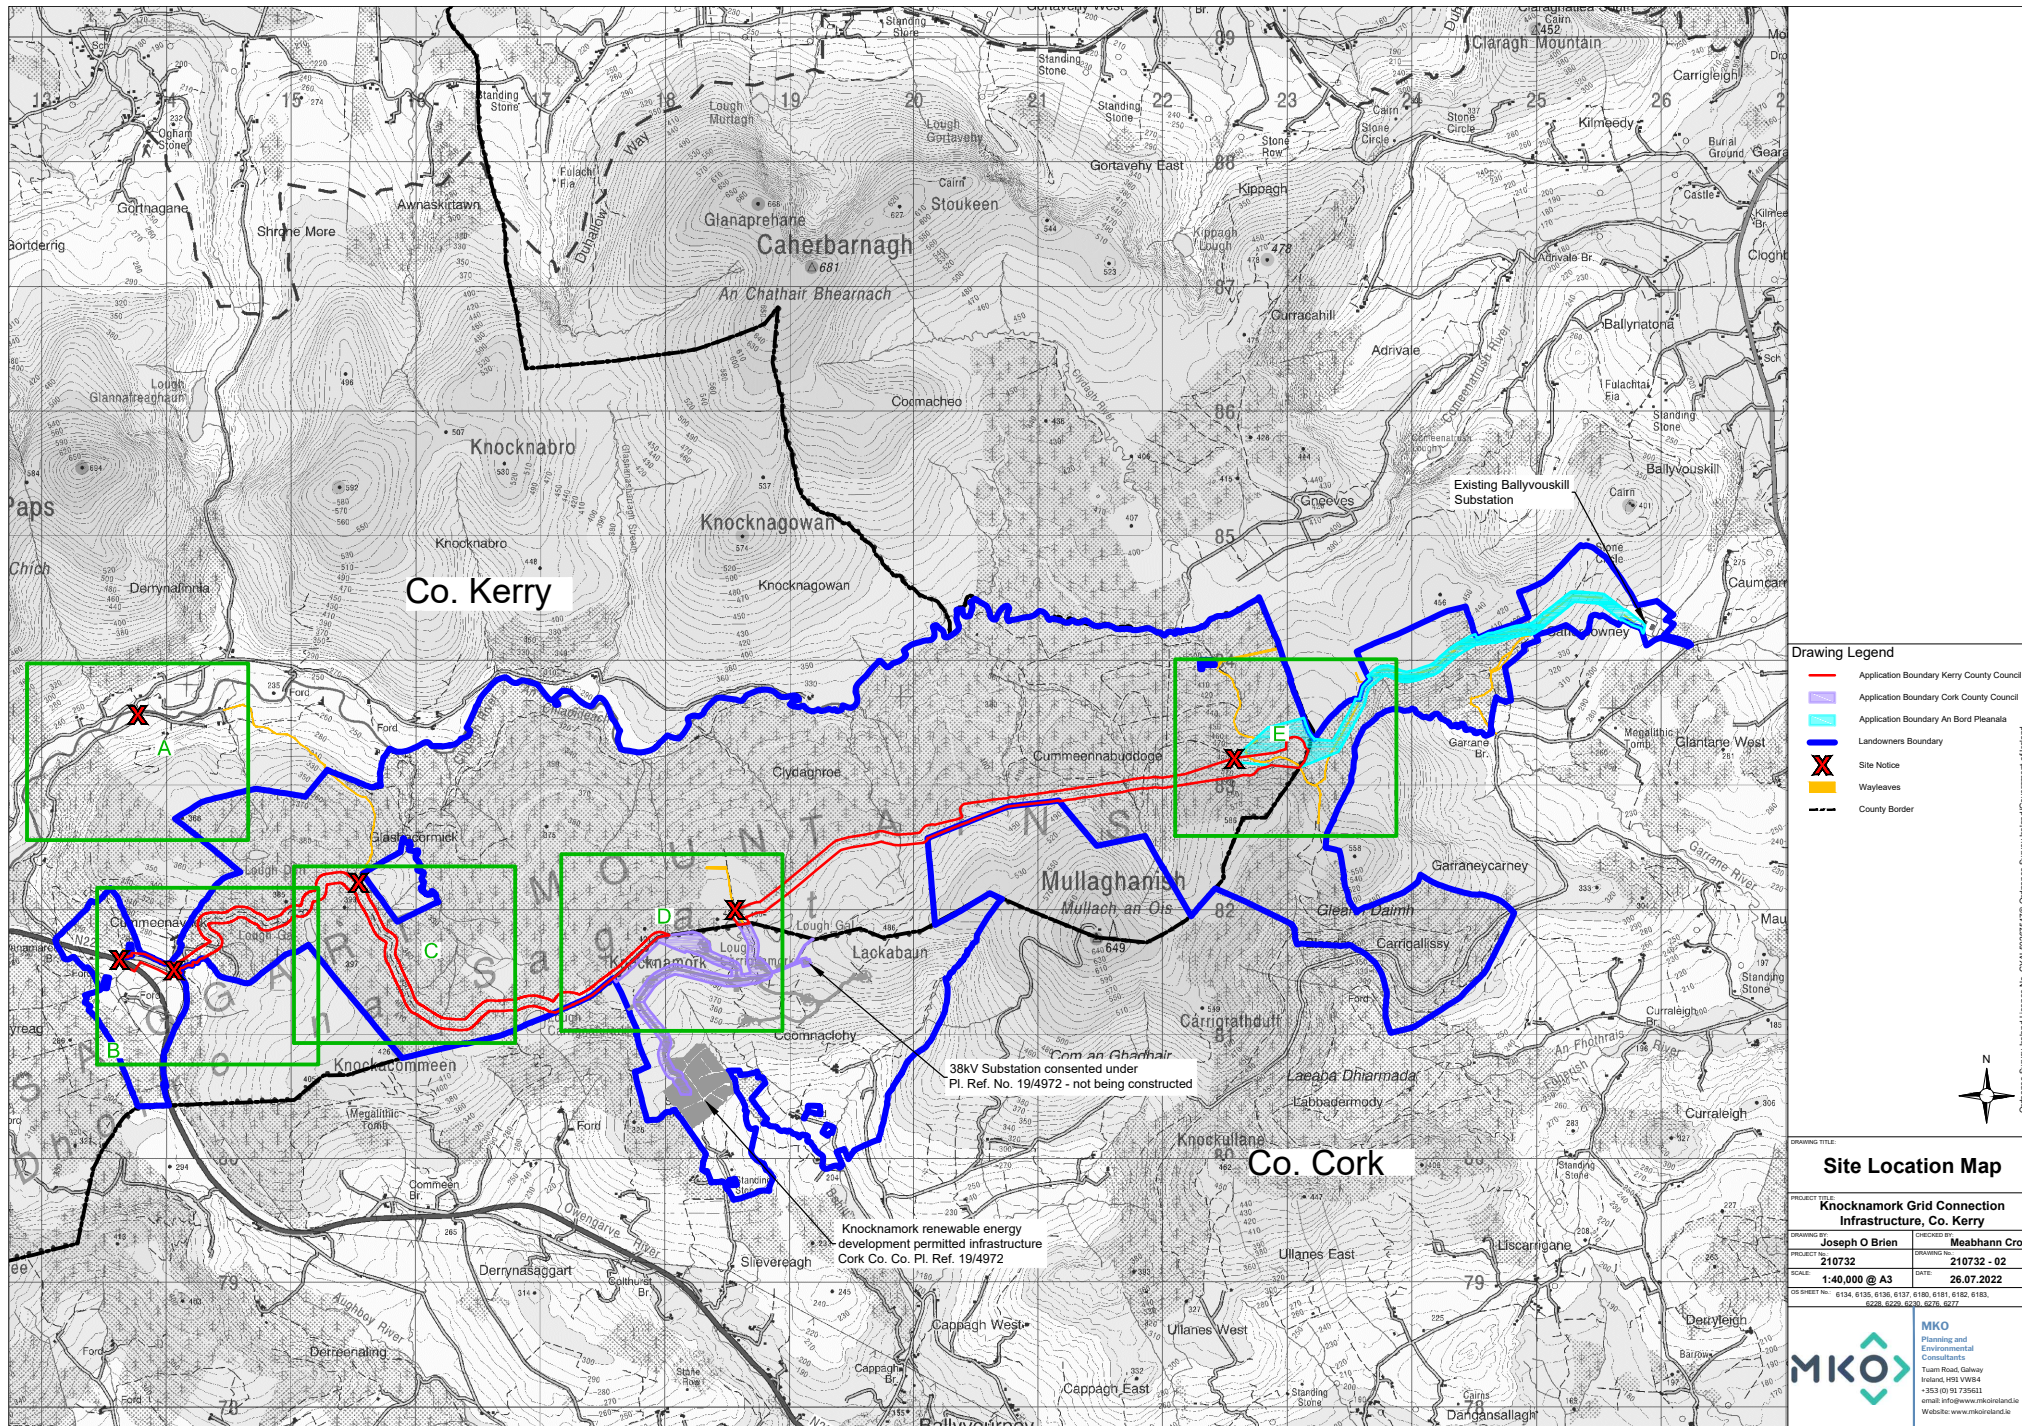

- Drawing Legend**
- Application Boundary Kerry County Council
 - Application Boundary Cork County Council
 - Application Boundary An Bord Pleanála
 - Landowners Boundary
 - Site Notice
 - Wayleaves
 - County Border



Site Location Map

PROJECT TITLE: Knocknamork Grid Connection Infrastructure, Co. Kerry


DRAWING: Joseph O'Brien **CHECKED:** Meabhann Croke

PROJECT NO: 210732 **DESIGNED BY:** 210732 - 02

SCALE: 1:40,000 @ A3 **DATE:** 26.07.2022

OS SHEET NO: 6134, 6135, 6136, 6137, 6180, 6181, 6182, 6183, 6206, 6207, 6208, 6209, 6217

MKO
Planning and Environmental Consultants
Team Road, Galway
Ireland, H95 VWS4
+353 (0) 91 735611
email: info@www.mkoireland.ie
Website: www.mkoireland.ie

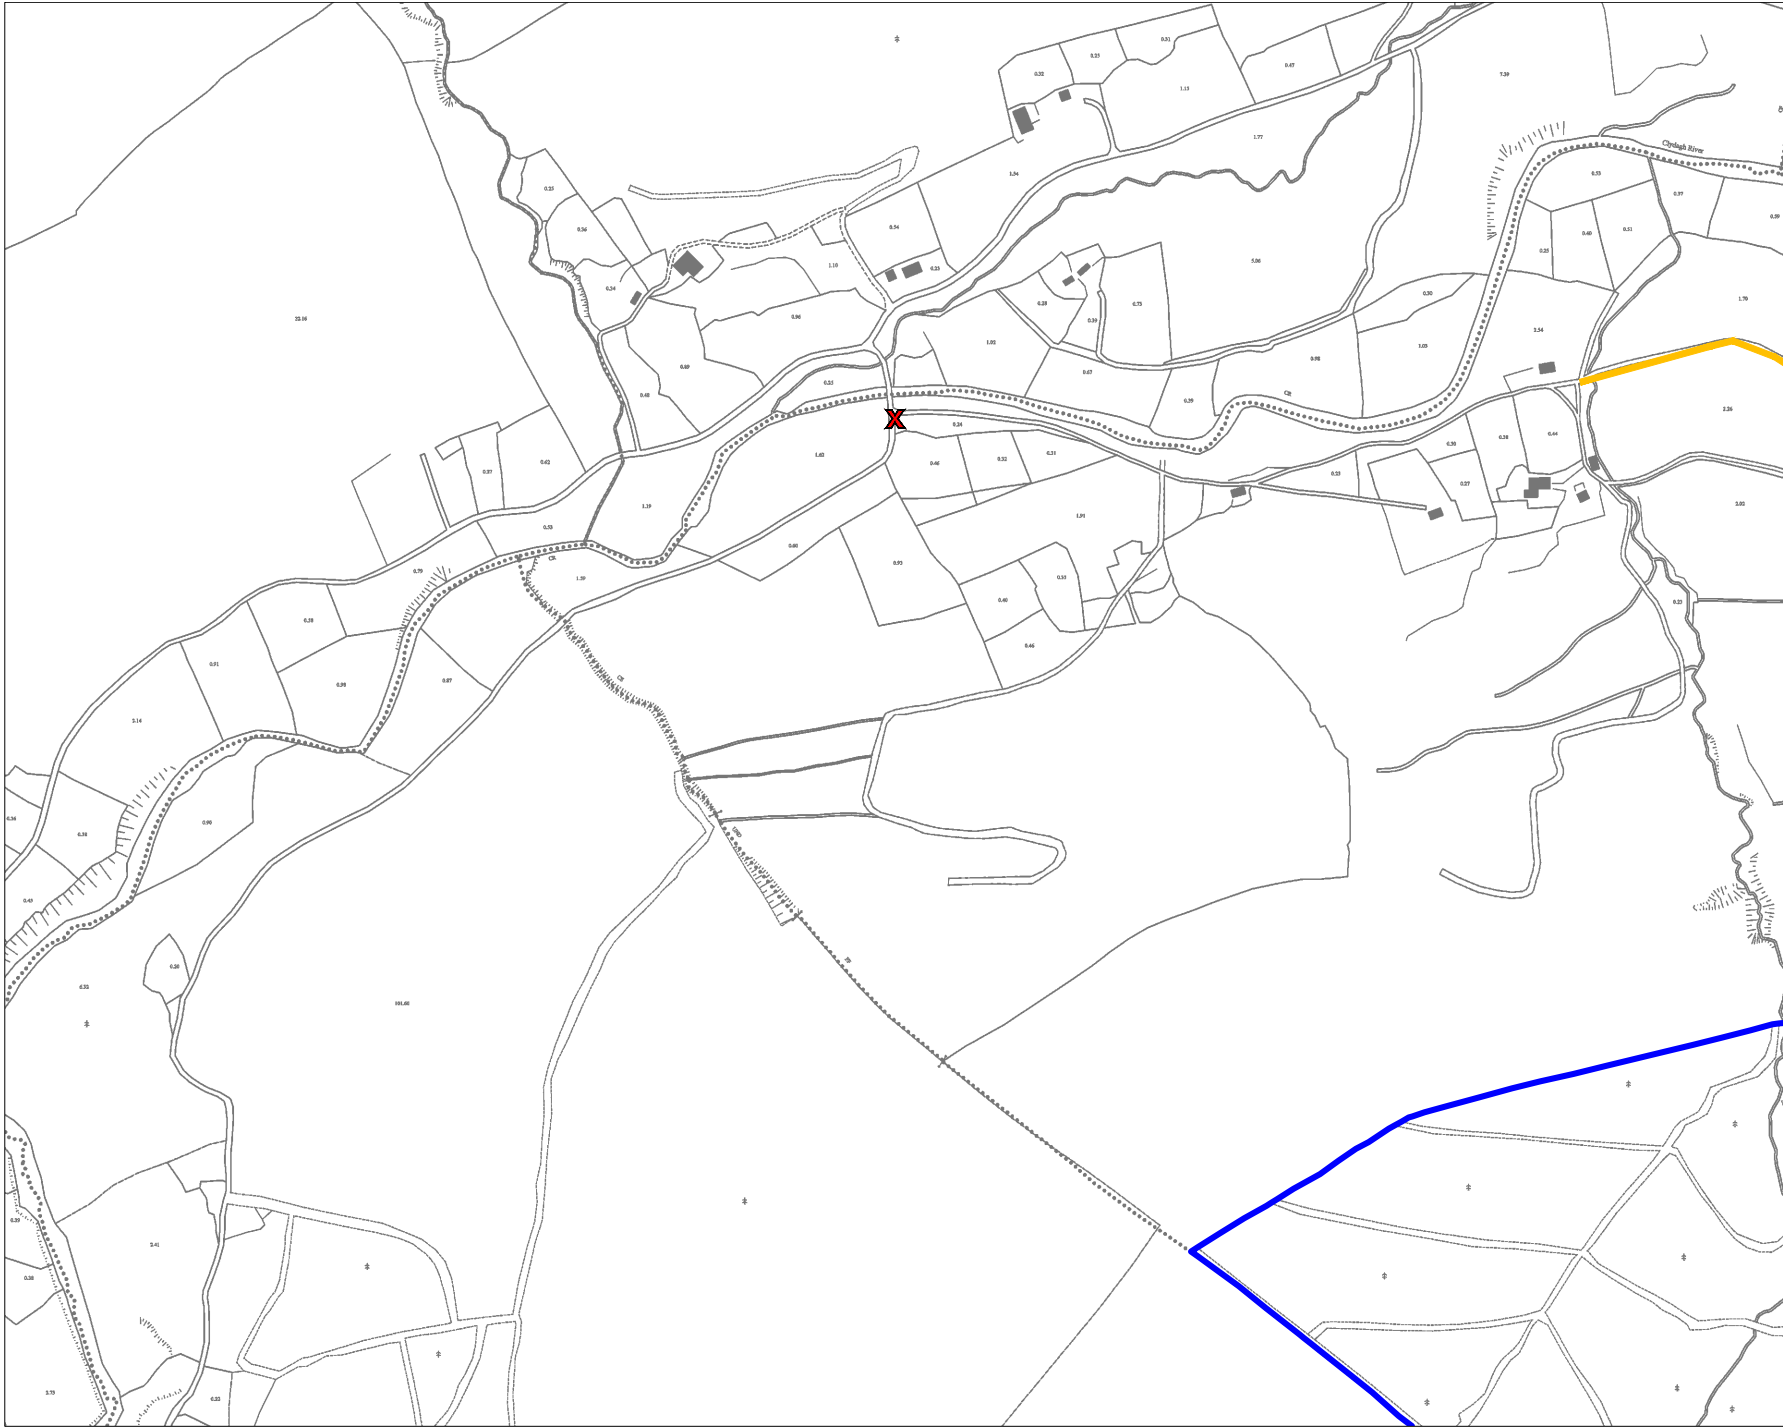

Drawing Legend

- Landowners Boundary
- Site Notice
- Wayleaves

DRAWING TITLE:
Site Location Map Sheet A

PROJECT TITLE:
Knocknamork Grid Connection Infrastructure, Co. Kerry

DRAWN BY: Joseph O'Brien **CHECKED BY:** Meabhann Crowe


PROJECT No.: 210732 **DRAWING No.:** 210732 - 02A

SCALE: 1:5,000 @ A3 **DATE:** 26.07.2022

OS SHEET No.: 6134, 6135, 6136, 6137, 6180, 6181, 6182, 6183, 6206, 6207, 6208, 6276, 6277

MKO
Planning and Environmental Consultants
Team Road, Galway
Ireland, H95 VWS4
+353 (0) 91 735611
email: info@www.mkoireland.ie
Website: www.mkoireland.ie

Ordnance Survey Ireland License No. OYAL622675175 Ordnance Survey Ireland/Government of Ireland

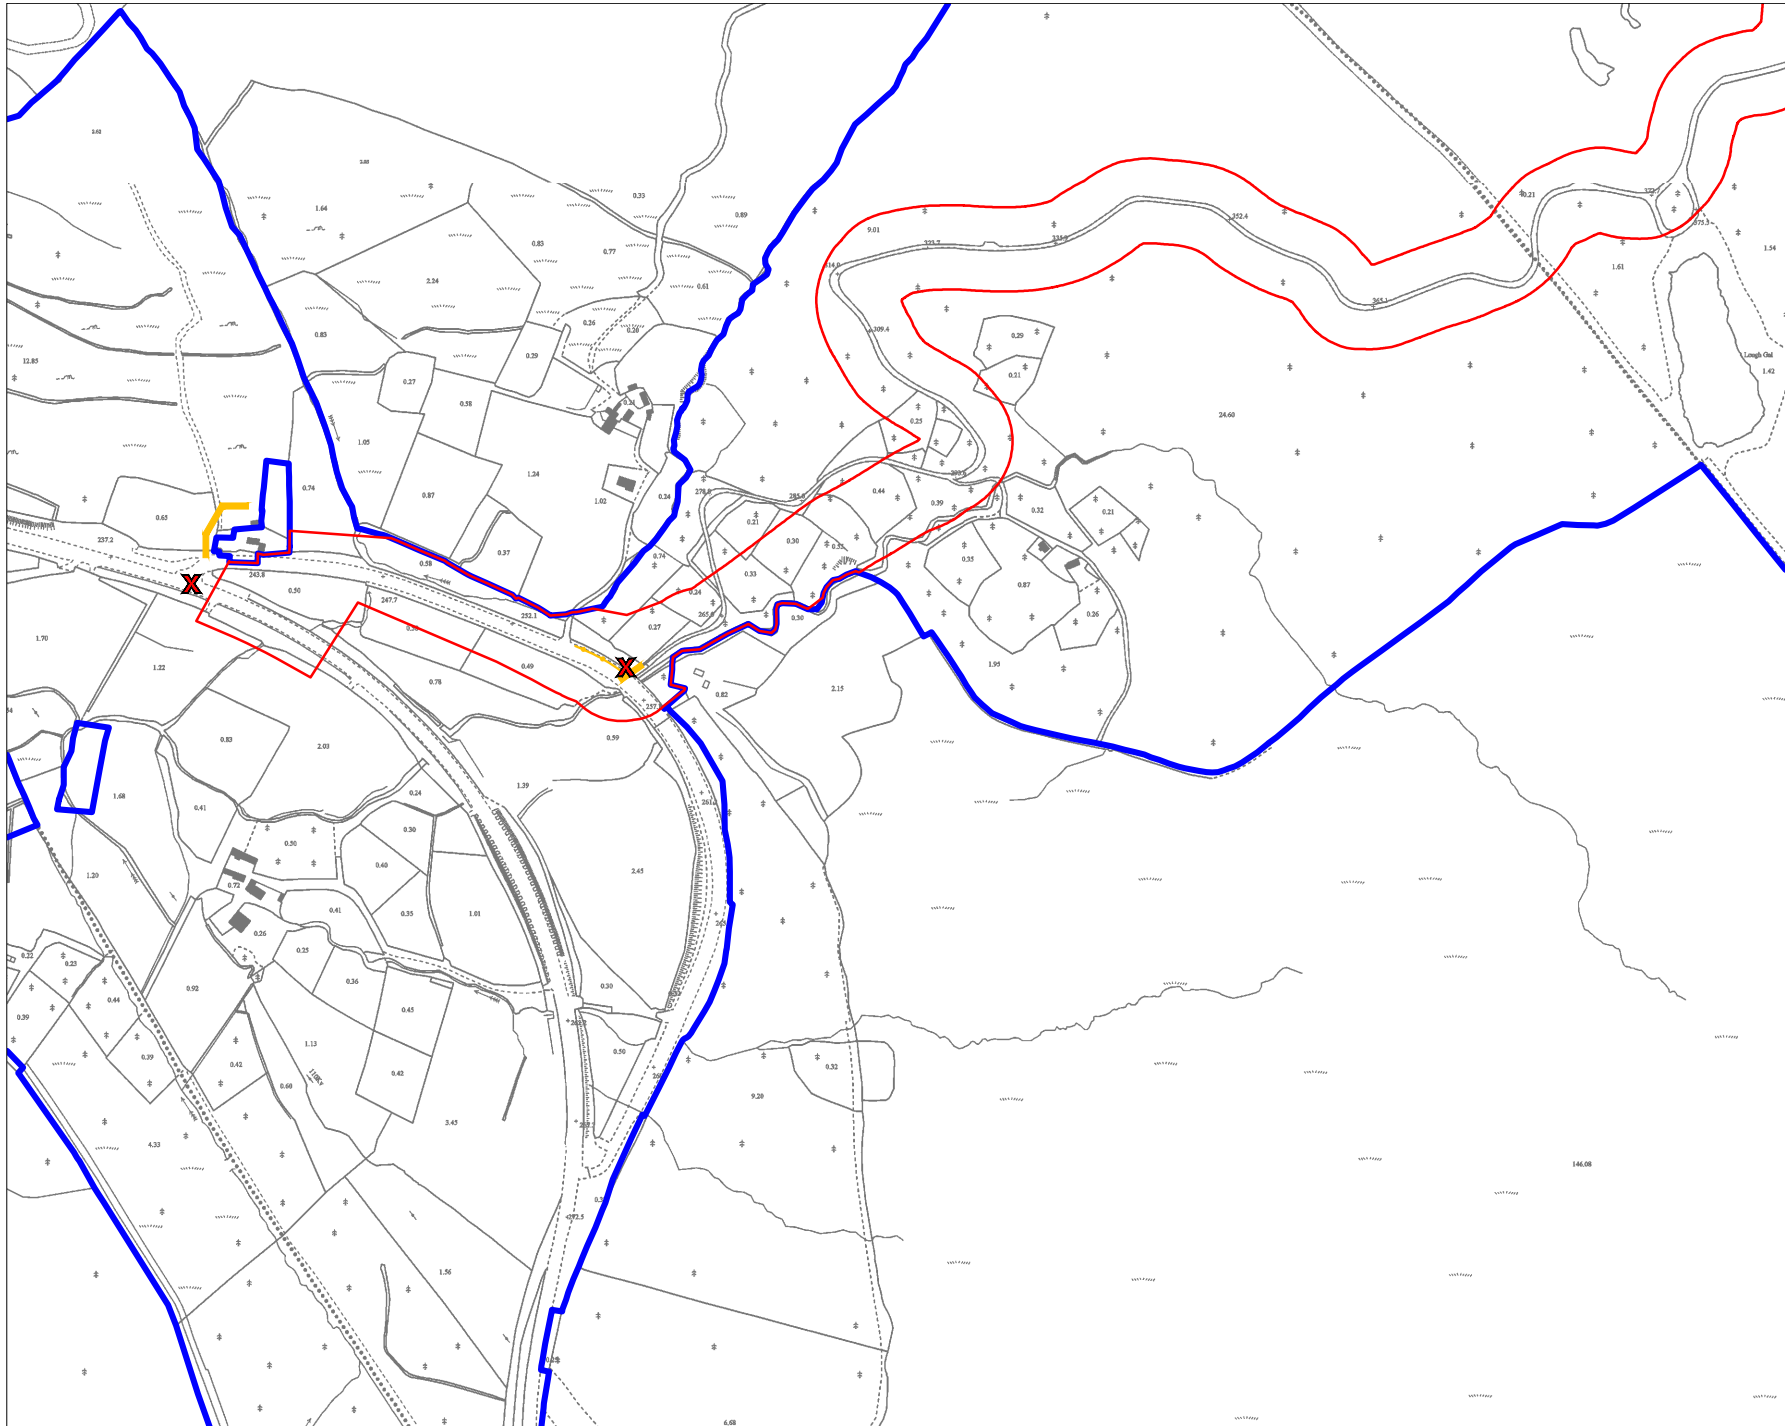

Drawing Legend

- Application Boundary Kerry County Council
- Landowners Boundary
- Site Notice
- Wayleaves

DRAWING TITLE:
**Site Location Map
Sheet B**

PROJECT TITLE:
**Knocknamork Grid Connection
Infrastructure, Co. Kerry**

DRAWN BY: Joseph O'Brien **CHECKED BY:** Meabhann Crowe

PROJECT No.: 210732 **DRAWING No.:** 210732 - 02B


SCALE: 1:5,000 @ A3 **DATE:** 26.07.2022

OS SHEET No.: 6134, 6135, 6136, 6137, 6180, 6181, 6182, 6183, 6206, 6207, 6208, 6276, 6277

MKO
Planning and
Environmental
Consultants
Team Road, Galway
Inland, H51 VWB4
+353 (0) 91 735611
email: info@www.mkoireland.ie
Website: www.mkoireland.ie



Ordnance Survey Ireland Licence No. OYAL020075170 Ordnance Survey Ireland/Government of Ireland

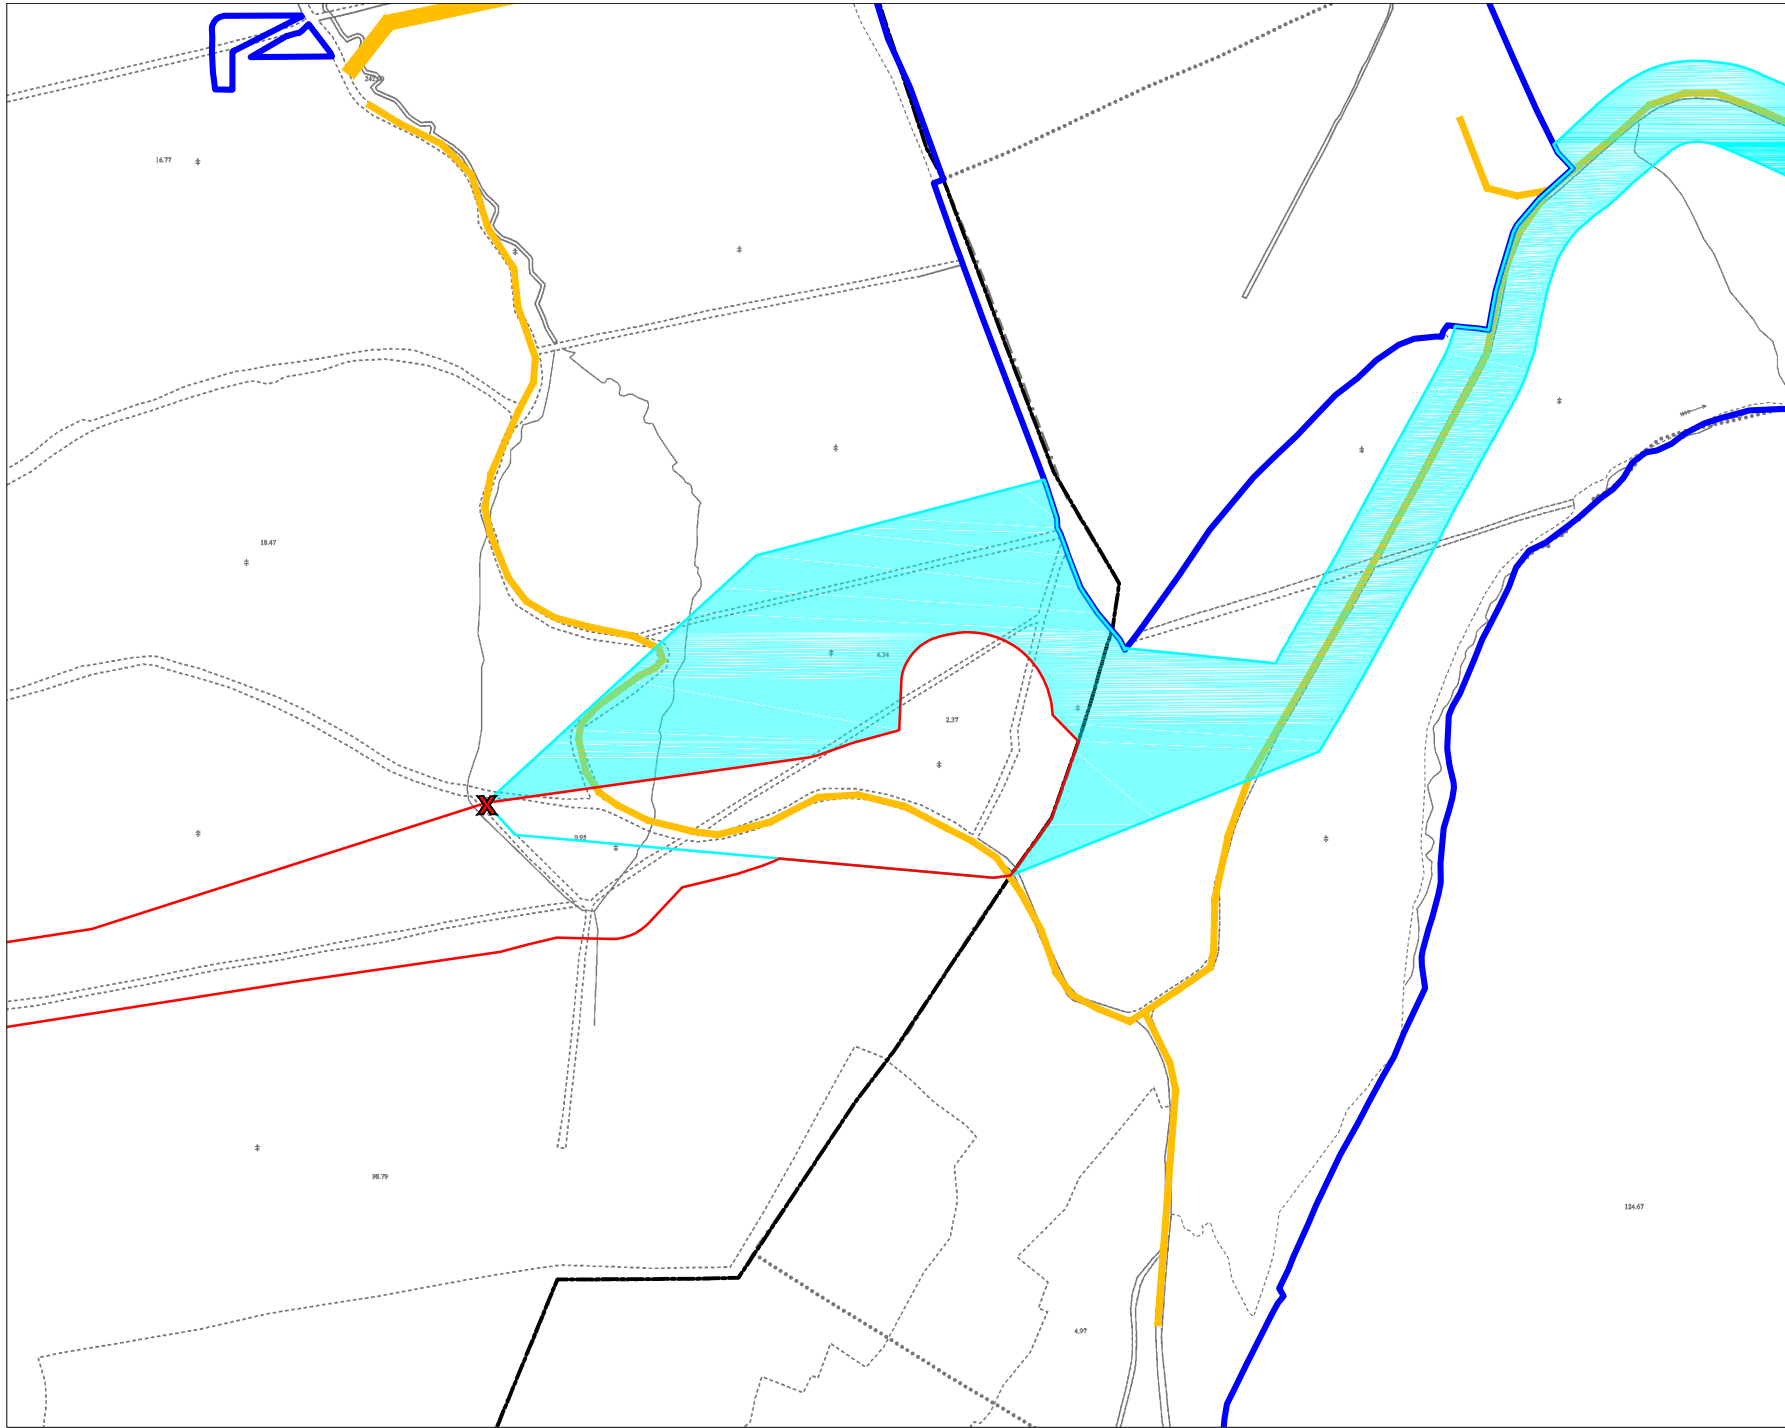

Drawing Legend

- Application Boundary Kerry County Council
- Application Boundary An Bord Pleanála
- Landowners Boundary
- Site Notice
- Wayleaves
- County Border



DRAWING TITLE:
**Site Location Map
Sheet E**

PROJECT TITLE:
**Knocknamork Grid Connection
Infrastructure, Co. Kerry**

DRAWN BY: **Joseph O'Brien** CHECKED BY: **Meabhann Crowe**


PROJECT No.: **210732** DRAWING No.: **210732 - 02E**


SCALE: **1:5,000 @ A3** DATE: **26.07.2022**

OS SHEET No.: 6134, 6135, 6136, 6137, 6180, 6181, 6182, 6183, 6206, 6207, 6208, 6227



MKO
Planning and
Environmental
Consultants
Tully Road, Galway
Inland, H95 VWS4
+353 (0) 91 735611
email: info@www.mkoireland.ie
Website: www.mkoireland.ie

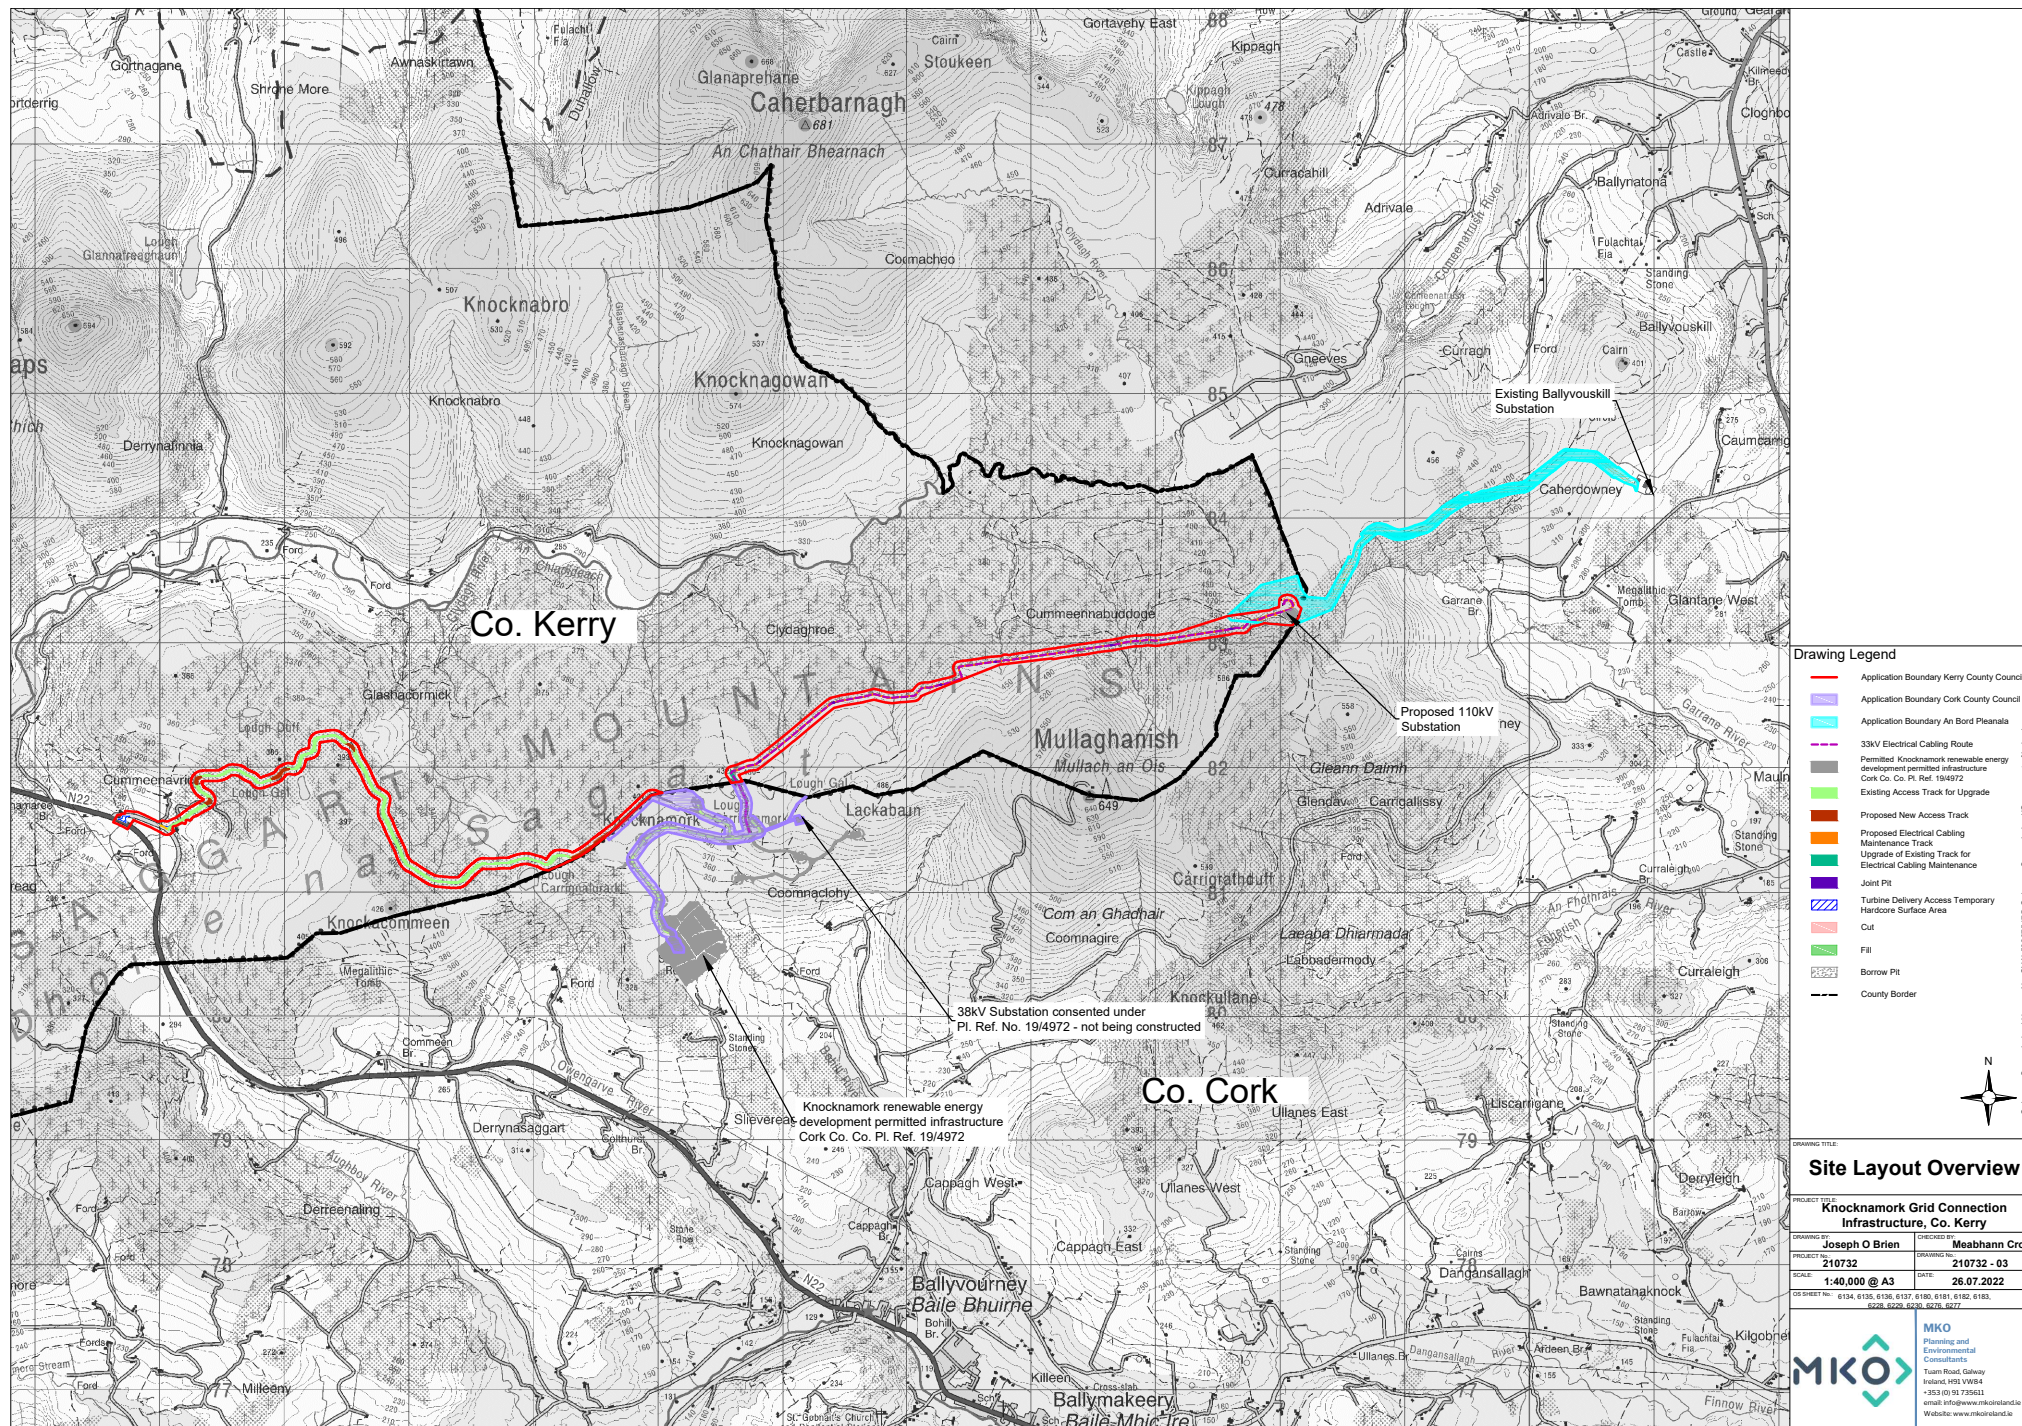

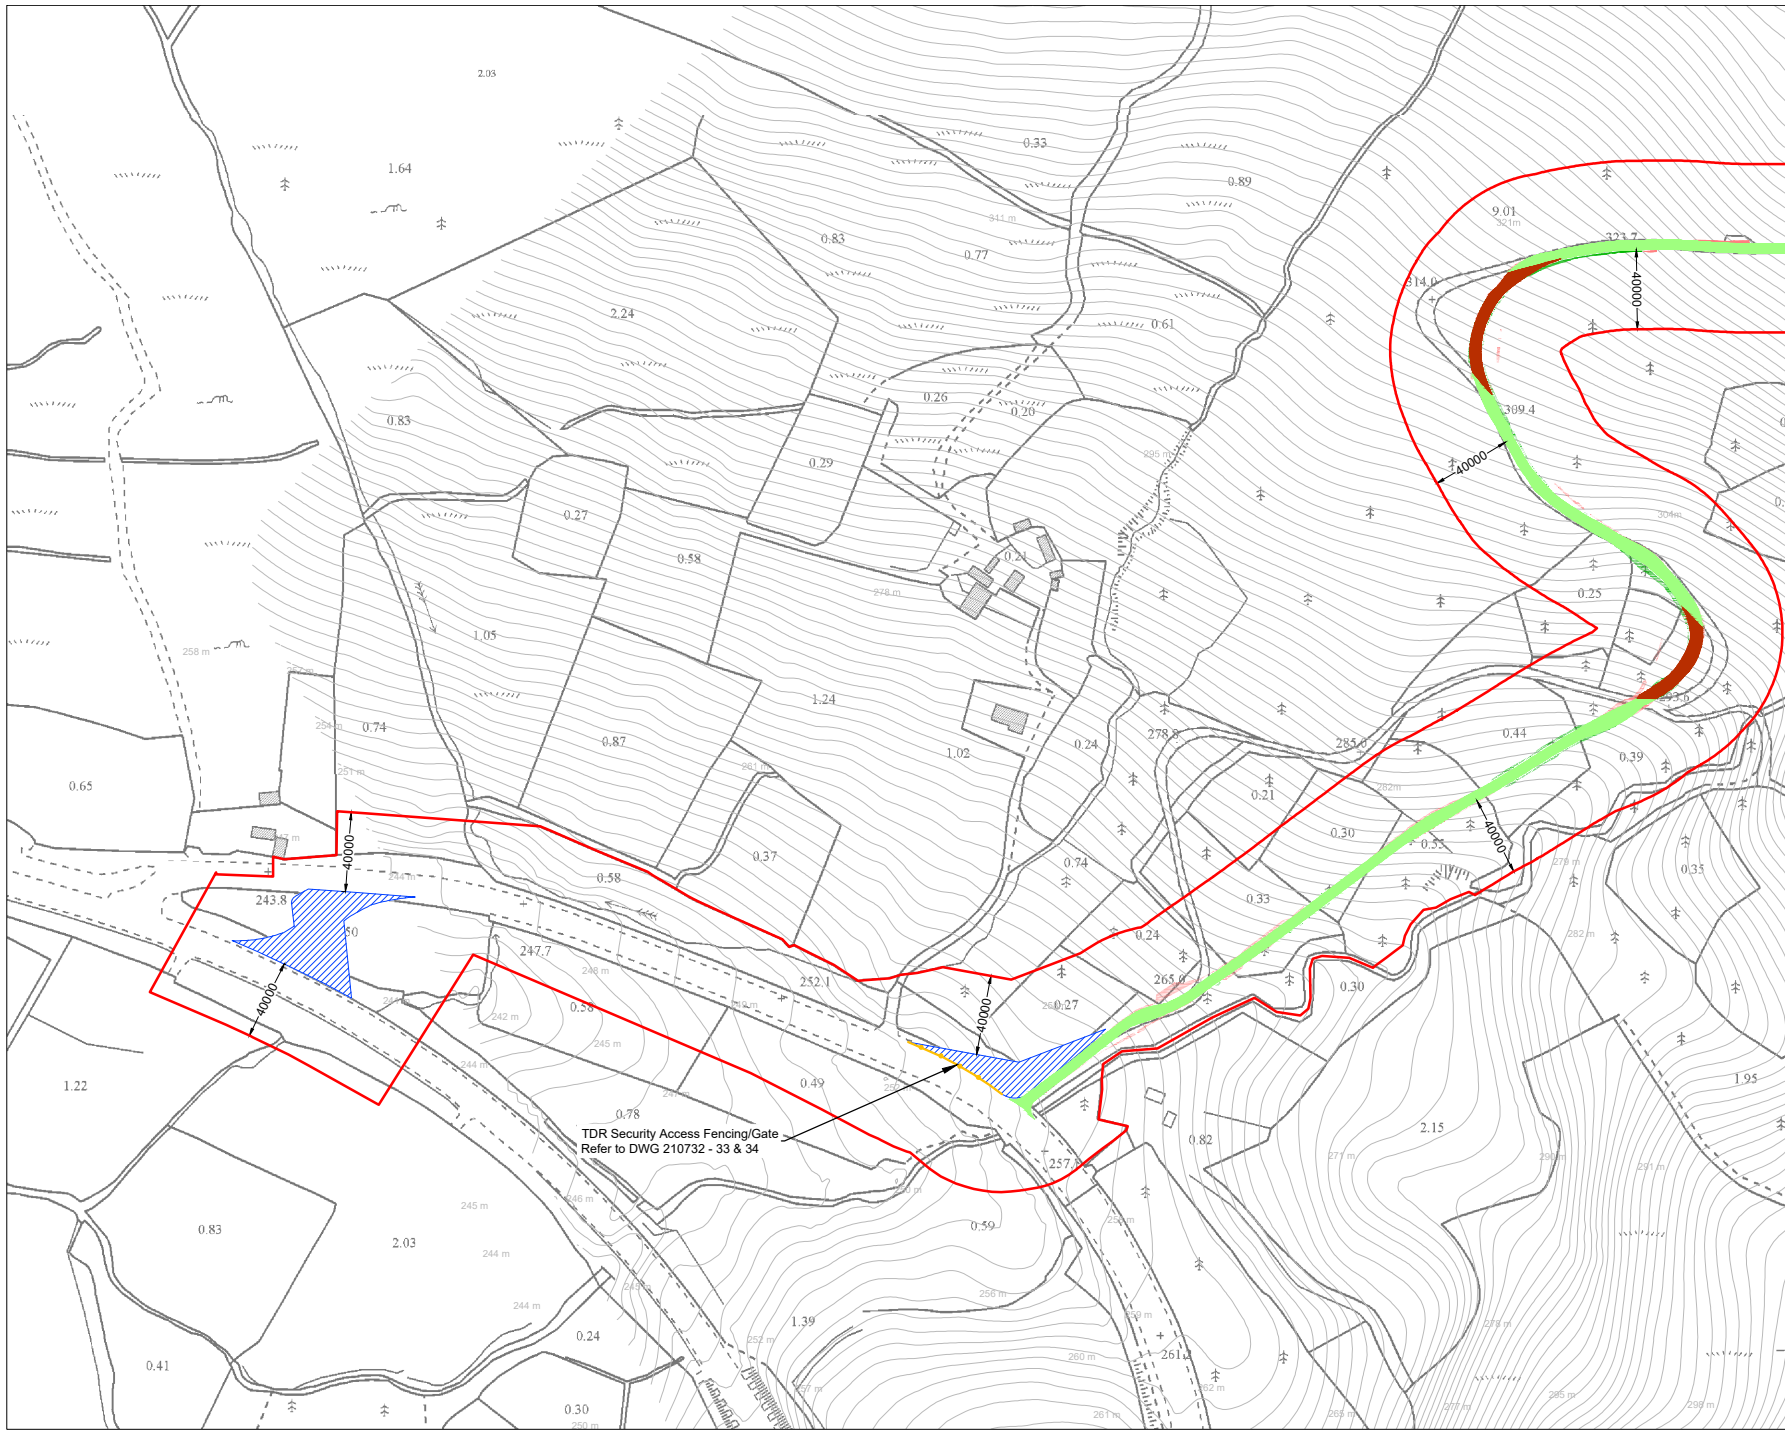

- Drawing Legend**
- Application Boundary Kerry County Council
 - Existing Access Track for Upgrade
 - Proposed New Access Track
 - Turbine Delivery Access Temporary Hardcore Surface Area
 - Cut
 - Fill
 - TDR Security Access Fencing/Gate



Site Layout Plan
Sheet 1 of 12

PROJECT TITLE: Knocknamork Grid Connection Infrastructure, Co. Kerry


DRAWN BY: Joseph O'Brien **CHECKED BY:** Meabhann Crowe

PROJECT NO.: 210732 **DRAWING NO.:** 210732 - 05

SCALE: 1:2,500 @ A3 **DATE:** 26.07.2022

CD SHEET NO.: 6134, 6135, 6136, 6137, 6180, 6181, 6182, 6183, 6206, 6207, 6208, 6209, 6217

MKO
Planning and Environmental Consultants
Team Road, Glenties
Inishowen, F55 VV84
+353 (0) 91 735611
email: info@www.mkoireland.ie
Website: www.mkoireland.ie

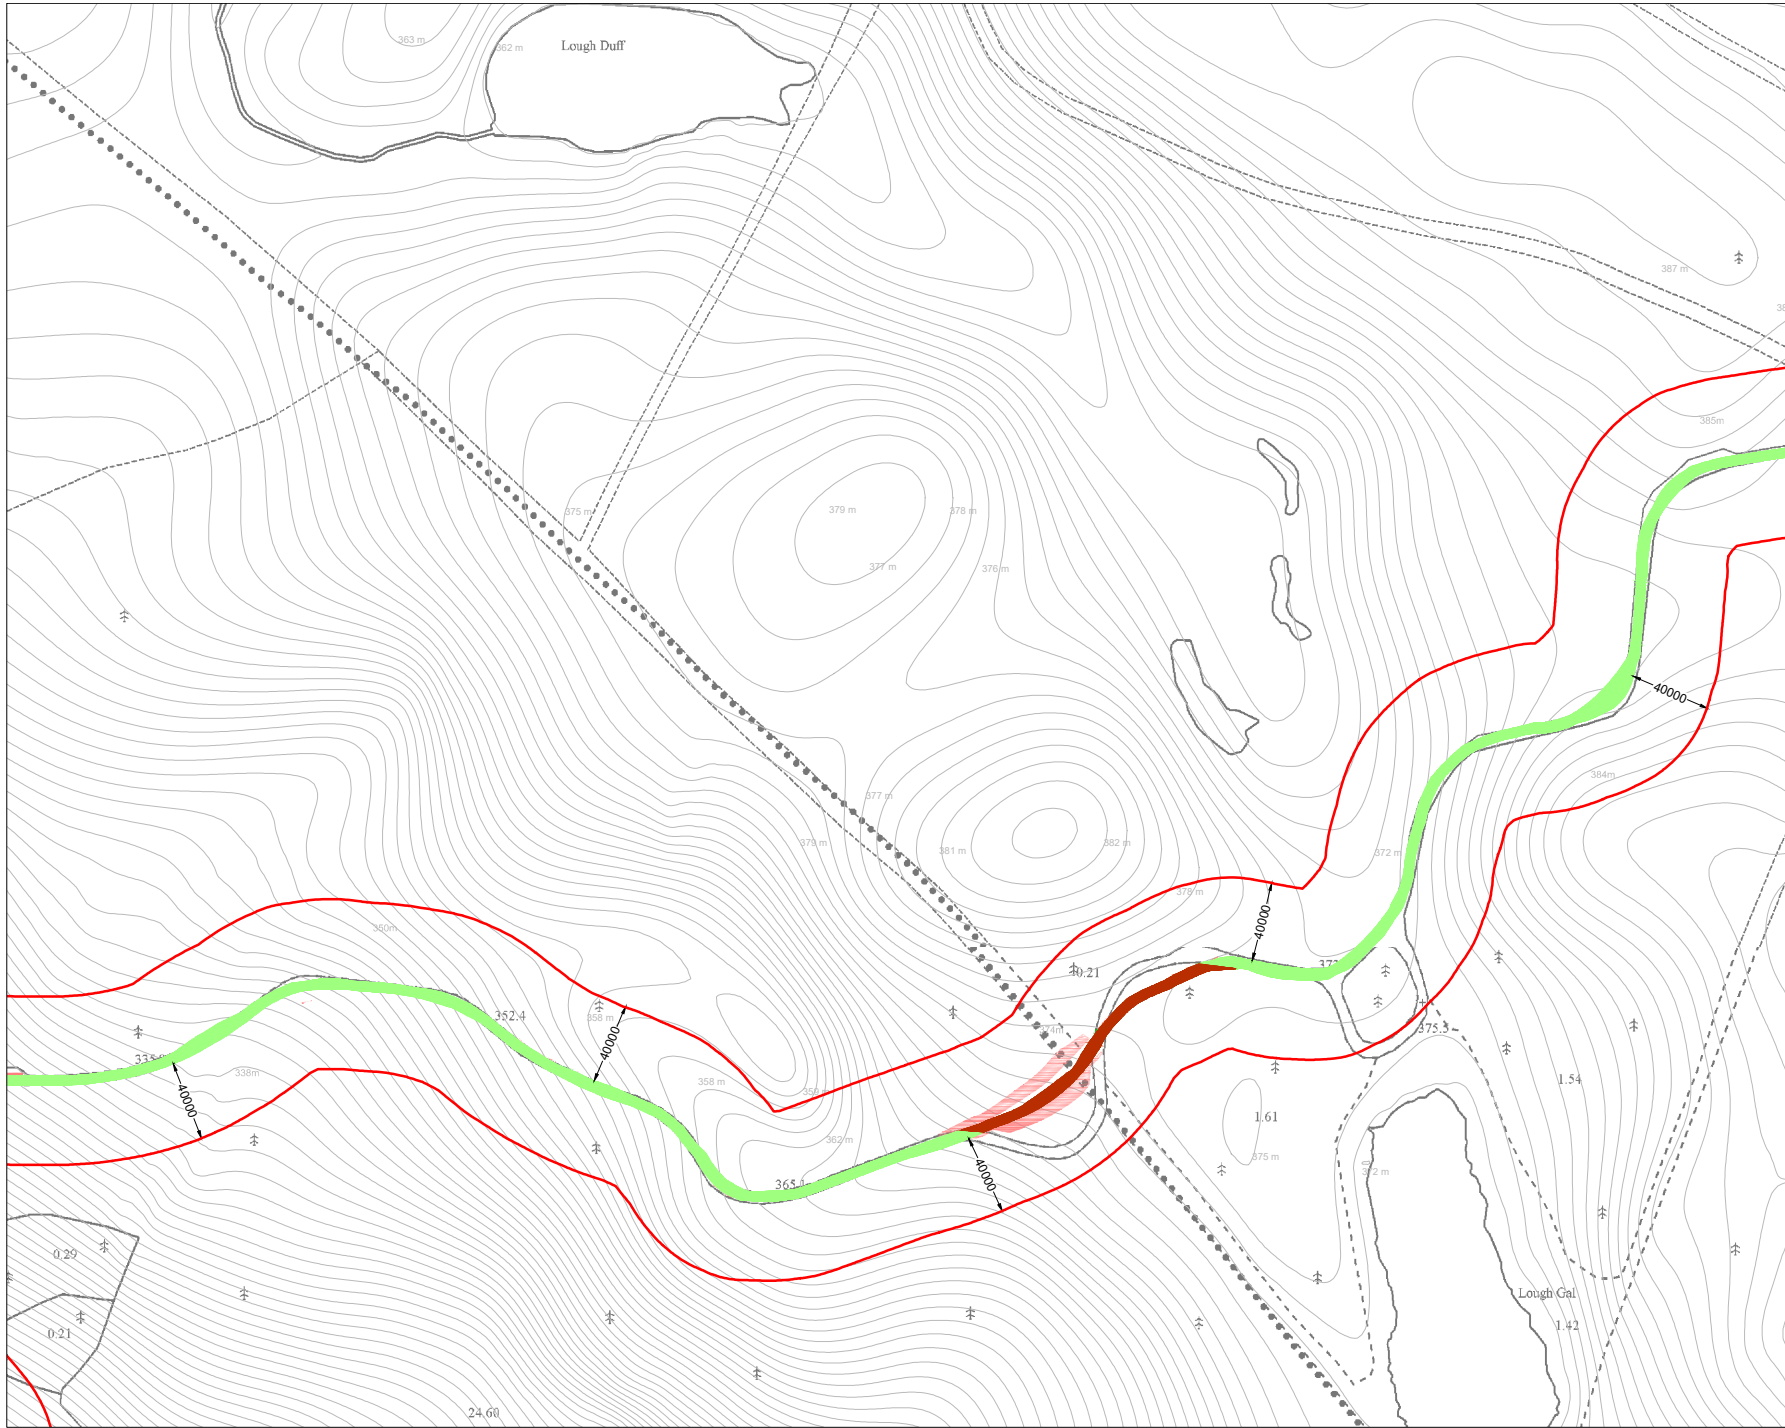

- Drawing Legend**
- Application Boundary Kerry County Council
 - Existing Access Track for Upgrade
 - Proposed New Access Track
 - Cut
 - Fill

Orthance Survey Ireland License No. CIVIL020675715 Orthance Survey Ireland/Government of Ireland

DRAWING TITLE: Site Layout Plan Sheet 2 of 12	
PROJECT TITLE: Knocknamork Grid Connection Infrastructure, Co. Kerry	
DRAWN BY: Joseph O'Brien	CHECKED BY: Meabhann Crowe
PROJECT No.: 210732	DRAWING No.: 210732 - 06
SCALE: 1:2,500 @ A3	DATE: 26.07.2022
OS SHEET No.: 6134, 6135, 6136, 6137, 6180, 6181, 6182, 6183, 6208, 6209, 6210, 6278, 6277	



MKO
Planning and
Environmental
Consultants
Tully Road, Galway
Ireland, H91 VV84
+353 (0) 91 735611
email: info@www.mkoireland.ie
Website: www.mkoireland.ie




Drawing Legend

- Application Boundary Kerry County Council
- Existing Access Track for Upgrade
- Cut
- Fill



Ordnance Survey Ireland Licence No. 014/AL0207/17/0 Ordnance Survey Ireland/Government of Ireland

DRAWING TITLE: Site Layout Plan Sheet 4 of 12	
PROJECT TITLE: Knocknamork Grid Connection Infrastructure, Co. Kerry	
DRAWN BY: Joseph O'Brien	CHECKED BY: Meabhann Crowe
PROJECT No: 210732	DRAWING No.: 210732 - 08
SCALE: 1:2,500 @ A3	DATE: 26.07.2022
OS SHEET No: 6134, 6135, 6136, 6137, 6180, 6181, 6182, 6183, 6206, 6207, 6208, 6276, 6277	
 MKO Planning and Environmental Consultants Team Road, Galway Inland, H55 VWS4 +353 (0) 91 735611 email: info@www.mkoireland.ie Website: www.mkoireland.ie	

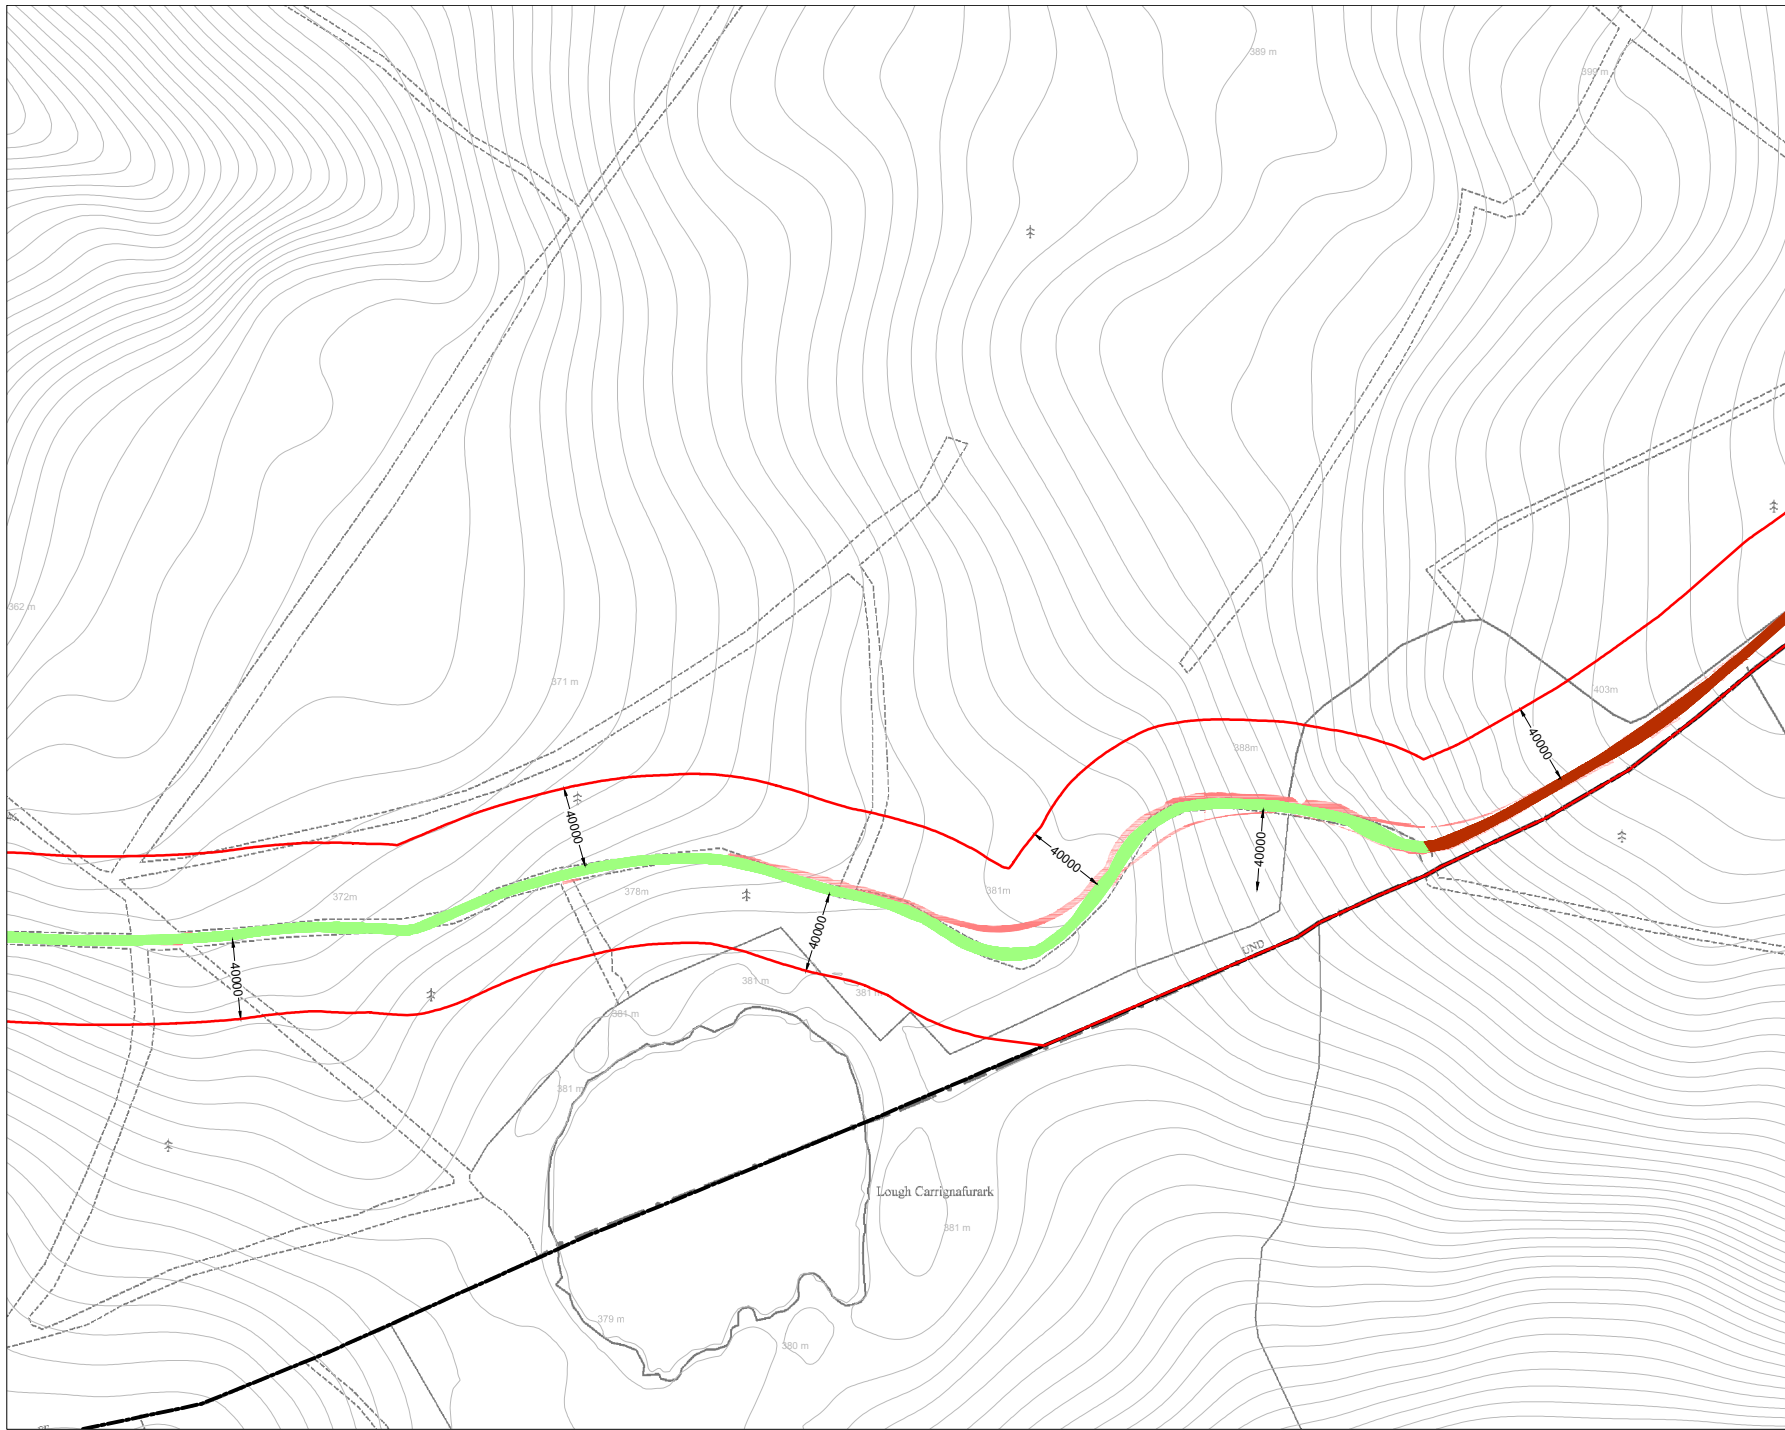


- Drawing Legend**
- Application Boundary Kerry County Council
 - Existing Access Track for Upgrade
 - Proposed New Access Track
 - Cut
 - Fill
 - County Border

Ordnance Survey Ireland Licence No. OYAL620075710 Ordnance Survey Ireland/Government of Ireland

DRAWING TITLE: Site Layout Plan Sheet 5 of 12	
PROJECT TITLE: Knocknamork Grid Connection Infrastructure, Co. Kerry	
DRAWN BY: Joseph O'Brien	CHECKED BY: Meabhann Crowe
PROJECT No.: 210732	DRAWING No.: 210732 - 09
SCALE: 1:2,500 @ A3	DATE: 26.07.2022
OS SHEET No.: 6134, 6135, 6136, 6137, 6180, 6181, 6182, 6183, 6206, 6209, 6220, 6227	



MKO
Planning and
Environmental
Consultants
Team Road, Galway
Inland, H51 VWB4
+353 (0) 91 735611
email: info@www.mkoireland.ie
Website: www.mkoireland.ie

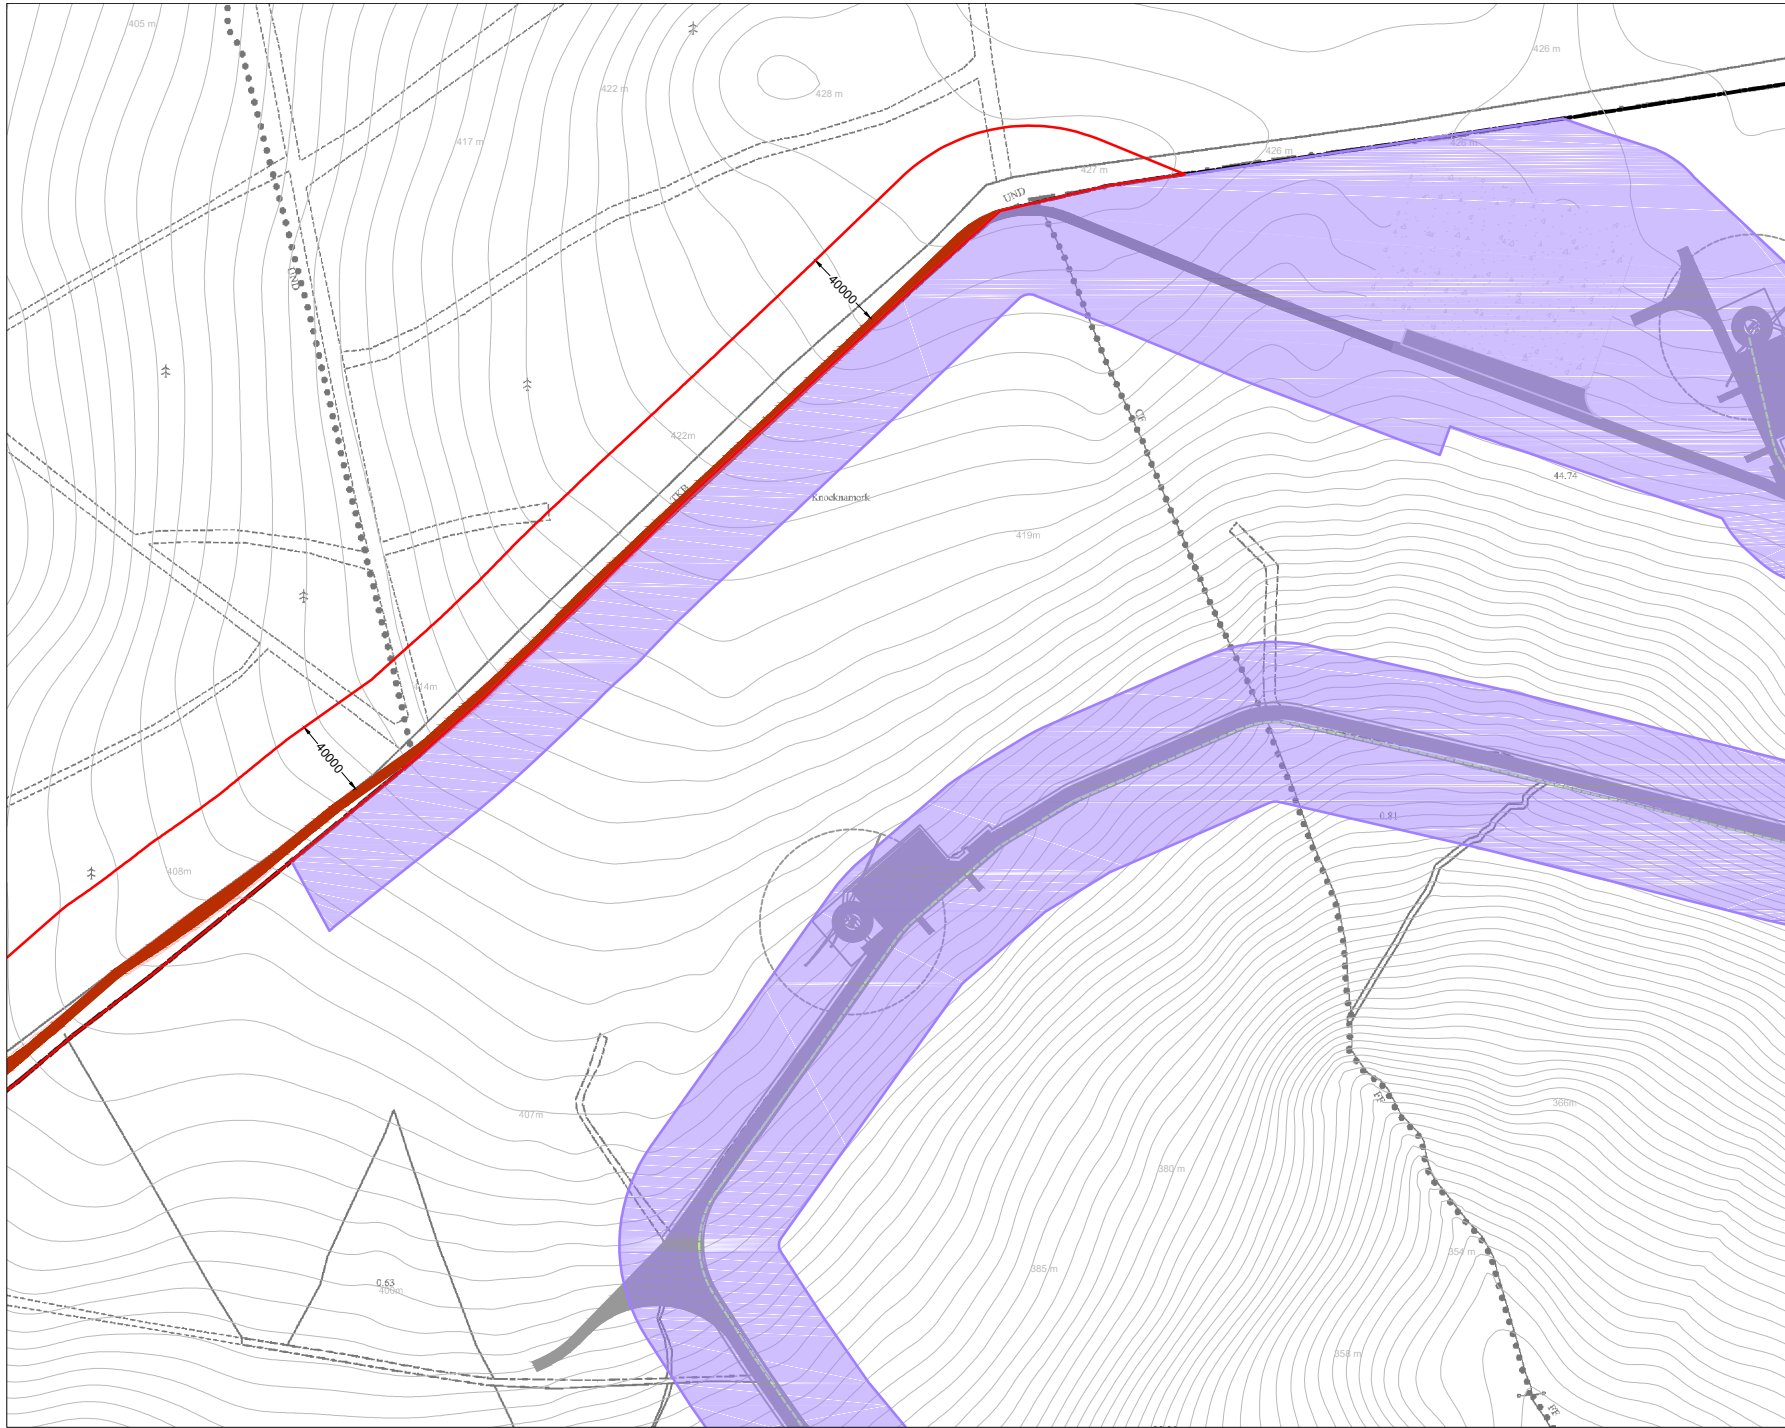

Drawing Legend

- Application Boundary Kerry County Council
- Application Boundary Cork County Council
- Permitted Knocknamork renewable energy development permitted infrastructure Cork Co. Co. P. Ref. 194872
- Proposed New Access Track
- Cut
- Fill
- Borrow Pit
- County Border

DRAWING TITLE:
Site Layout Plan
Sheet 6 of 12

PROJECT TITLE:
Knocknamork Grid Connection Infrastructure, Co. Kerry


DRAWING BY: Joseph O'Brien **CHECKED BY:** Meabhann Crowe

PROJECT No.: 210732 **DRAWING No.:** 210732 - 10

SCALE: 1:2,500 @ A3 **DATE:** 26.07.2022

CS SHEET No.: 6134, 6135, 6136, 6137, 6180, 6181, 6182, 6183, 6208, 6209, 6210, 6276, 6277

MKO
Planning and Environmental Consultants
Team Road, Galway
Ireland, H91 VWS4
+353 (0) 91 735611
email: info@www.mkoireland.ie
Website: www.mkoireland.ie

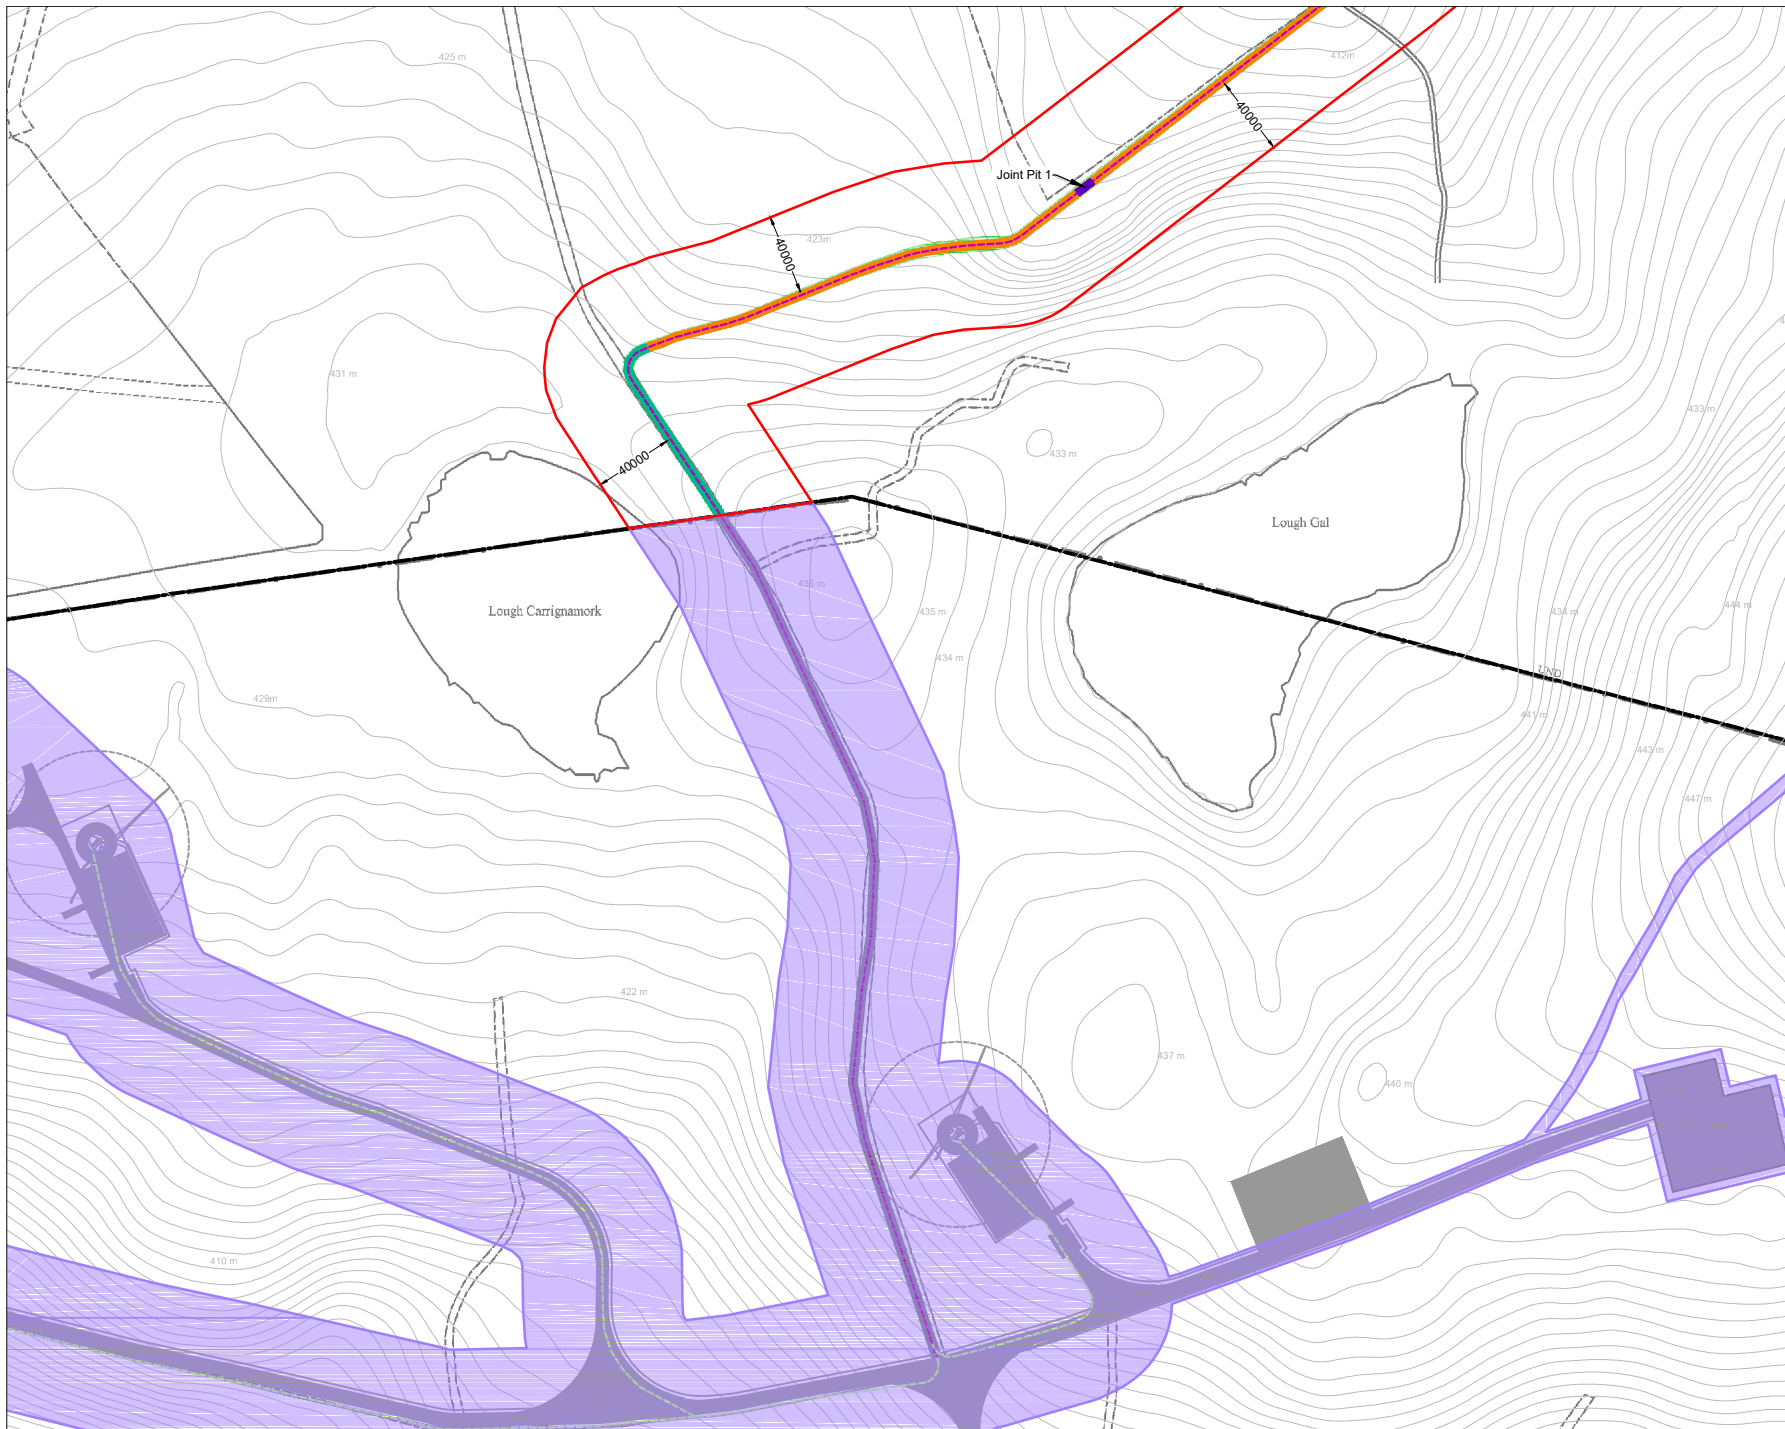

Drawing Legend

- Application Boundary Kerry County Council
- Application Boundary Cork County Council
- 33kV Electrical Cabling Route
- Permitted Knocknamork renewable energy development permitted infrastructure
- Cork Co. Co. Pl. Ref. 19/4872
- Upgrade of Existing Track for Electrical Cabling Maintenance
- Proposed Electrical Cabling Maintenance Track
- Joint Pit
- Cut
- Fill
- County Border

DRAWING TITLE:
Site Layout Plan
Sheet 7 of 12

PROJECT TITLE:
Knocknamork Grid Connection Infrastructure, Co. Kerry


DRAWN BY: Joseph O'Brien **CHECKED BY:** Meabhann Crowe

PROJECT No.: 210732 **DRAWING No.:** 210732 - 11

SCALE: 1:2,500 @ A3 **DATE:** 26.07.2022

OS SHEET No.: 6134, 6135, 6136, 6137, 6180, 6181, 6182, 6183, 6208, 6209, 6210, 6228, 6227

MKO
Planning and Environmental Consultants
Team Road, Galway
Ireland, H91 VWS4
+353 (0) 91 735611
email: info@www.mkoireland.ie
Website: www.mkoireland.ie

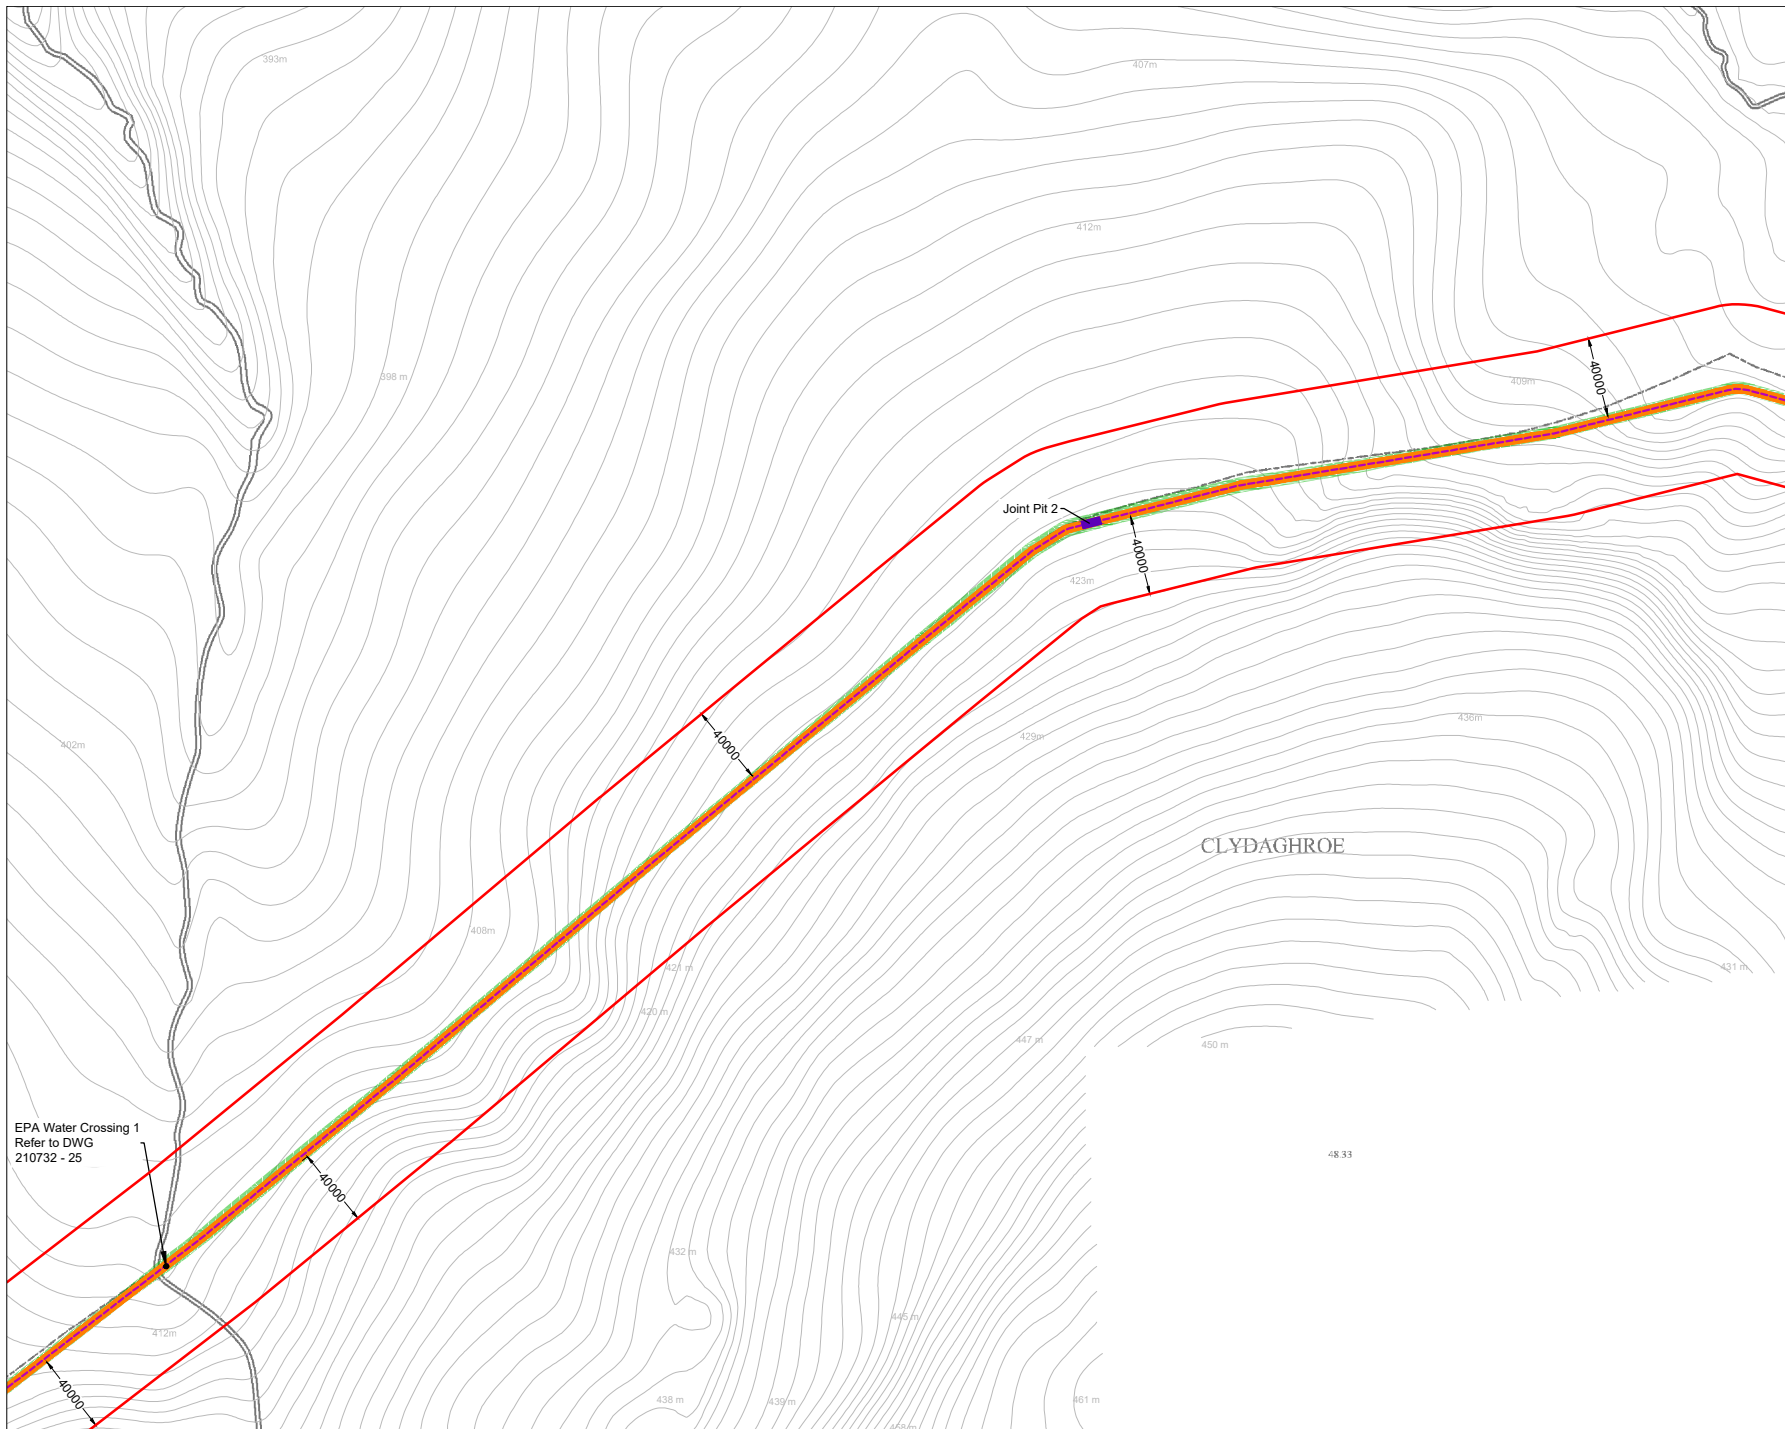

Drawing Legend

- Application Boundary Kerry County Council
- 33kV Electrical Cabling Route
- Proposed Electrical Cabling Maintenance Track
- Joint Pit
- Cut
- Fill



DRAWING TITLE:
**Site Layout Plan
Sheet 8 of 12**

PROJECT TITLE:
**Knocknamork Grid Connection
Infrastructure, Co. Kerry**

DRAWN BY: **Joseph O'Brien** CHECKED BY: **Meabhann Crowe**


PROJECT No.: **210732** DRAWING No.: **210732 - 12**

SCALE: **1:2,500 @ A3** DATE: **26.07.2022**

CS SHEET No.: 6134, 6135, 6136, 6137, 6180, 6181, 6182, 6183, 6206, 6207, 6208, 6276, 6277



MKO
Planning and
Environmental
Consultants
Team Road, Galway
Inland, H55 VWS4
+353 (0) 91 735611
email: info@www.mkoireland.ie
Website: www.mkoireland.ie

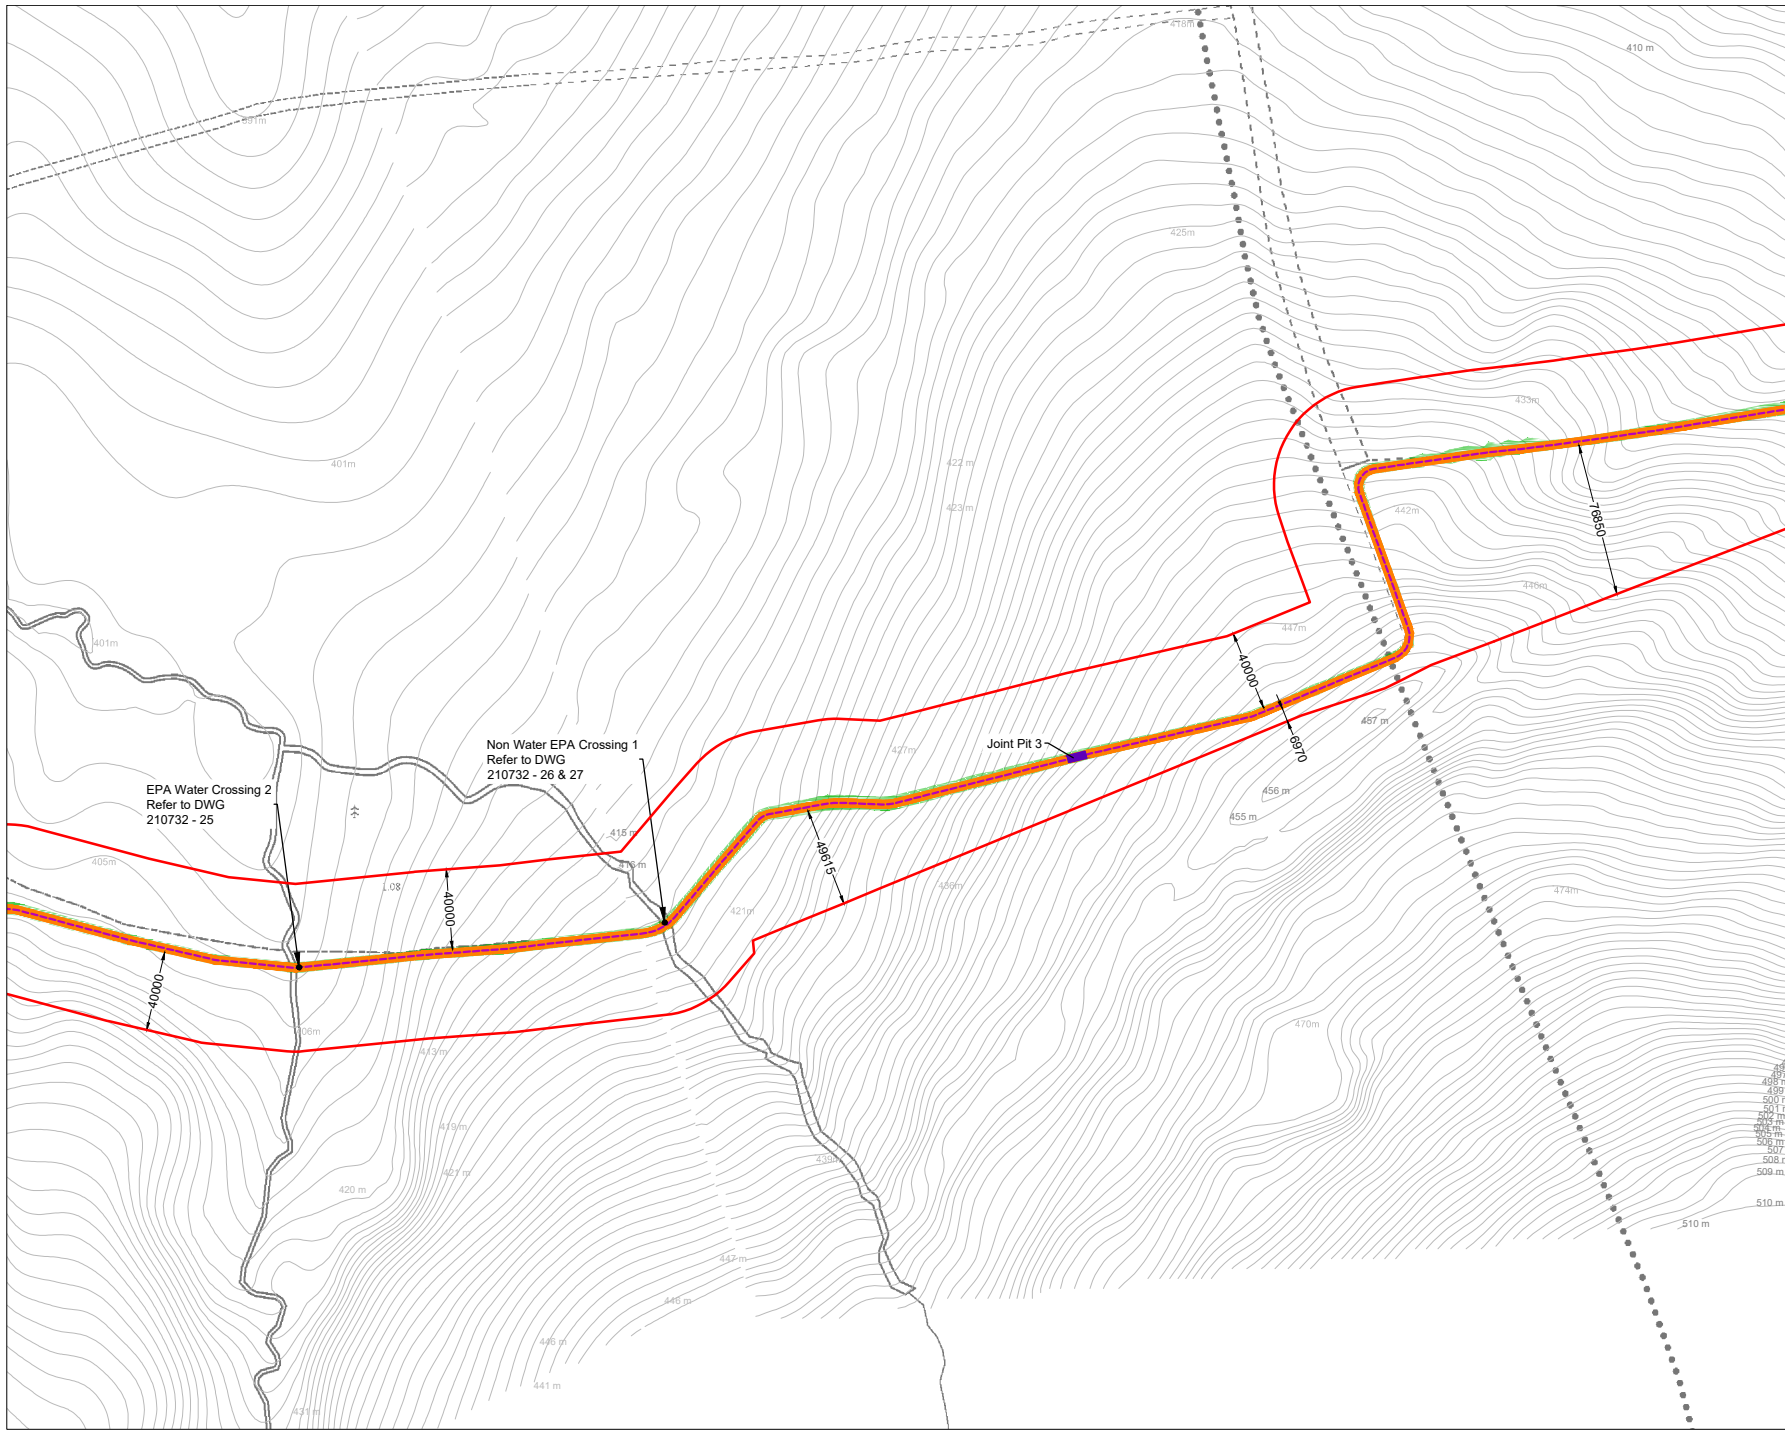

Drawing Legend

- Application Boundary Kerry County Council
- 33kV Electrical Cabling Route
- Proposed Electrical Cabling Maintenance Track
- Joint Pit
- Cut
- Fill

Site Layout Plan
Sheet 9 of 12

PROJECT TITLE: Knocknamork Grid Connection Infrastructure, Co. Kerry


PROJECT NO.: 210732 **DRAWING NO.:** 210732 - 13

SCALE: 1:2,500 @ A3 **DATE:** 26.07.2022

CS SHEET NO.: 6134, 6135, 6136, 6137, 6180, 6181, 6182, 6183, 6206, 6209, 6210, 6276, 6277

JKO
Planning and
Environmental
Consultants
Team Road, Galway
Ireland, H91 VV84
+353 (0) 91 735611
email: info@www.jkoireland.ie
Website: www.jkoireland.ie

Ordnance Survey Ireland Licence No. 01/AL/62067/51/5 Ordnance Survey Ireland/Government of Ireland

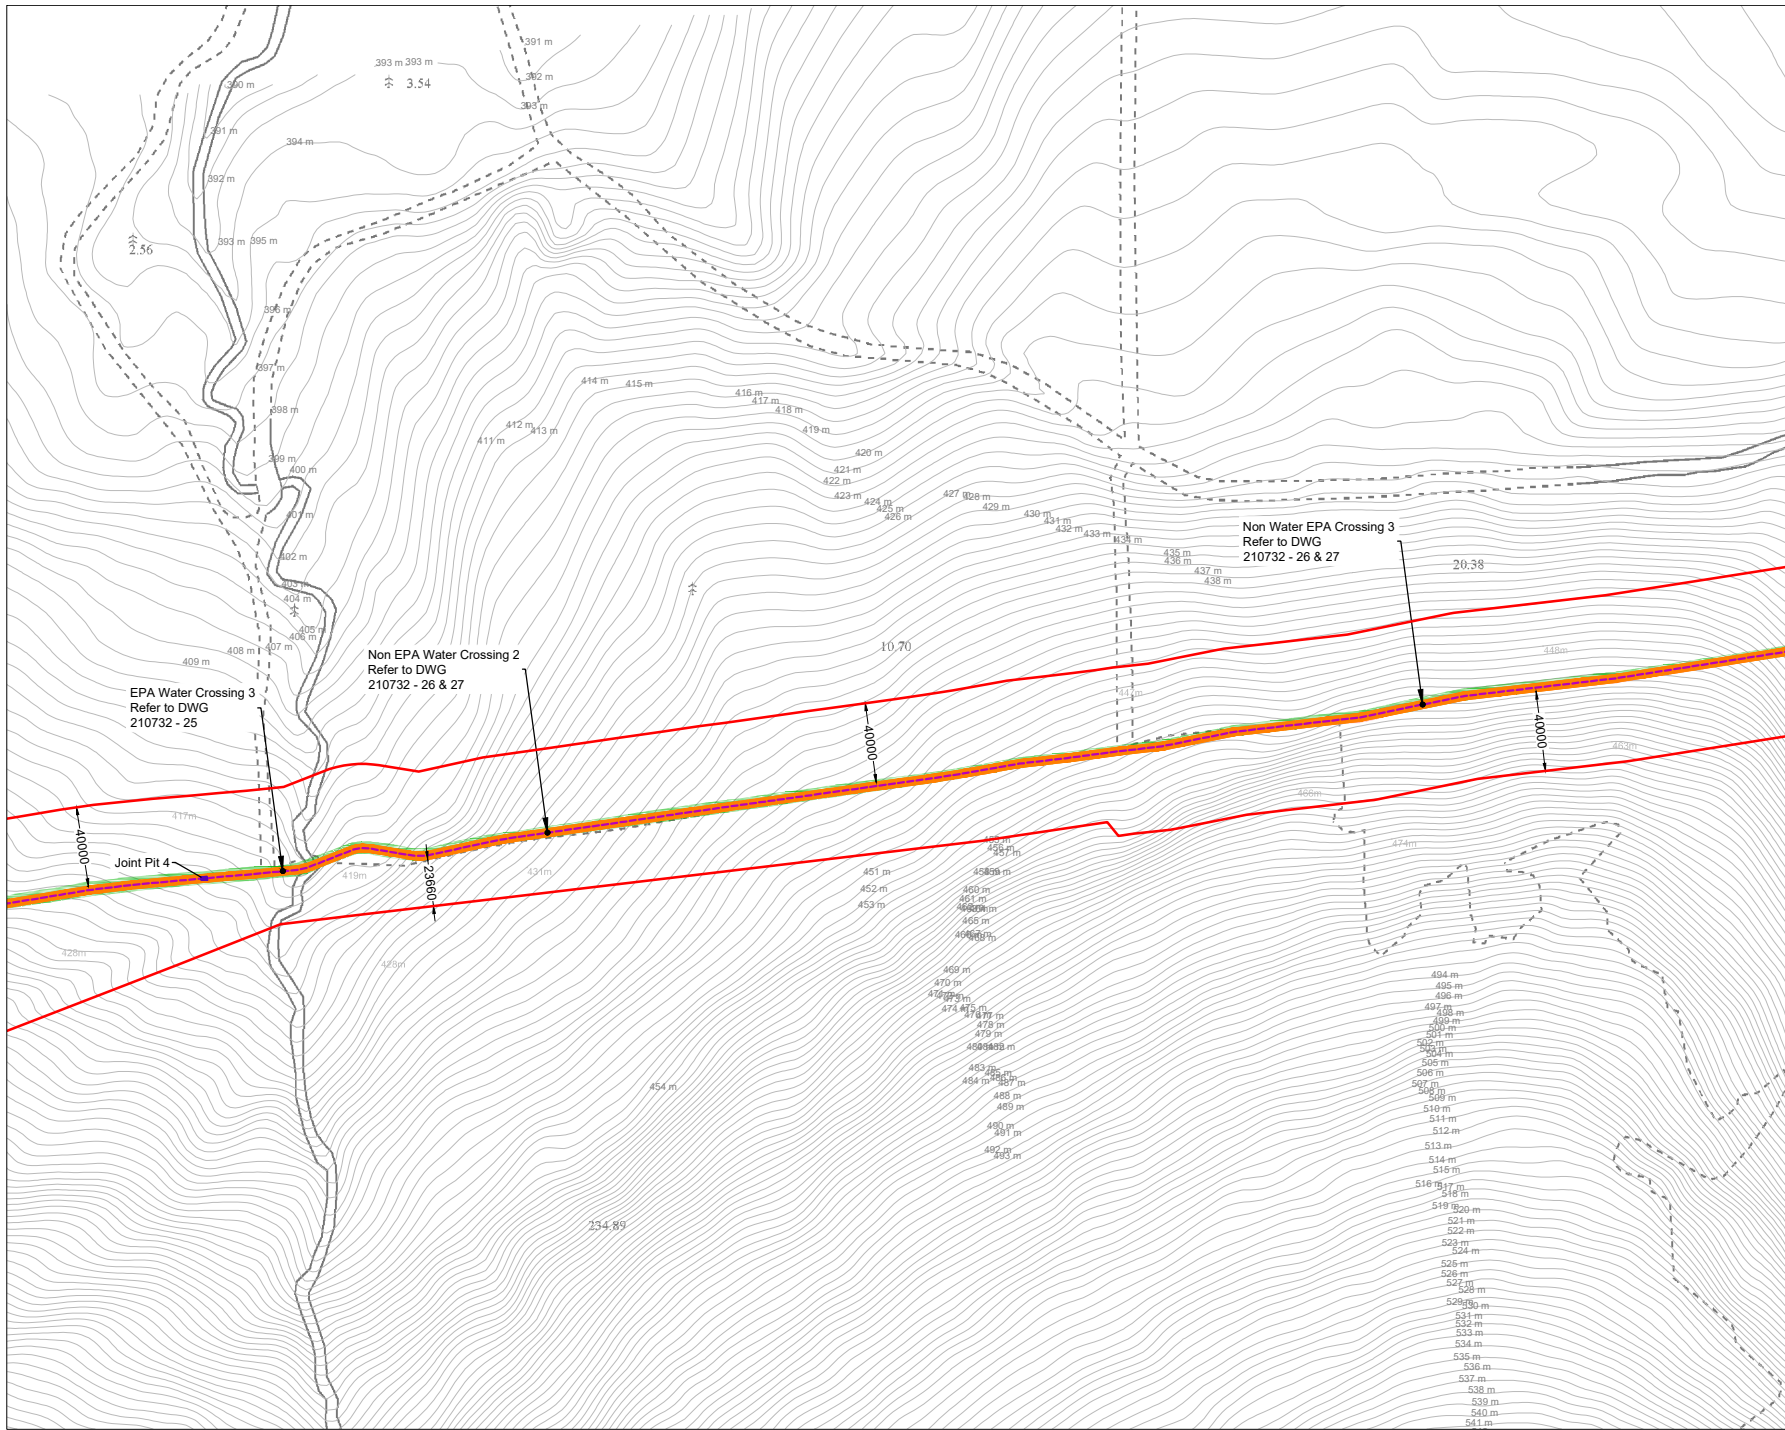

Drawing Legend

- Application Boundary Kerry County Council
- 33kV Electrical Cabling Route
- Proposed Electrical Cabling Maintenance Track
- Joint Pit
- Cut
- Fill

Site Layout Plan
Sheet 10 of 12

PROJECT TITLE: Knocknamork Grid Connection Infrastructure, Co. Kerry

DRAWING BY: Joseph O'Brien **CHECKED BY:** Meabhann Crowe

PROJECT No.: 210732 **DRAWING No.:** 210732 - 14


SCALE: 1:2,500 @ A3 **DATE:** 26.07.2022

OS SHEET No.: 6134, 6135, 6136, 6137, 6180, 6181, 6182, 6183, 6201, 6202, 6203, 6276, 6277

MKO
Planning and Environmental Consultants
Tully Road, Galway
Inland, H95 VV84
+353 (0) 91 735611
email: info@www.mkoireland.ie
Website: www.mkoireland.ie



Ordnance Survey Ireland License No. 01/AL/0207/1715 Ordnance Survey Ireland/Government of Ireland

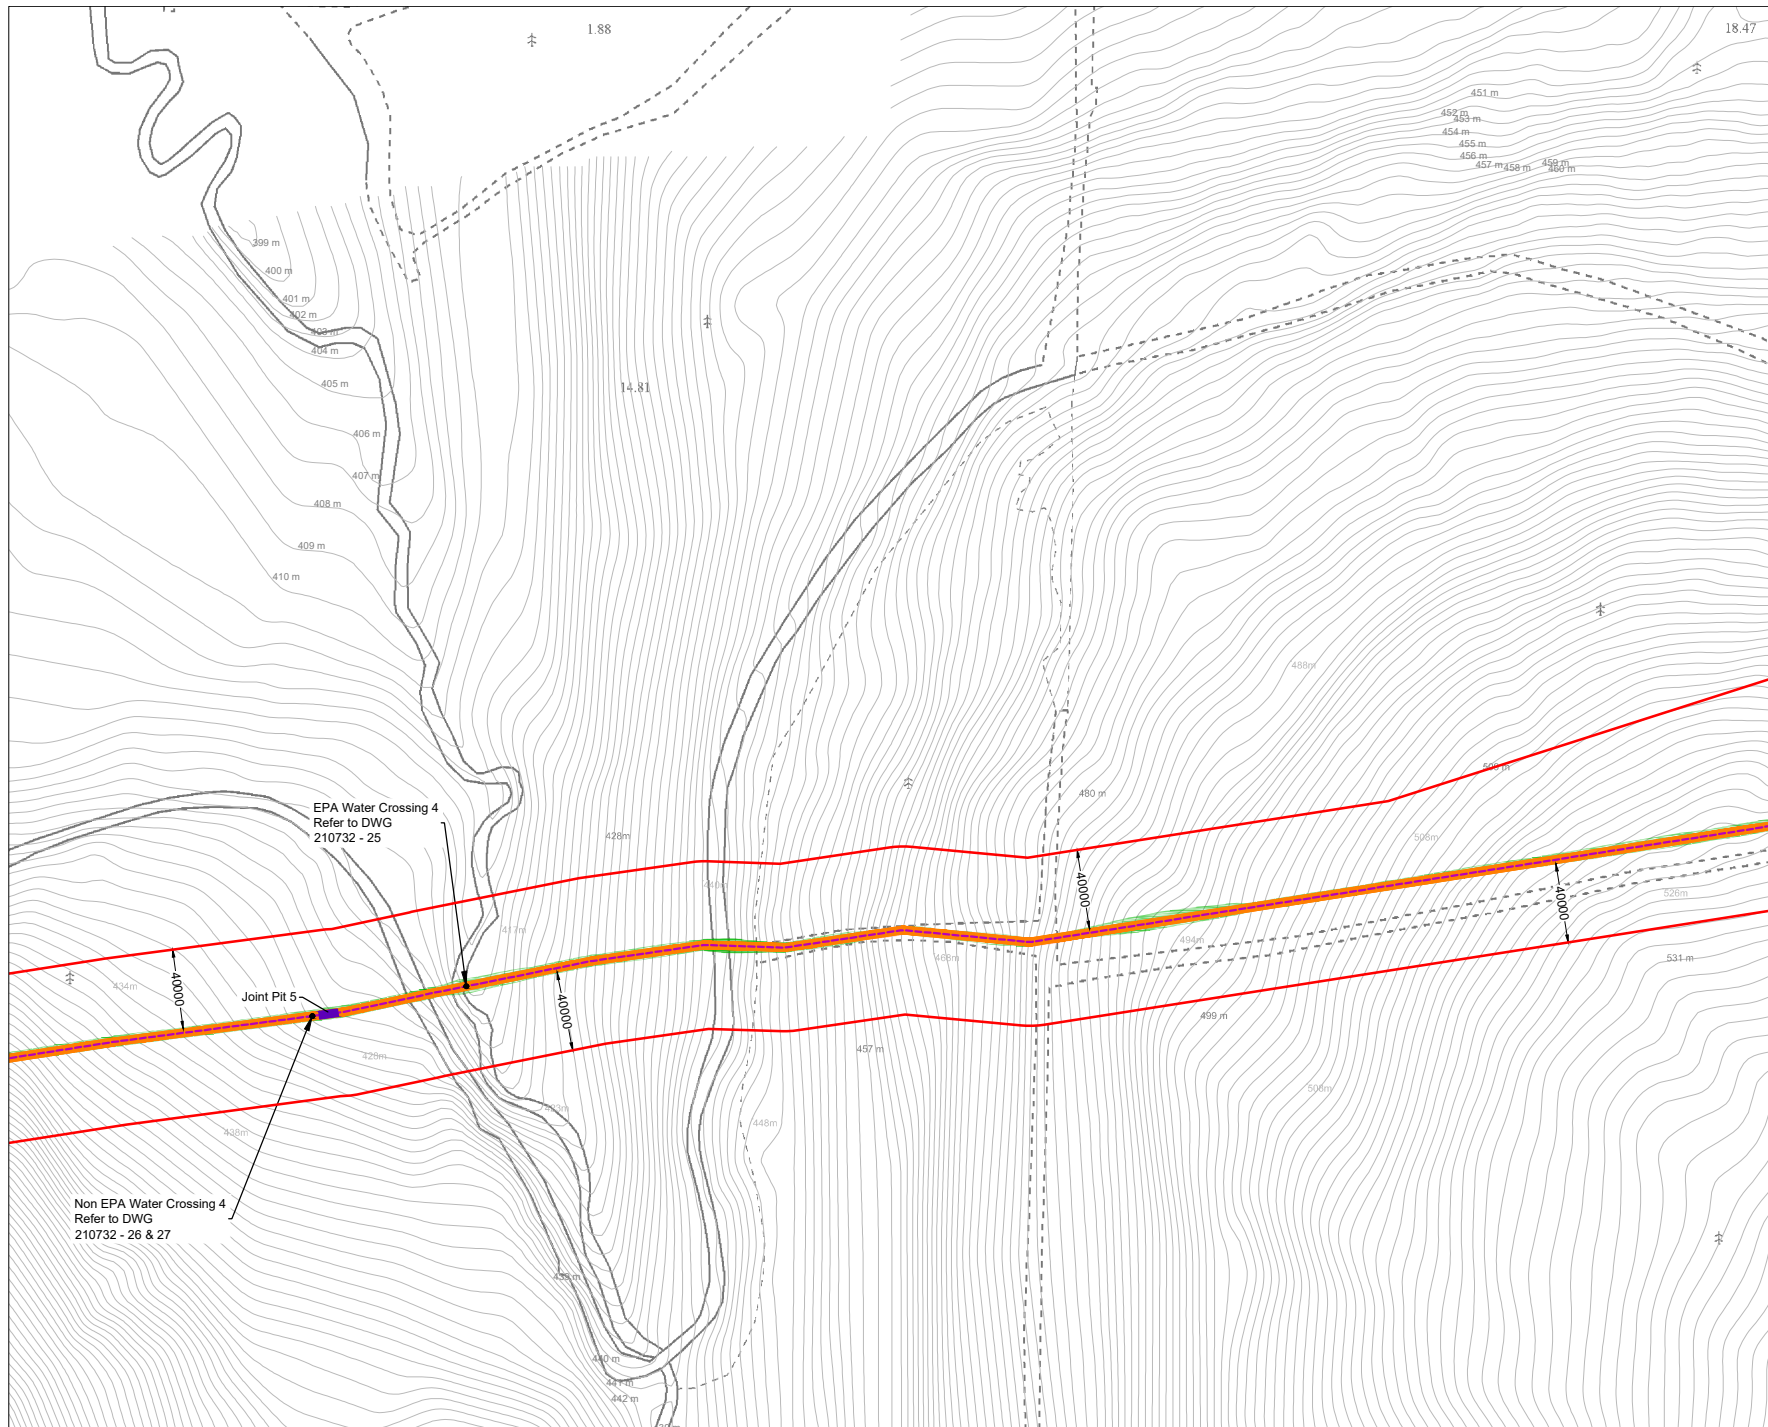

Drawing Legend

- Application Boundary Kerry County Council
- 33kV Electrical Cabling Route
- Proposed Electrical Cabling Maintenance Track
- Joint Pit
- Cut
- Fill

**Site Layout Plan
Sheet 11 of 12**

PROJECT TITLE: Knocknamork Grid Connection Infrastructure, Co. Kerry

DRAWING BY: Joseph O'Brien **CHECKED BY:** Meabhann Crowe


PROJECT No.: 210732 **DRAWING No.:** 210732 - 15

SCALE: 1:2,500 @ A3 **DATE:** 26.07.2022

OS SHEET No.: 6134, 6135, 6136, 6137, 6180, 6181, 6182, 6183, 6226, 6227, 6228, 6229, 6230, 6276, 6277

MKO
Planning and Environmental Consultants
Team Road, Galway
Ireland, H95 VWS4
+353 (0) 91 735611
email: info@www.mkoireland.ie
Website: www.mkoireland.ie

Ordnance Survey Ireland License No. C17AL62067 5175 Ordnance Survey Ireland/Government of Ireland

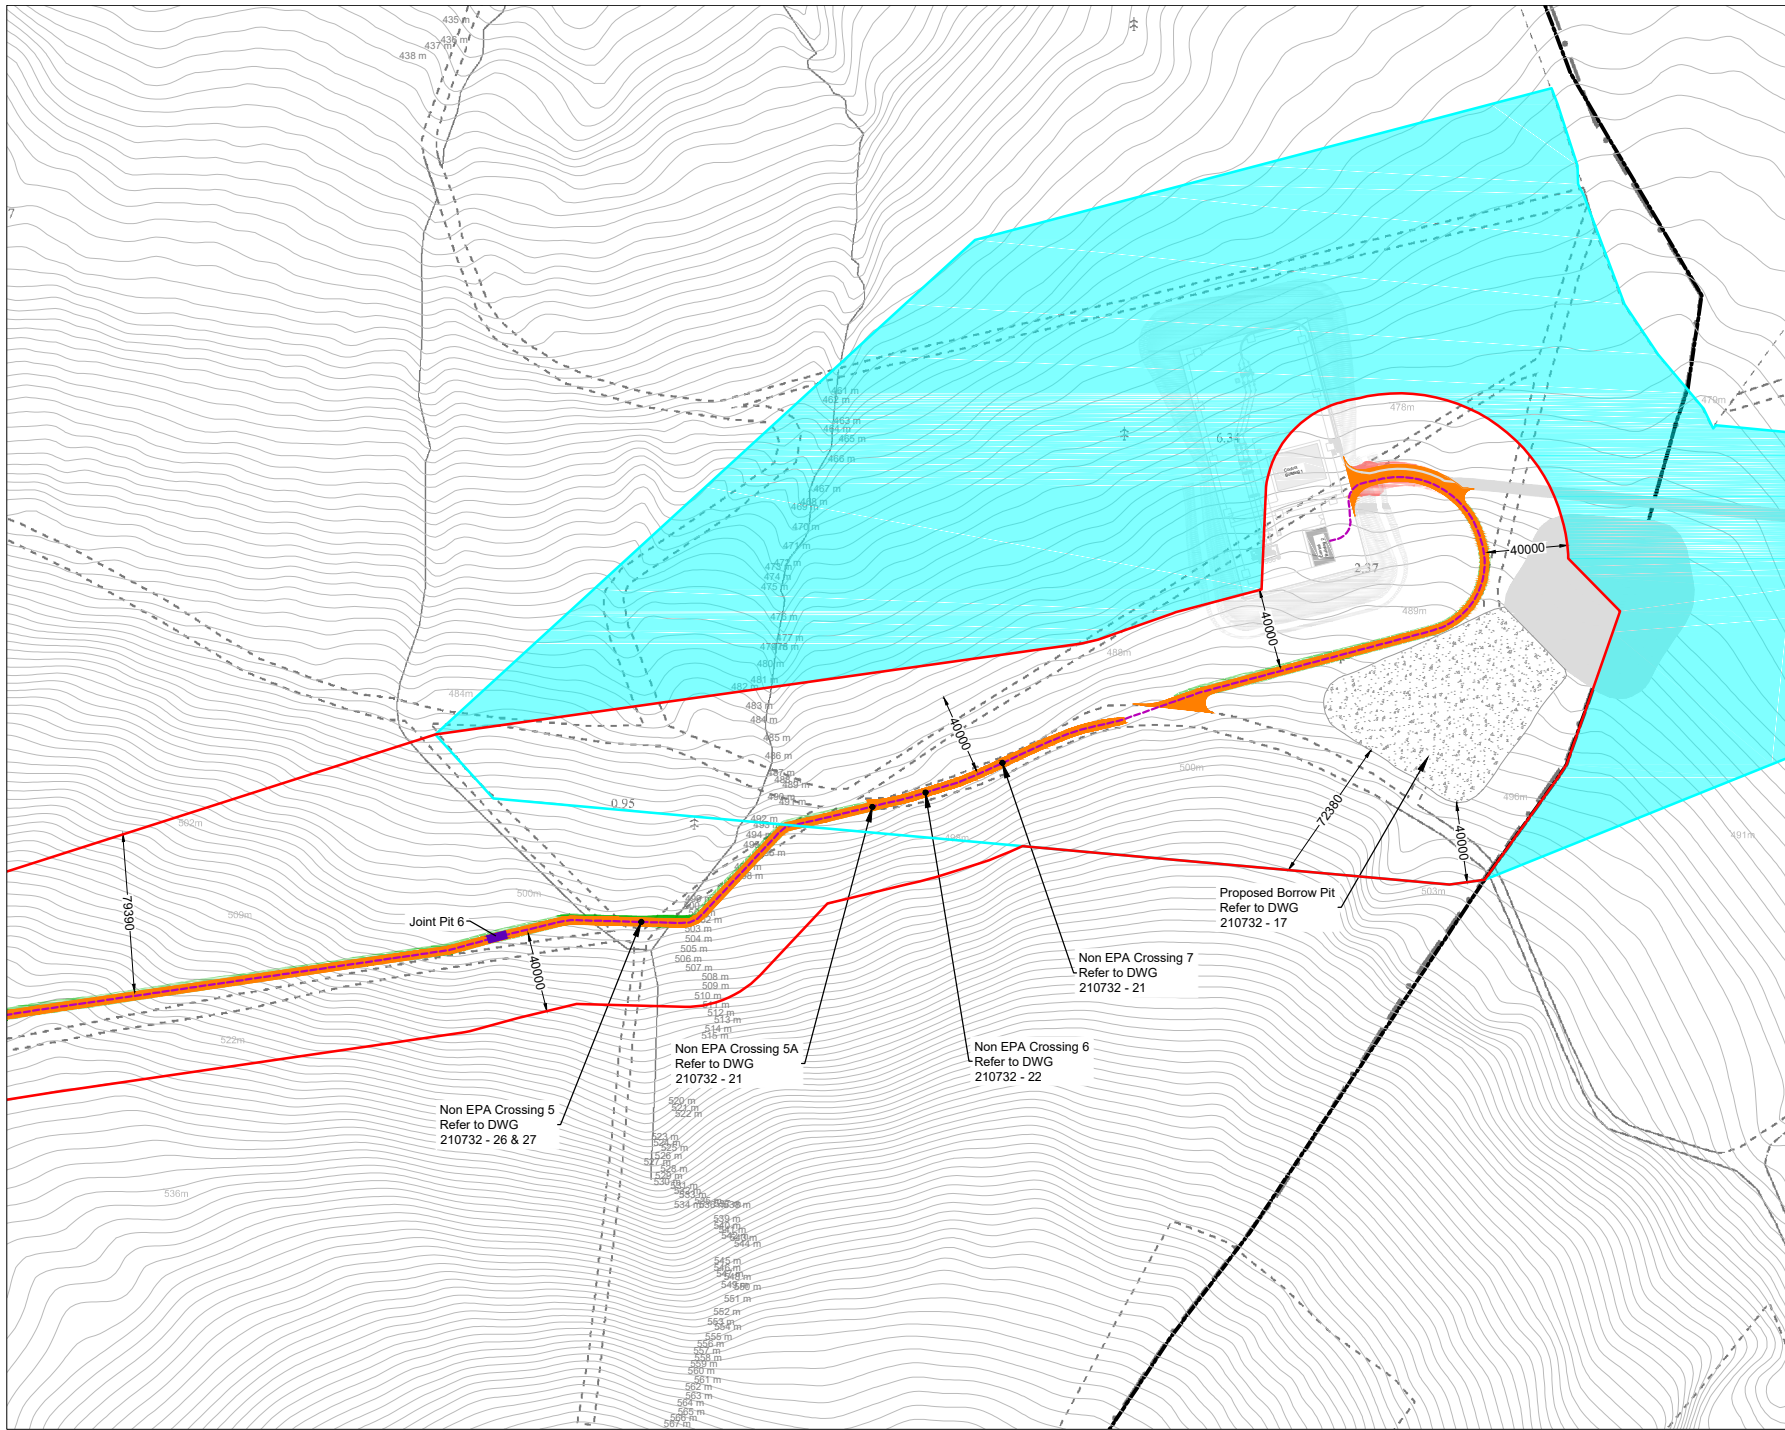

- Drawing Legend**
- Application Boundary Kerry County Council
 - Application Boundary An Bord Pleanála
 - 33kV Electrical Cabling Route
 - Proposed Electrical Cabling Maintenance Track
 - Joint Pit
 - Cut
 - Fill
 - Borrow Pit
 - County Border



Ordnance Survey Ireland License No. C17AL02007-0170 Ordnance Survey Ireland/Government of Ireland

Site Layout Plan
Sheet 12 of 12

PROJECT TITLE: Knocknamork Grid Connection Infrastructure, Co. Kerry

DRAWING BY: Joseph O'Brien **CHECKED BY:** Meabhann Crowe

PROJECT No.: 210732 **DRAWING No.:** 210732 - 16

SCALE: 1:2,500 @ A3 **DATE:** 26.07.2022

OS SHEET No.: 6134, 6135, 6136, 6137, 6180, 6181, 6182, 6183, 6206, 6207, 6208, 6276, 6277

MKO
Planning and Environmental Consultants
Tully Road, Galway
Ireland, H91 VV84
+353 (0) 91 735611
email: info@www.mkoireland.ie
Website: www.mkoireland.ie