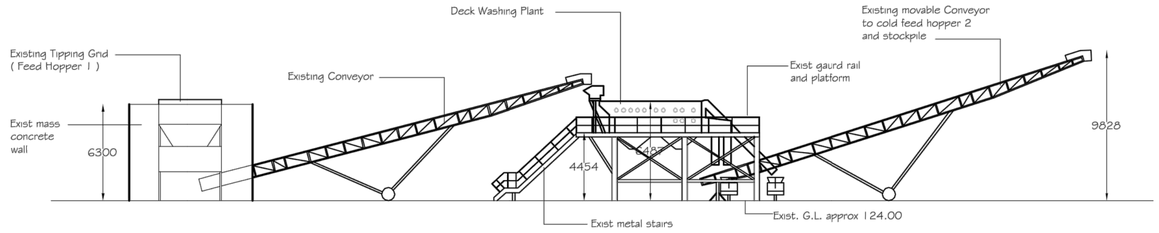

Elevation of Tipper Grid & Washing Plant (South East)

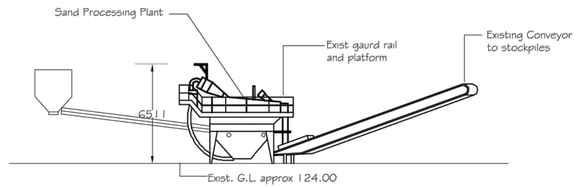

Elevation of Sand Processing Plant (West)

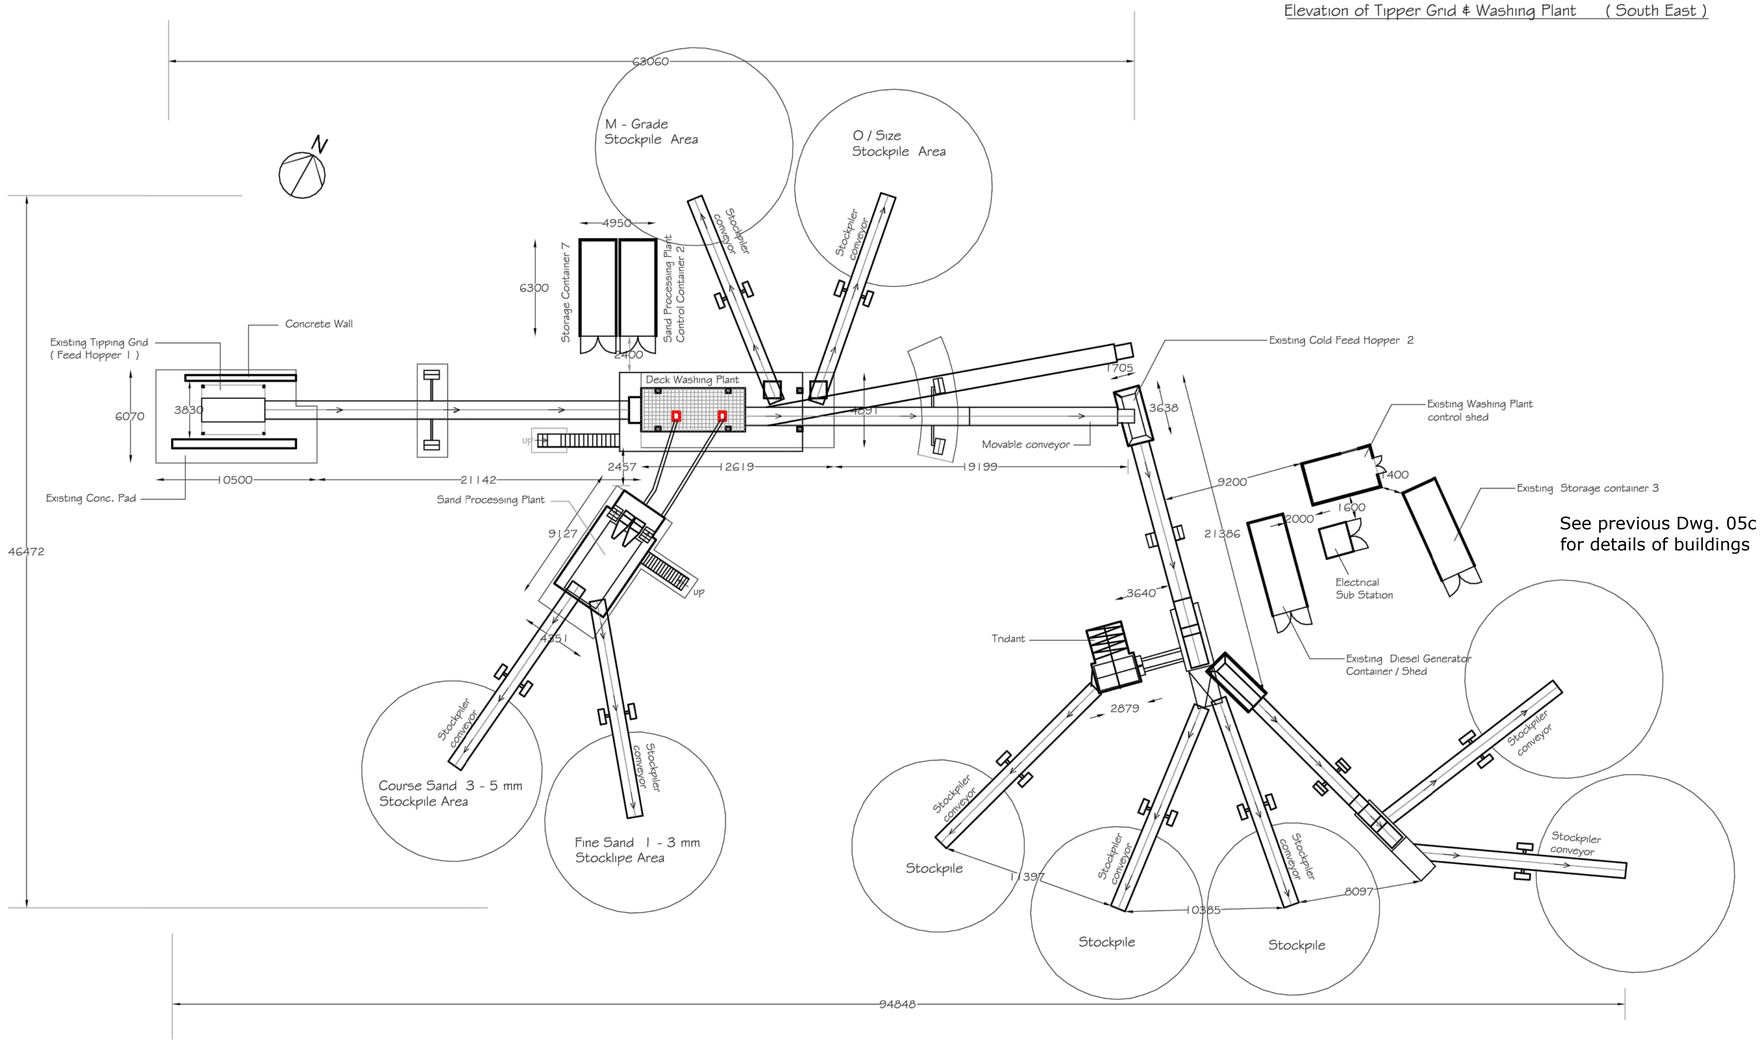

See previous Dwg. 05c for details of buildings

Plan of Sand Screening and Washing Plant

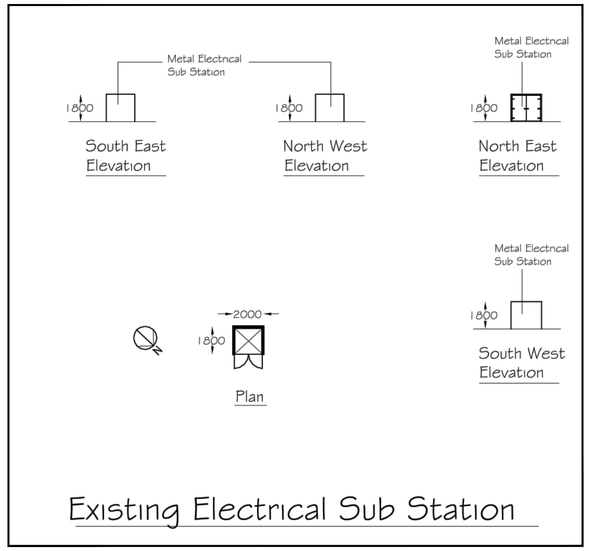

Existing Electrical Sub Station

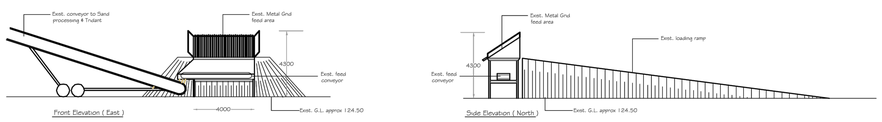

Existing Sand Processing Plant Cold Feed Hopper 2

Existing Sand Processing Plant Tridant

0 8 16 24m
1:200

NOTES:

GRID REFERENCES ARE IN METRES & TO ITM COORDINATES.

LEVELS ARE IN METRES & TO O.S. DATUM.

DIMENSIONS ARE IN MILLIMETRES.

CLIENT	ECT SAND & GRAVEL Ltd.
CONSULTANT	wsp GOLDER
YYYY-MM-DD	2022-Jun-01
PREPARED	JD
DESIGN	POB
REVIEW	RT
APPROVED	RT
PROJECT	SUBSTITUTE CONSENT APPLICATION
TITLE	**EXISTING BUILDINGS & PLANT - Sheet 4 of 4**

PROJECT No.	DRAWING No.	Rev.	SCALE
40000125	05d	A	1:200 A1

Path: C:\00 - Working From Home\02 - CAD\54 - RT - ECT - Ballinabarney Wicklow\ | File Name: 105 - Existing Building Details - As shown A1.dwg
IF THIS MEASUREMENT DOES NOT MATCH WHAT IS SHOWN, THE SHEET SIZE HAS BEEN MODIFIED FROM: ISO A1
25 mm
0