C.A.2 - Type 2.F2 - AREA: 122.2 SQ.M. 1315.34 SQ.FT.

STORAGE tot. - 6.6 sq.m.

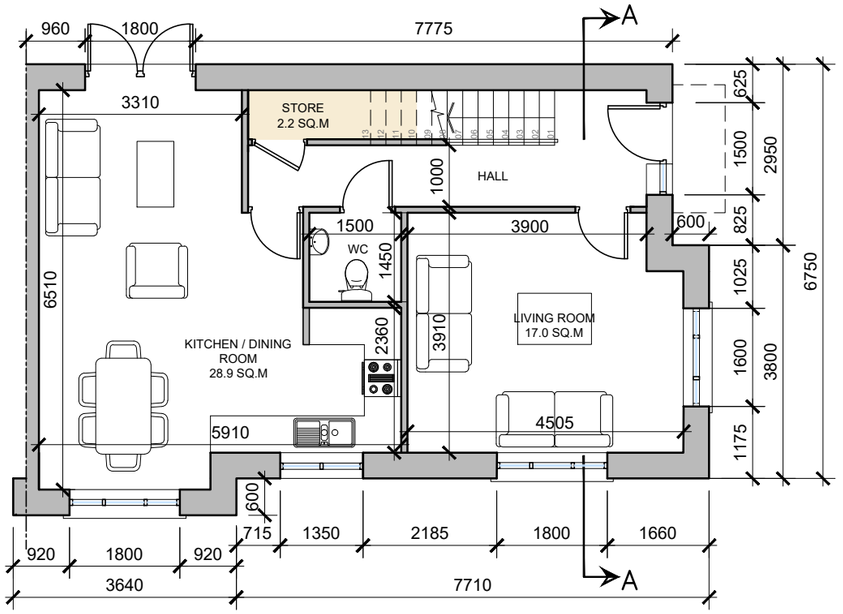

GROUND FLOOR PLAN

SCALE 1:100

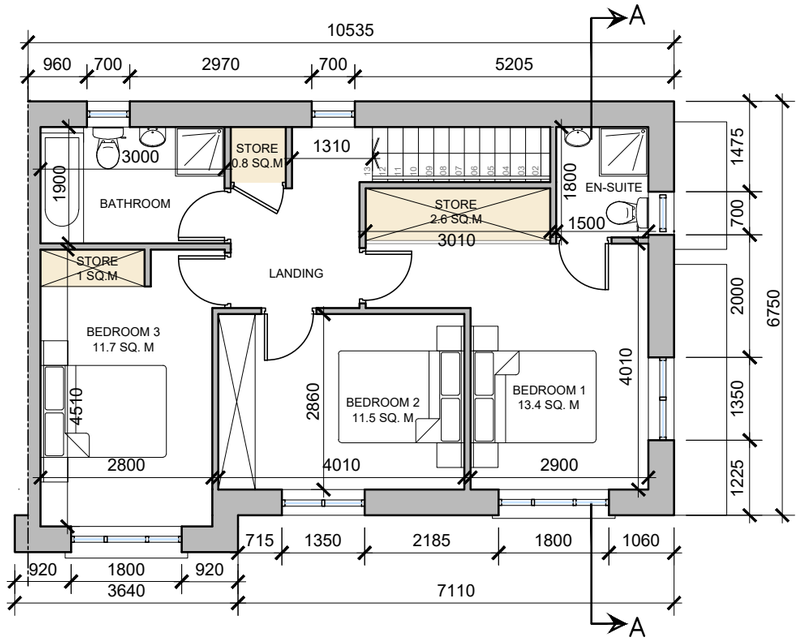

FIRST FLOOR PLAN

SCALE 1:100

FRONT ELEVATION

SCALE 1:100

HOUSE TYPE 2.F2 - C.A.2 - 3D Image

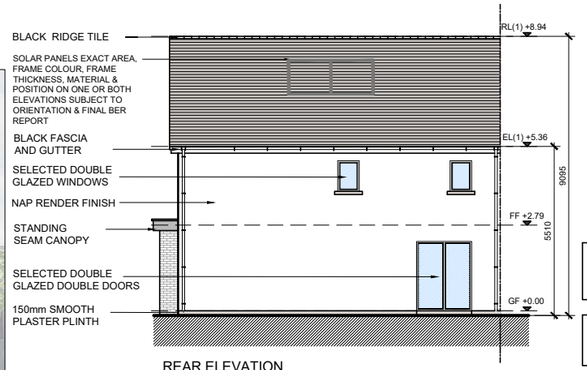

REAR ELEVATION

SCALE 1:200

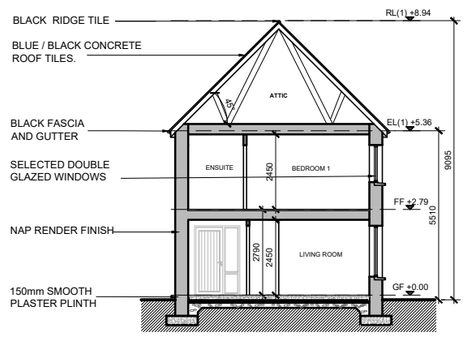

SECTION A-A

SCALE 1:200

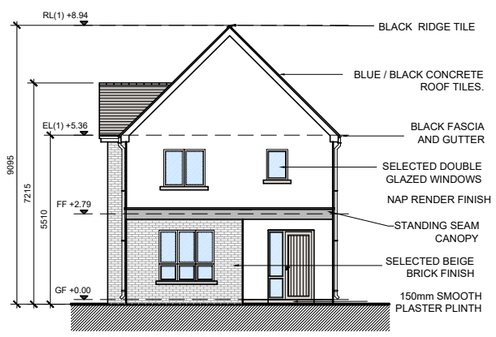

SIDE ELEVATION

SCALE 1:200

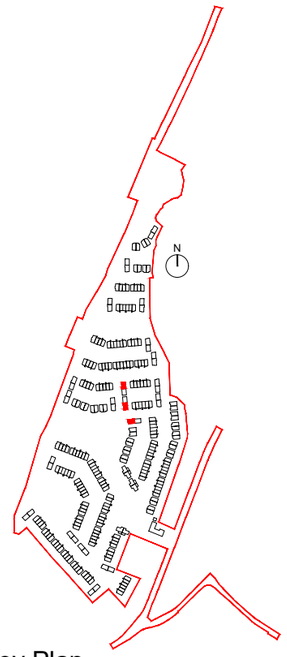

Key Plan

SCALE 1:10,000 @ A3

DO NOT SCALE. WORK TO FIGURED DIMENSIONS ONLY.
ALL EXISTING DIMENSIONS TO BE CHECKED ON SITE.
DRAWN ON AUTOCAD R2004 AT DEADY GAHAN ARCHITECTS LTD
LAYERS ON THIS DRAWING COMPLY WITH BS 1192: PART 5

NOTE: *POSITION OF NORTH POINT AND LEVELS VARY - CHECK SITE PLAN FOR ORIENTATION - DWG NO. 21112-P-003*

NOTE: *2.F2m REFERS TO MIRRORED VERSION OF UNIT TYPE 2.F2*

date	rev	name	chk	note
27.07.22	P1	MP	EJG	ISSUE FOR PLANNING

DEADY GAHAN ARCHITECTS
EASTGATE VILLAGE, LITTLE ISLAND, CORK
T: 021 4355016 W:WWW.DGARCHITECTS.IE
EMAIL:INFO@DGARCHITECTS.IE

Project

PROPOSED RESIDENTIAL DEVELOPMENT AT

BALLYMACAULA, DRUMBIGGLE, CIRCULAR ROAD

ENNIS, CO. CLARE

Drawing title

HOUSE TYPE 2.F2

FLOOR PLANS, ELEVATIONS, SECTION AA, 3D RENDER

Scale	Drawn	Checked	Date
1:100/1:200 @A3	KM	EJG	04.11.21

Project No.	Drg. No.	Revision
21112	21112/P/202	P1

☐ Information \ Comments ☐ Tender

☐ Planning ☐ Construction