A1

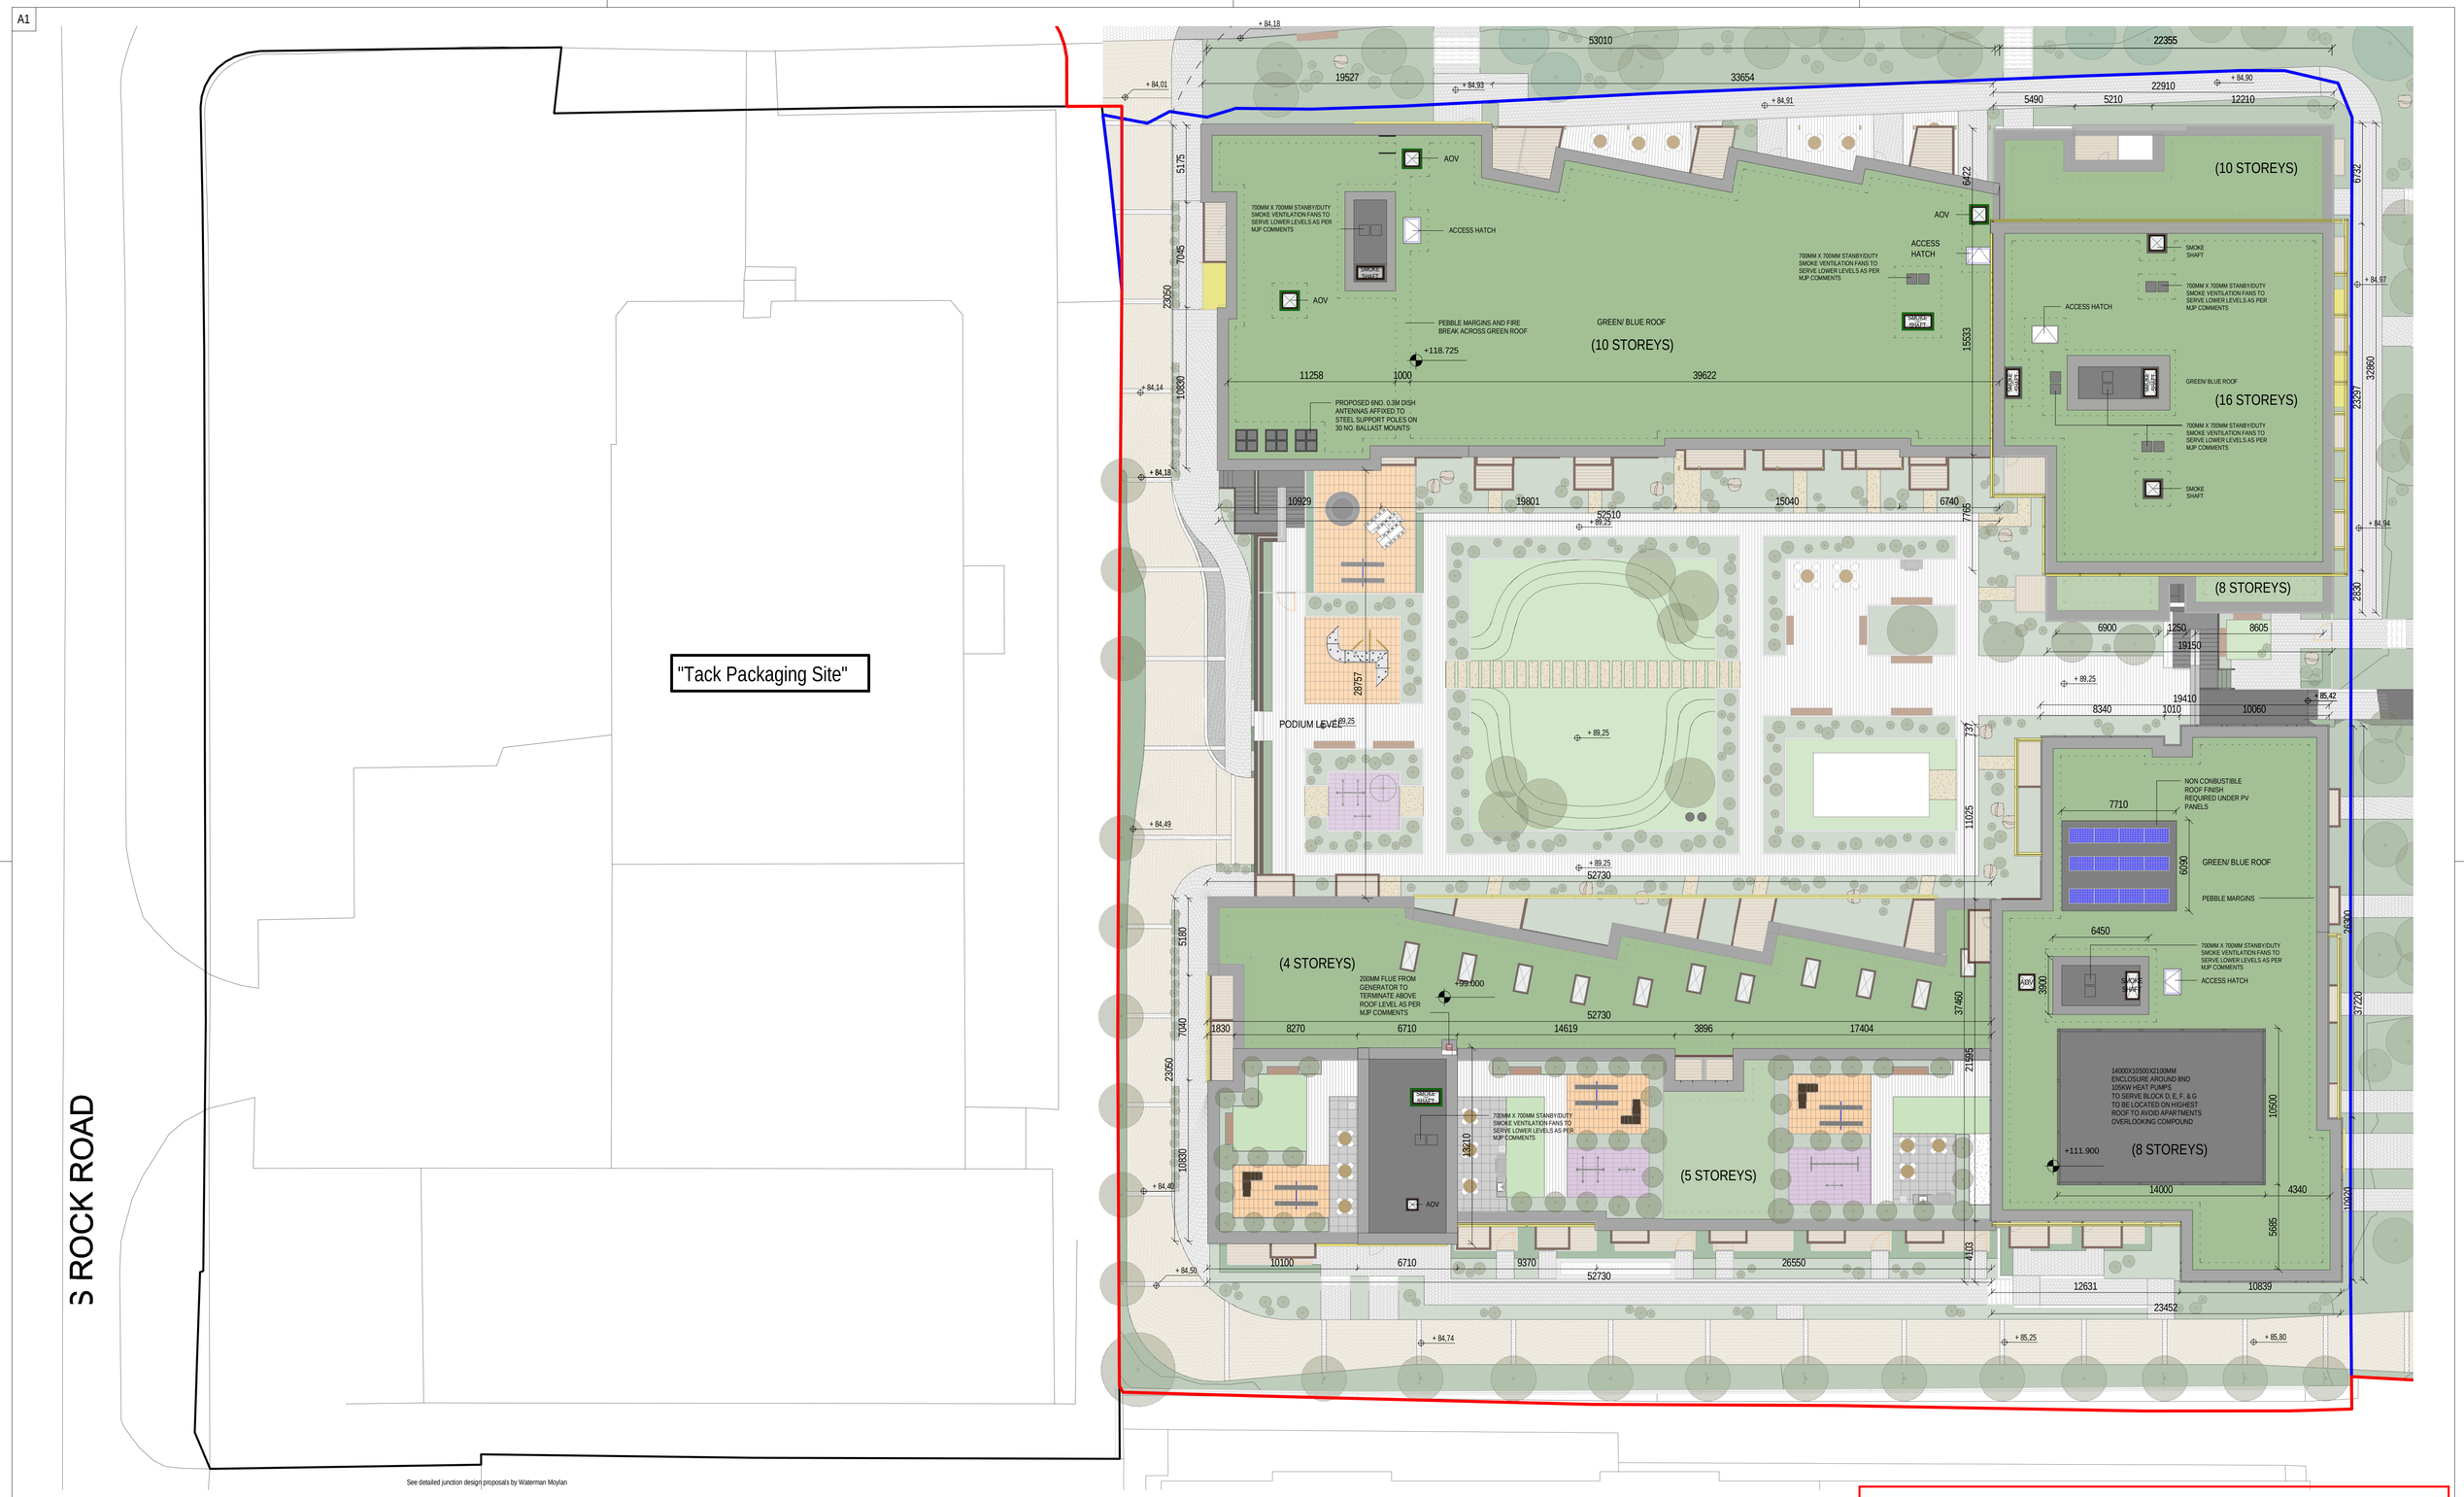

1 SITE PLAN - 1 200 - AVID SITE

Scale: 1 : 200

PLANNING

REV	DATE	DESCRIPTION	BY
1	22/08/2022	SHD3	RT

DO NOT SCALE | USE FIGURED DIMENSIONS ONLY | NOTIFY THE ARCHITECTS OF ANY DISCREPENCIES ON THE DRAWING PRIOR TO WORK PROCEEDING | THIS DRAWING IS COPYRIGHT OF MCCAULEY DAYE O'CONNELL ARCHITECTS

SITE LEGEND

SITE BOUNDARY = 0.9908 ha

LEGAL INTEREST BOUNDARY = 0.7310 ha

BLOCK D | BLOCK E | BLOCK G | BLOCK F

NORTH POINT

ONLY FOR REFERENCE WITH PLAN DRAWINGS

APPROVED BY

Client: ATLAS GP LIMITED

Project: CARMANHALL ROAD SHD 2022

Title: SITE PLAN - 1 200 - AVID SITE

Sheet No.: 1081-MDO-AS-XX-DR-A-05005A

Scale as: As indicated @ A1 Current Rev.: 1 Project No.: 1081

MC CAULEY DAYE O'CONNELL
ARCHITECTS
11 Merrion Square, Dublin 2, Ireland
Telephone: +353 (0)1 400 4171
info@mdo.ie | www.mdo.ie

18/08/2022 15:45:55

C:\Users\jmcgrath\Documents\1081-MDO-ZZ-XX-M3-A-70001-Central_jmcgrathJEJZD.rvt