A1

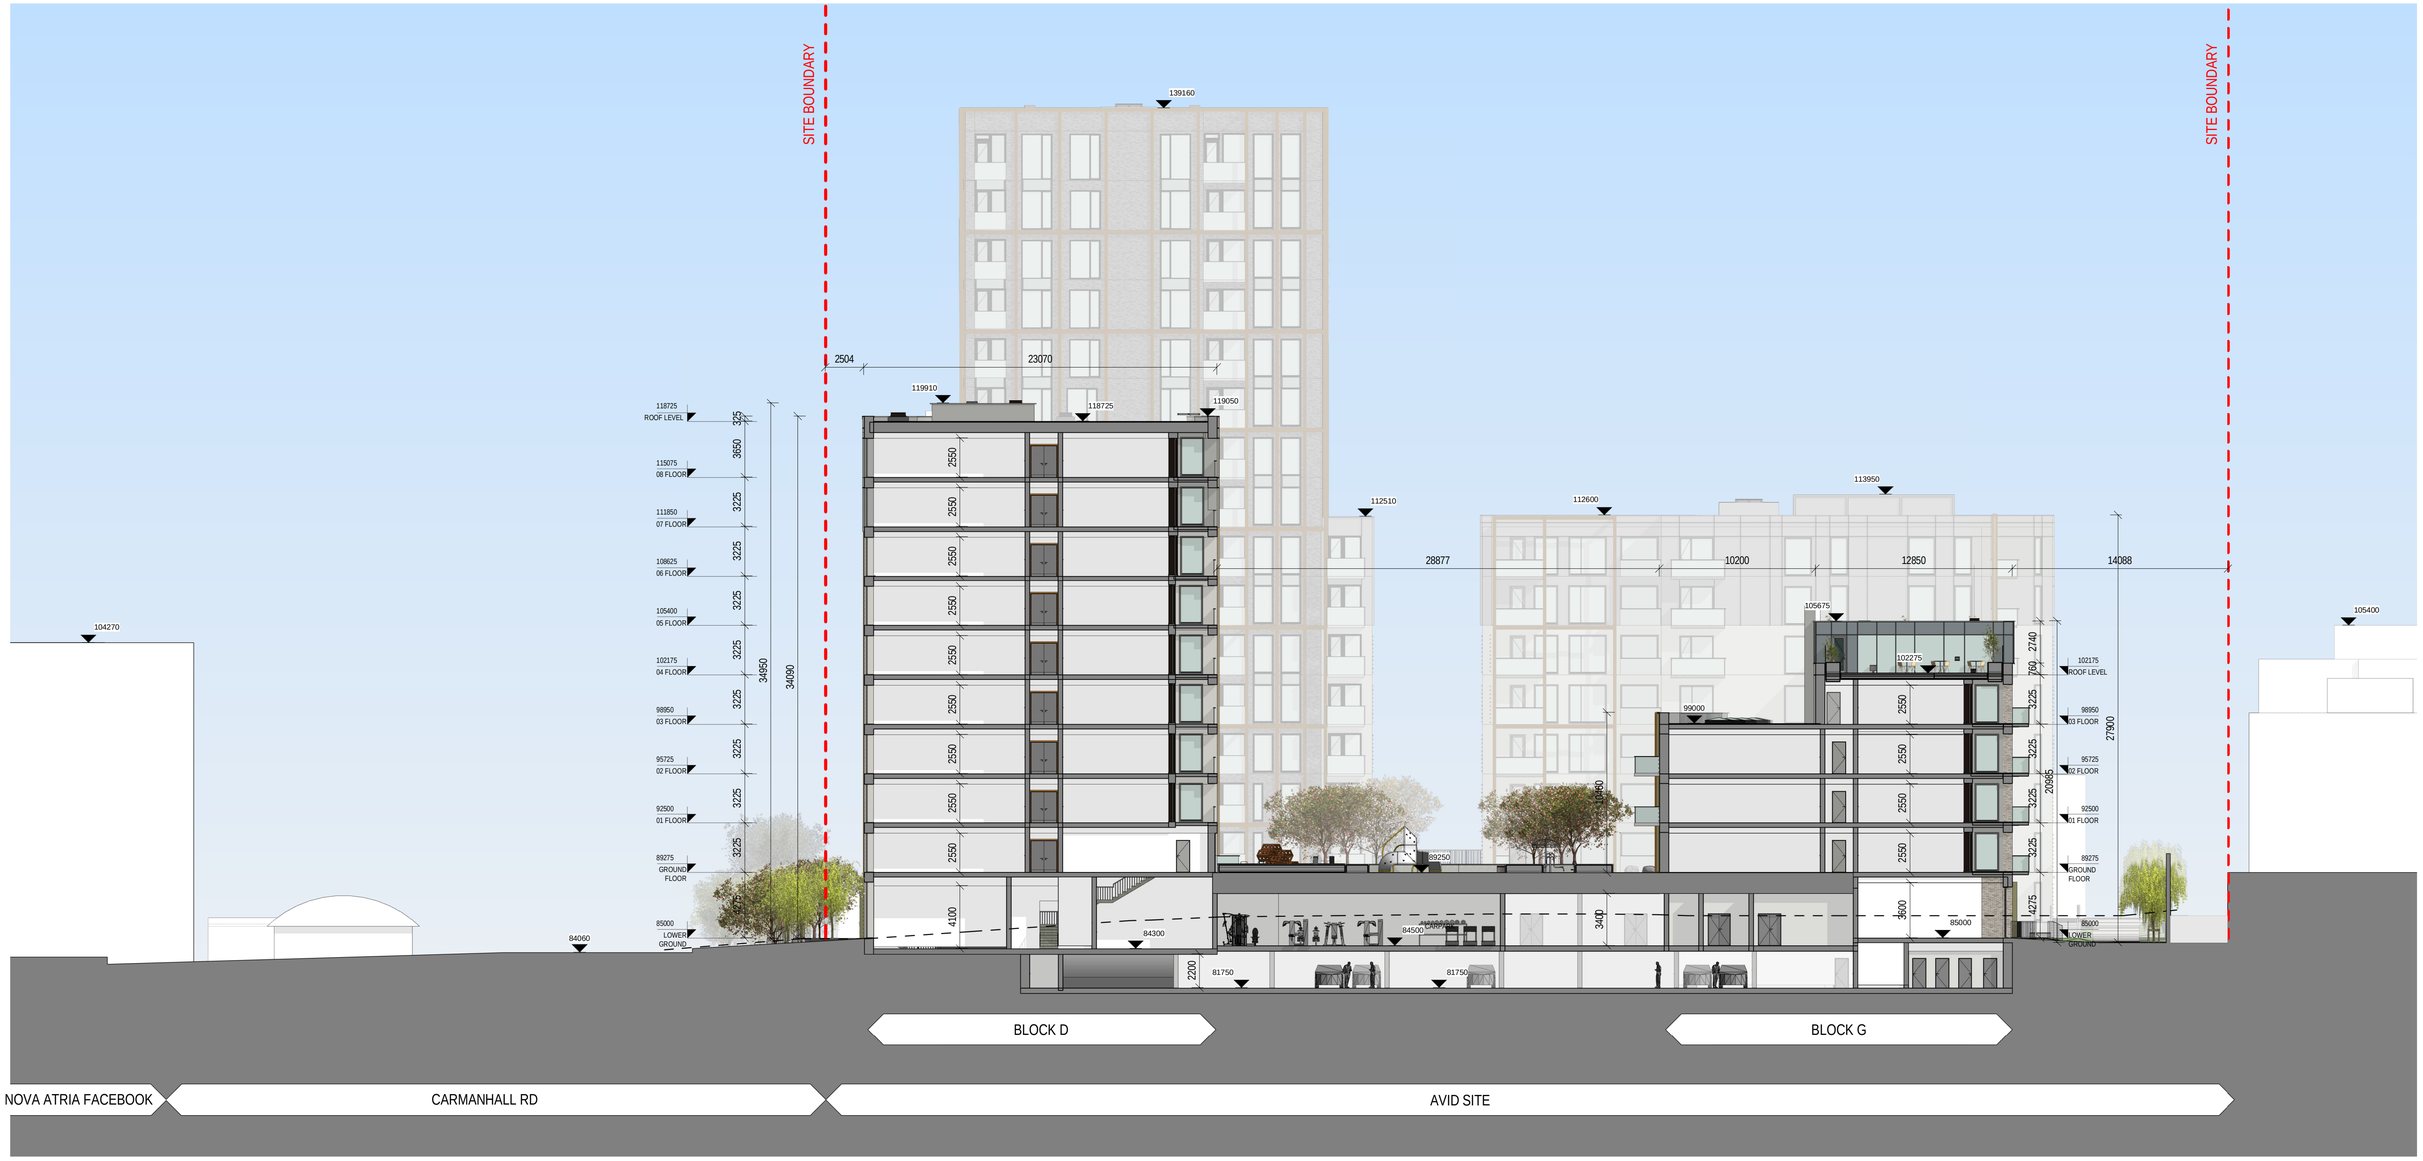

1 SECTION THROUGH PODIUM 02 - AVID SITE

1 : 200

PLANNING

REV	DATE	DESCRIPTION	BY
1	05/11/2021	S247	*AT*
2	15/12/2021	SHD1	*AT*
3	27/04/2021	SHD2	*AT*
4	22/08/2022	SHD3	*RT*

DO NOT SCALE | USE FIGURED DIMENSIONS ONLY | NOTIFY THE ARCHITECTS OF ANY DISCREPENCIES ON THE DRAWING PRIOR TO WORK PROCEEDING | THIS DRAWING IS COPYRIGHT OF MCCAULEY DAYE O'CONNELL ARCHITECTS

MATERIALS LEGEND

1. OFF WHITE BRICK
2. LIGHT GREY BRICK
3. MEDIUM / DARK GREY BRICK
4. LIGHT GREY METAL CLADDING PANEL
5. METAL FRAME
6. GLASS SPANDREL CLADDING PANEL

APPROVED BY

18/08/2022 18:00:10

Client: ATLAS GP LIMITED

Project: CARMANHALL ROAD SHD 2022

Title: SECTION THROUH PODIUM 02 - AVID SITE

Sheet No.: 1081-MDO-AS-ZZ-DR-A-06005A

Scale as: 1 : 200 @ A1 Current Rev.: 4 Project No.: 1081

MC CAULEY DAYE O'CONNELL
A R C H I T E C T S
11 Merrion Square, Dublin 2, Ireland
Telephone: +353 (0)1 400 4171
info@mdo.ie | www.mdo.ie

C:\Users\ritong\Documents\1081-MDO-ZZ-XX-M3-A-70001-Central_rtlong.rvt