A1

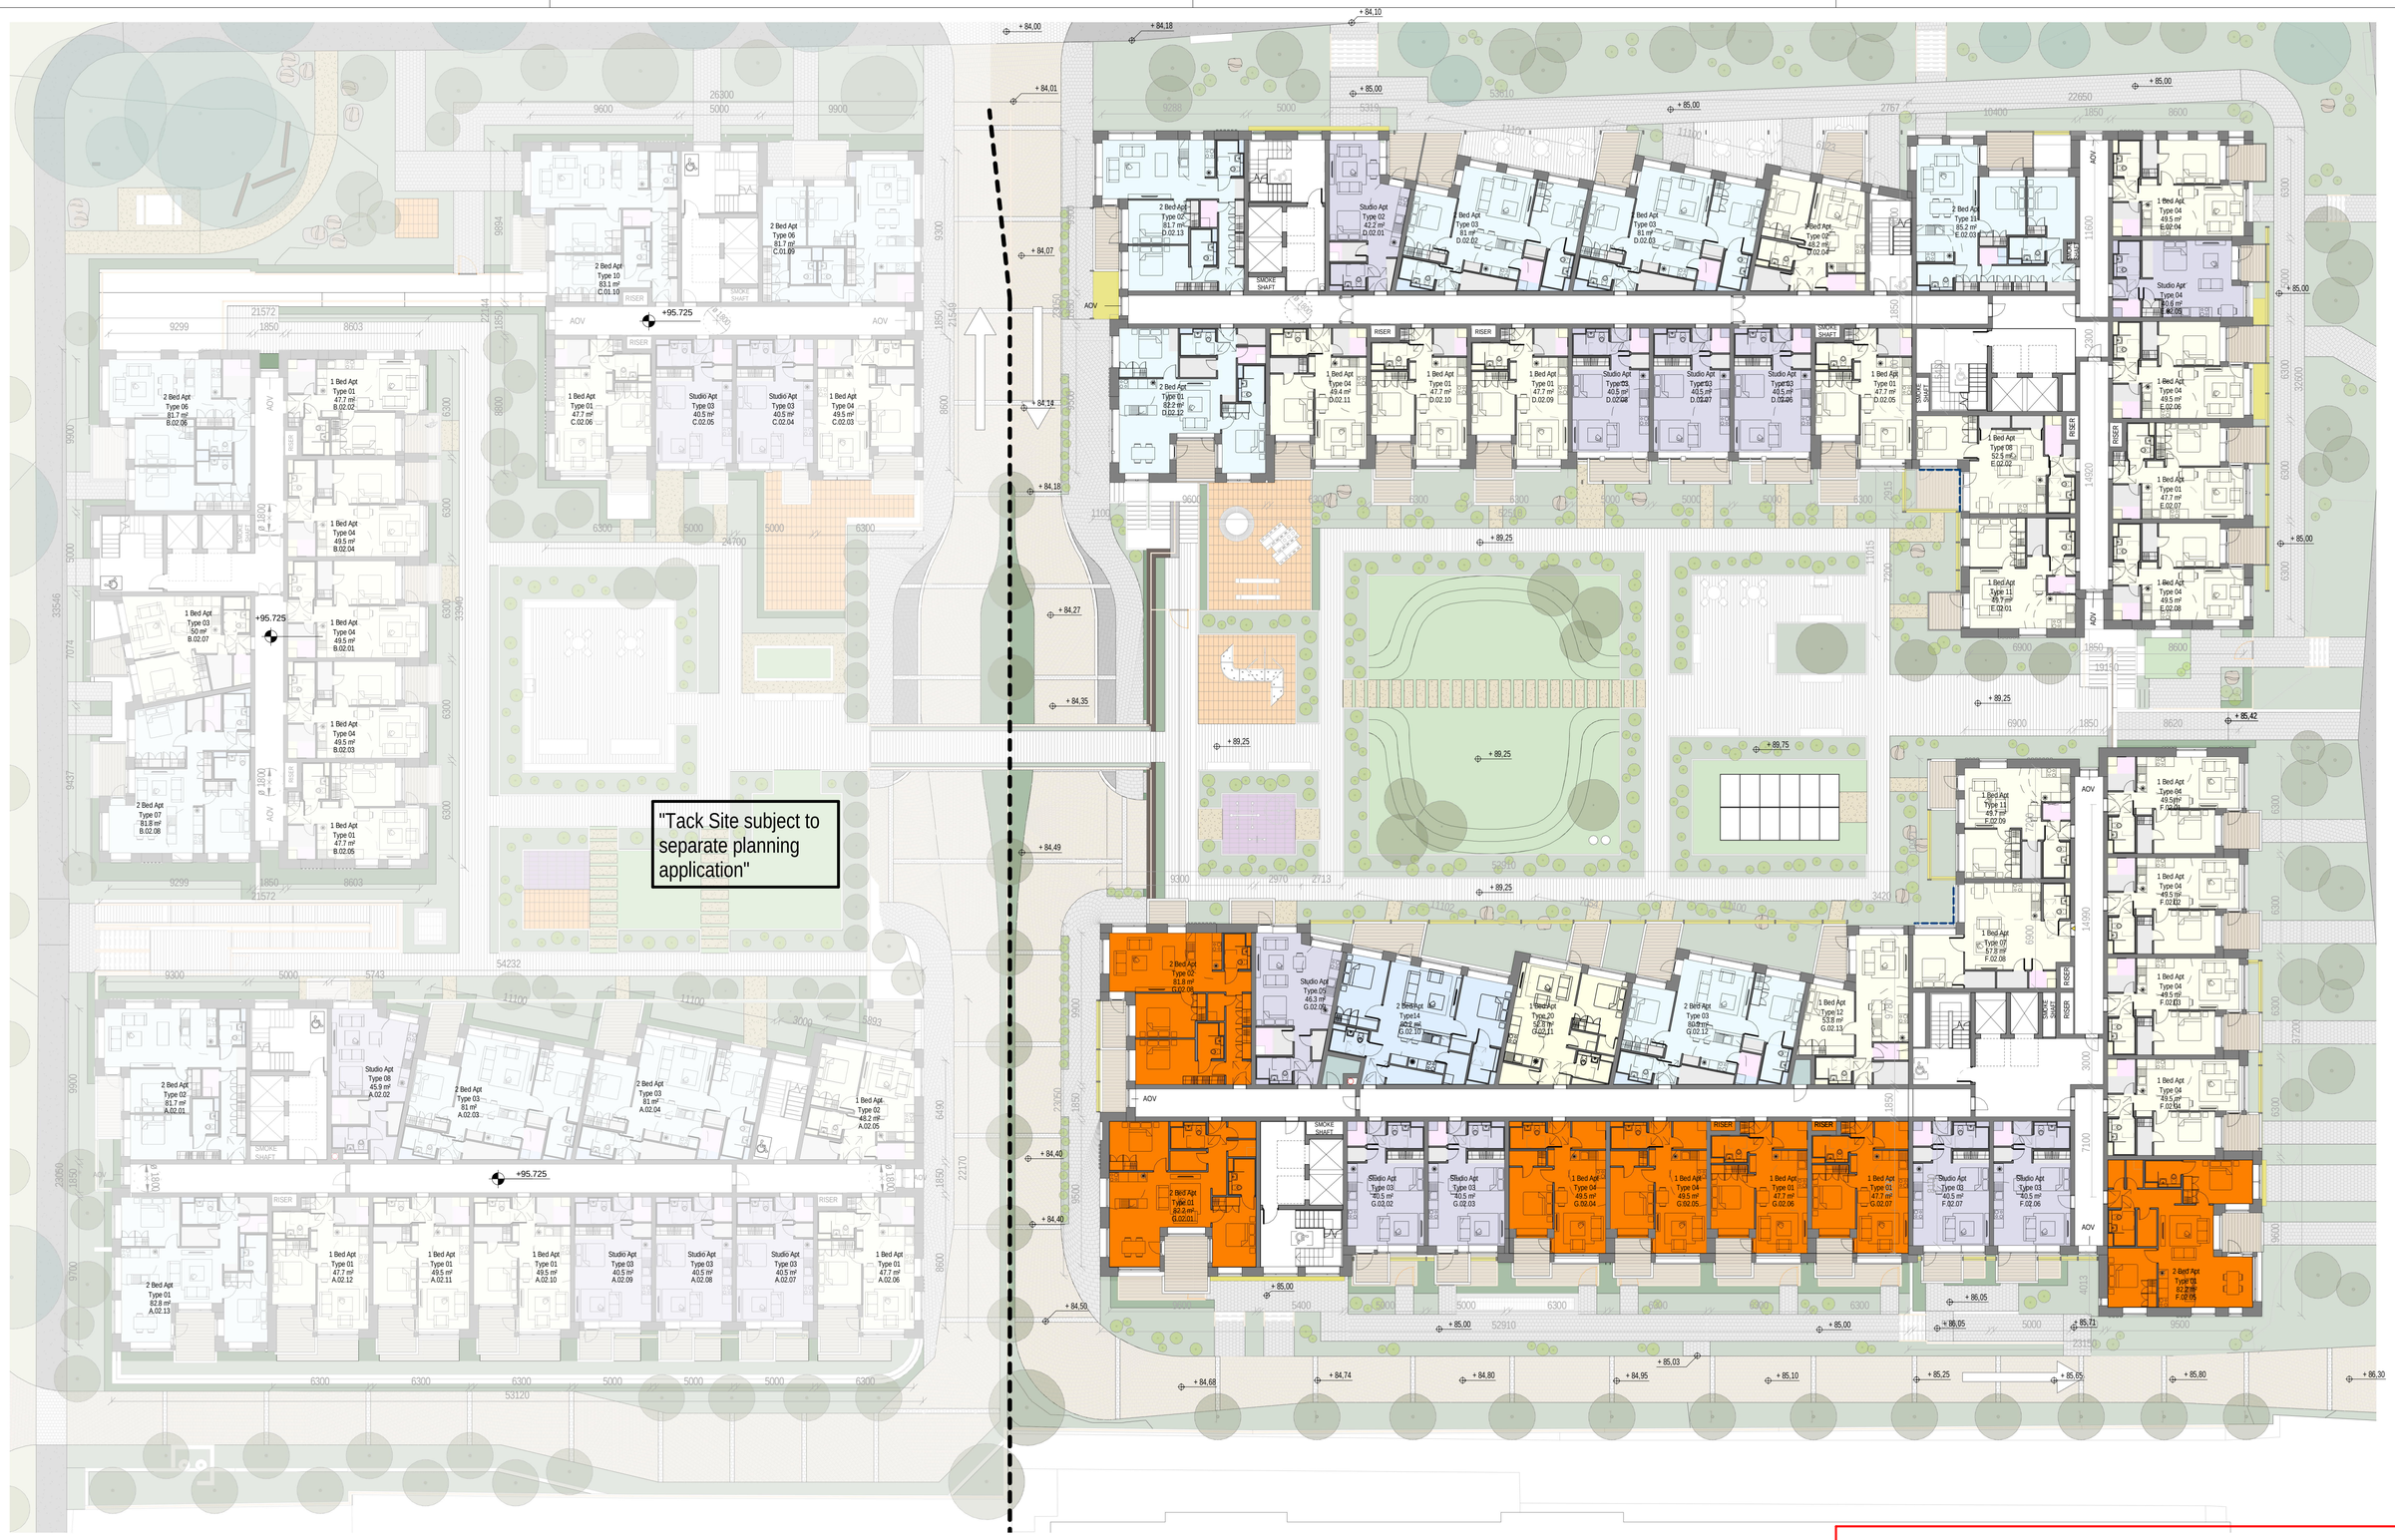

1 02 FLOOR - AVID SITE - PART V
Scale: 1 : 200

PLANNING

REV	DATE	DESCRIPTION	BY
1	22/08/2022	SHD3	RT

DO NOT SCALE | USE FIGURED DIMENSIONS ONLY | NOTIFY THE ARCHITECTS OF ANY DISCREPENCIES ON THE DRAWING PRIOR TO WORK PROCEEDING | THIS DRAWING IS COPYRIGHT OF MCCAULEY DAYE O'CONNELL ARCHITECTS

EXTENT OF PART V APARTMENTS ON PLAN

EXTENT OF PART V APARTMENTS ON ELEVATION

NORTH POINT

ONLY FOR REFERENCE WITH PLAN DRAWINGS

APPROVED BY

Client: ATLAS GP LIMITED

Project: CARMANHALL ROAD SHD 2022

Title: 02 SECOND FLOOR - AVID SITE - PART V

Sheet No.: 1081-MDO-AS-02-DR-A-20012A

Scale as: 1 : 200 @ A1 Current Rev.: 1 Project No.: 1081

MC CAULEY DAYE O'CONNELL
A R C H I T E C T S
11 Merrion Square, Dublin 2, Ireland
Telephone: +353 (0)1 400 4171
info@mdo.ie | www.mdo.ie

18/08/2022 15:35:15

C:\Users\jmcgrath\Documents\1081-MDO-Z2-XX-M3-A-70001-Central_jmcgrathJEJZD.rvt