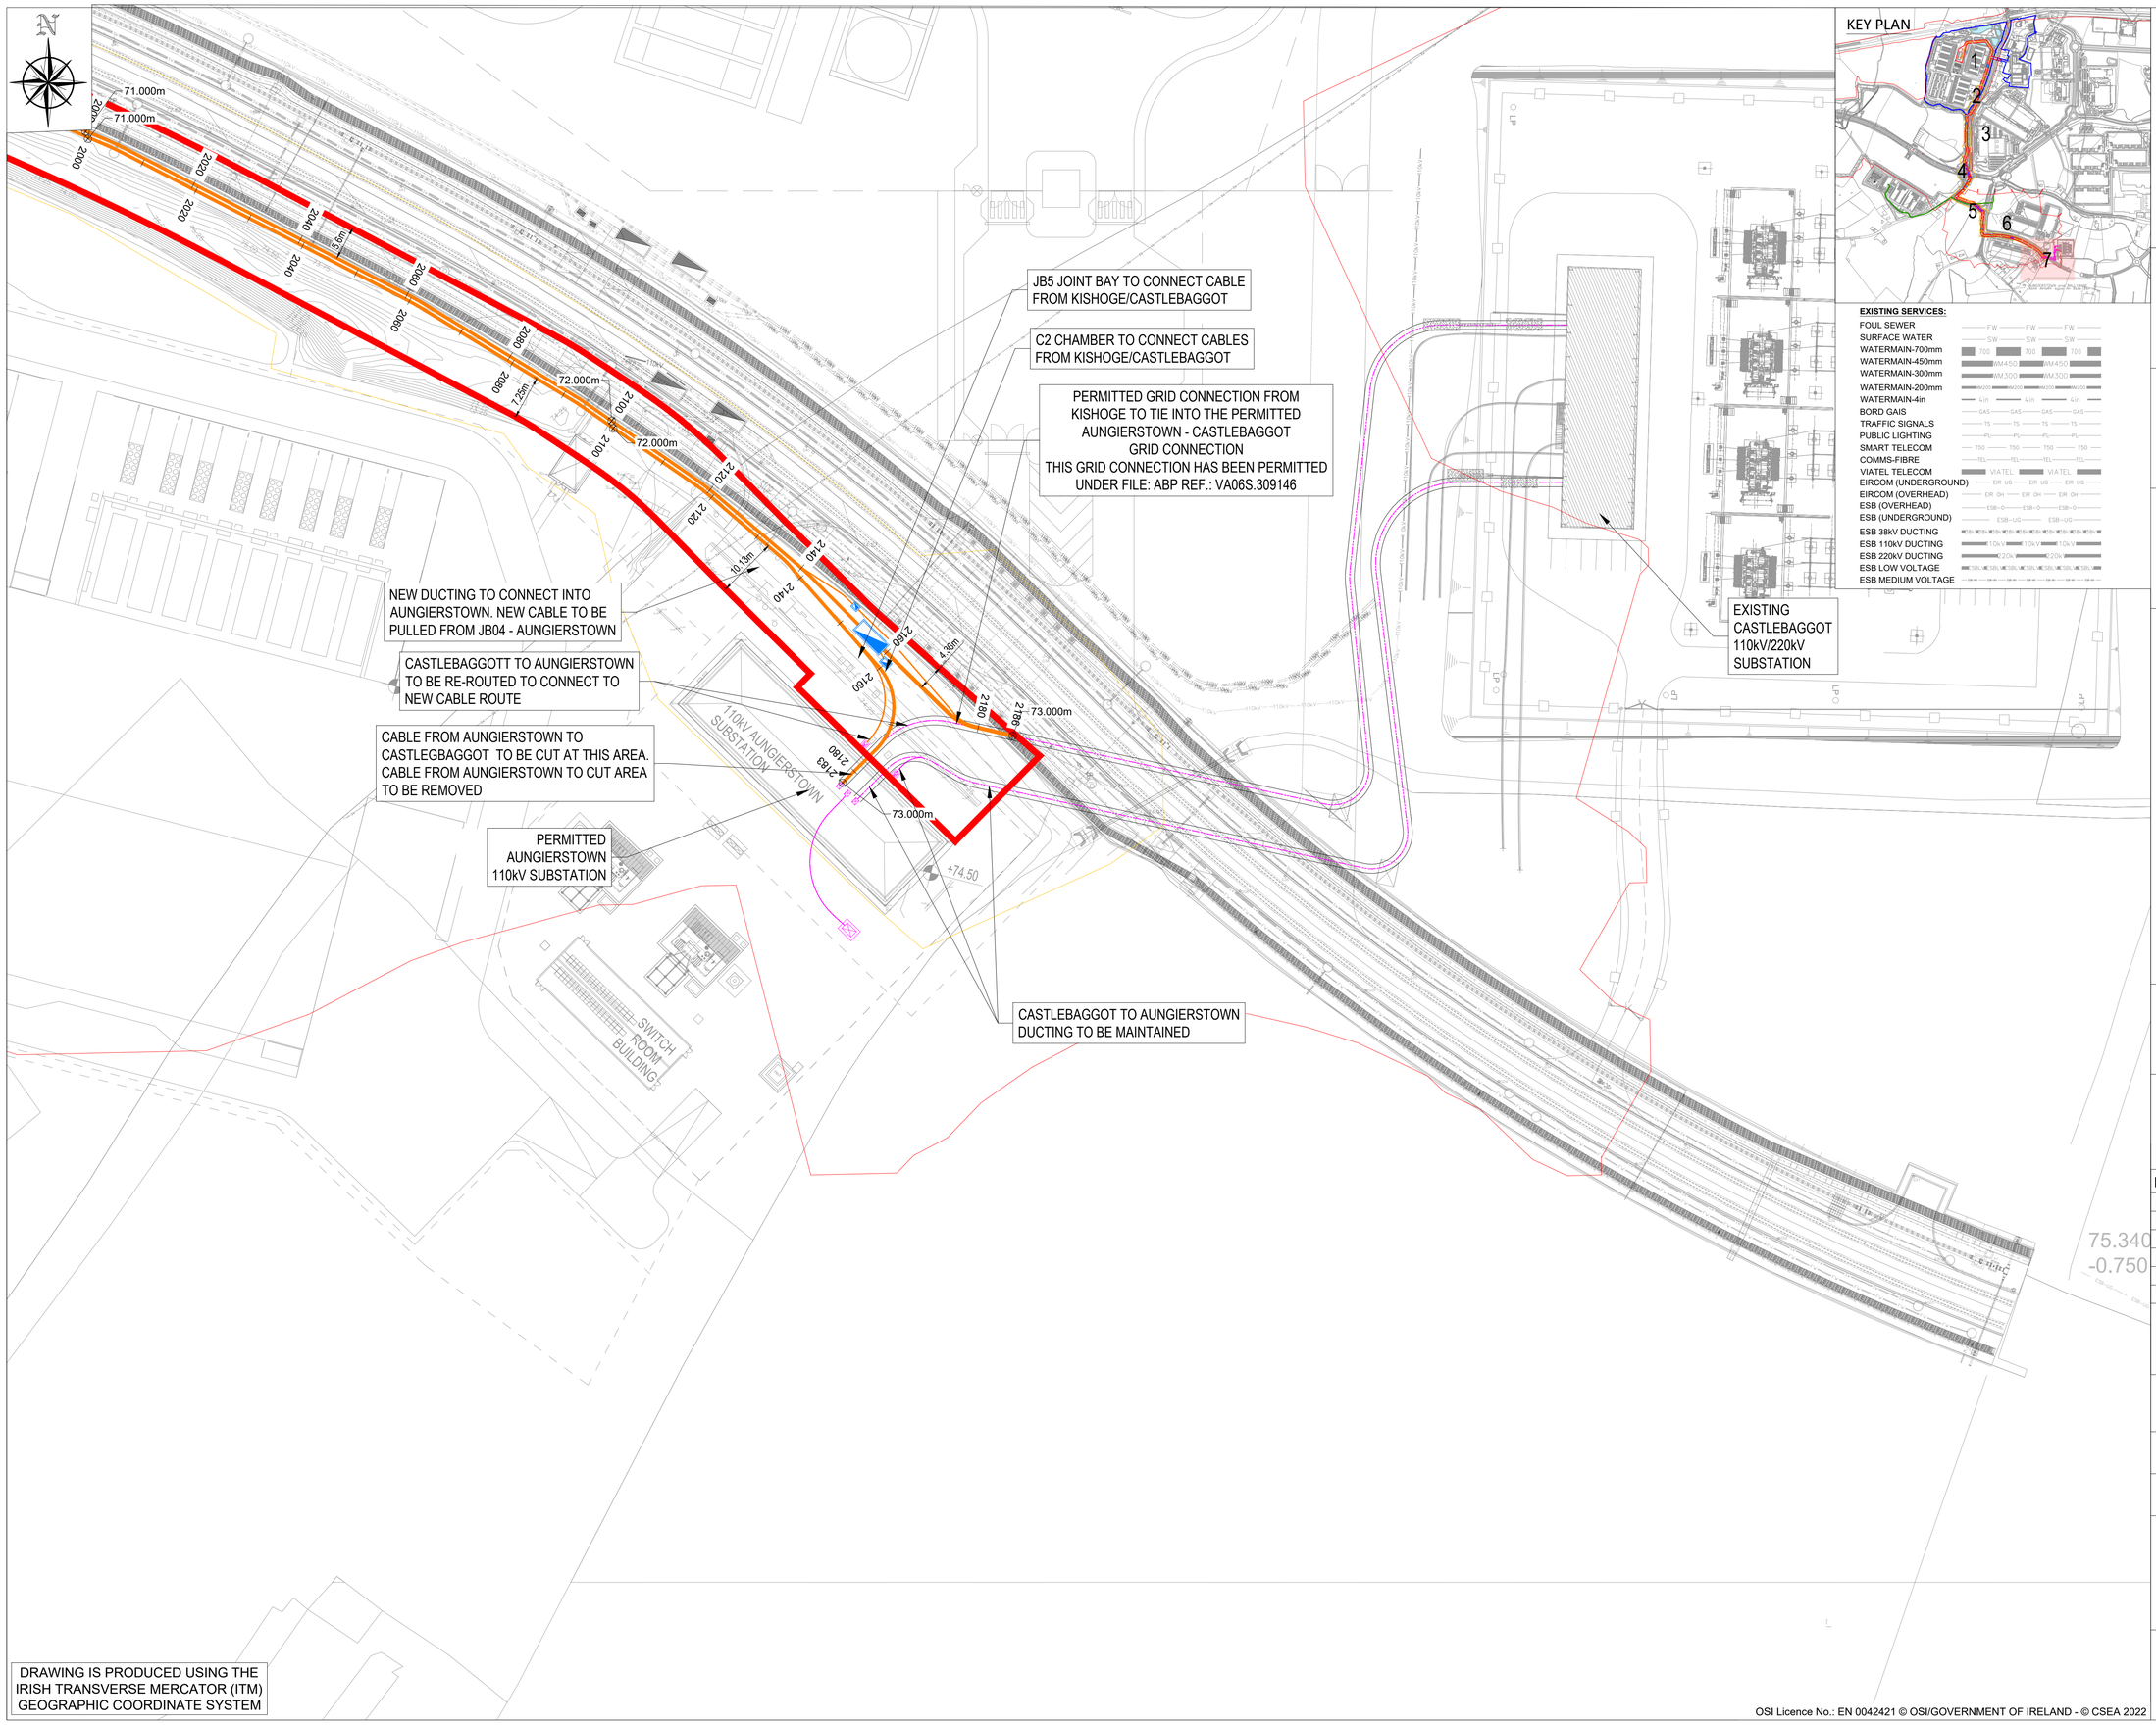

DRAWING IS PRODUCED USING THE IRISH TRANSVERSE MERCATOR (ITM) GEOGRAPHIC COORDINATE SYSTEM

OSI Licence No.: EN 0042421 © OSI/GOVERNMENT OF IRELAND - © CSEA 2022

KEY PLAN

EXISTING SERVICES:

- FOUL SEWER
- SURFACE WATER
- WATERMAIN-700mm
- WATERMAIN-450mm
- WATERMAIN-300mm
- WATERMAIN-200mm
- WATERMAIN-4in
- BORD GAIS
- TRAFFIC SIGNALS
- PUBLIC LIGHTING
- SMART TELECOM
- COMMS-FIBRE
- VIATEL TELECOM
- EIRCOM (UNDERGROUND)
- EIRCOM (OVERHEAD)
- ESB (OVERHEAD)
- ESB (UNDERGROUND)
- ESB 38kV DUCTING
- ESB 110kV DUCTING
- ESB 220kV DUCTING
- ESB LOW VOLTAGE
- ESB MEDIUM VOLTAGE

CLIENT

edgeconnex®

BCEI
BURR COMPUTER ENVIRONMENTS, INC.

10400 Rodgers Road
Houston, Texas 77070
Phone: 281-374-8644
Fax: 281-374-8992

HV Main Contractor

H&MV ENGINEERING
High Voltage Specialists

STRUCTURAL ENGINEER

Clifton Scannell Emerson Associates

ARCHITECT

Henry J Lyons

LEGEND

- LANDS IN THE APPLICANT'S CONTROL
- SITE BOUNDARY
- PROPOSED HV ROUTE
- PROPOSED HV ROUTE - Horizontal Directional drill
- FUTURE CONNECTIONS
- RURAL SUPPLY ROUTE
- PERMITTED AUNGIERSTOWN - CASTLEBAGGOT GRID CONNECTION
- PEAMOUNT SID APPLICATION, ABP REFERENCE VC06S.309439
- JOINT BAY LOCATIONS
- LINK BOX / COMMS CHAMBERS
- EXISTING GROUND LEVELS ALONG PROPOSED ROUTE — XX.XXXm

DISCIPLINE

Clifton Scannell Emerson Associates

PROJECT

ESSDUB98 KISHOGE SUBSTATION GRID CONNECTION

Rev	Date	Description	By	Ckd
P03	31/08/2022	FOR PLANNING	ZS	HF
P02	10/06/2022	FOR INFORMATION	ZS	HF
P01	11/02/2022	FOR INFORMATION	IC	HF

CONFIDENTIAL INFORMATION: This drawing/document and all design, details, inventions or developments covered or derived thereby are confidential and the exclusive property of the owner (or its affiliates), which reserve all rights in the is drawing/document. Copying, reproduction, duplication, or distribution to a third party, in whole or in part, is forbidden unless expressly authorised in writing

Drawn by	Checked by	Date
IC	HF	01-12-2021
Scale (@ A1)	Status code	Project number
1:500	S1	21_100

Drawing Title

HV ROUTE
SHEET 7 OF 7

Drawing Number

(Project Code-Originator-Volume-Level-Type-Role-Sheet no.) Revision

ESSDUB98-CSE-01-XX-DR-C-2127 P03