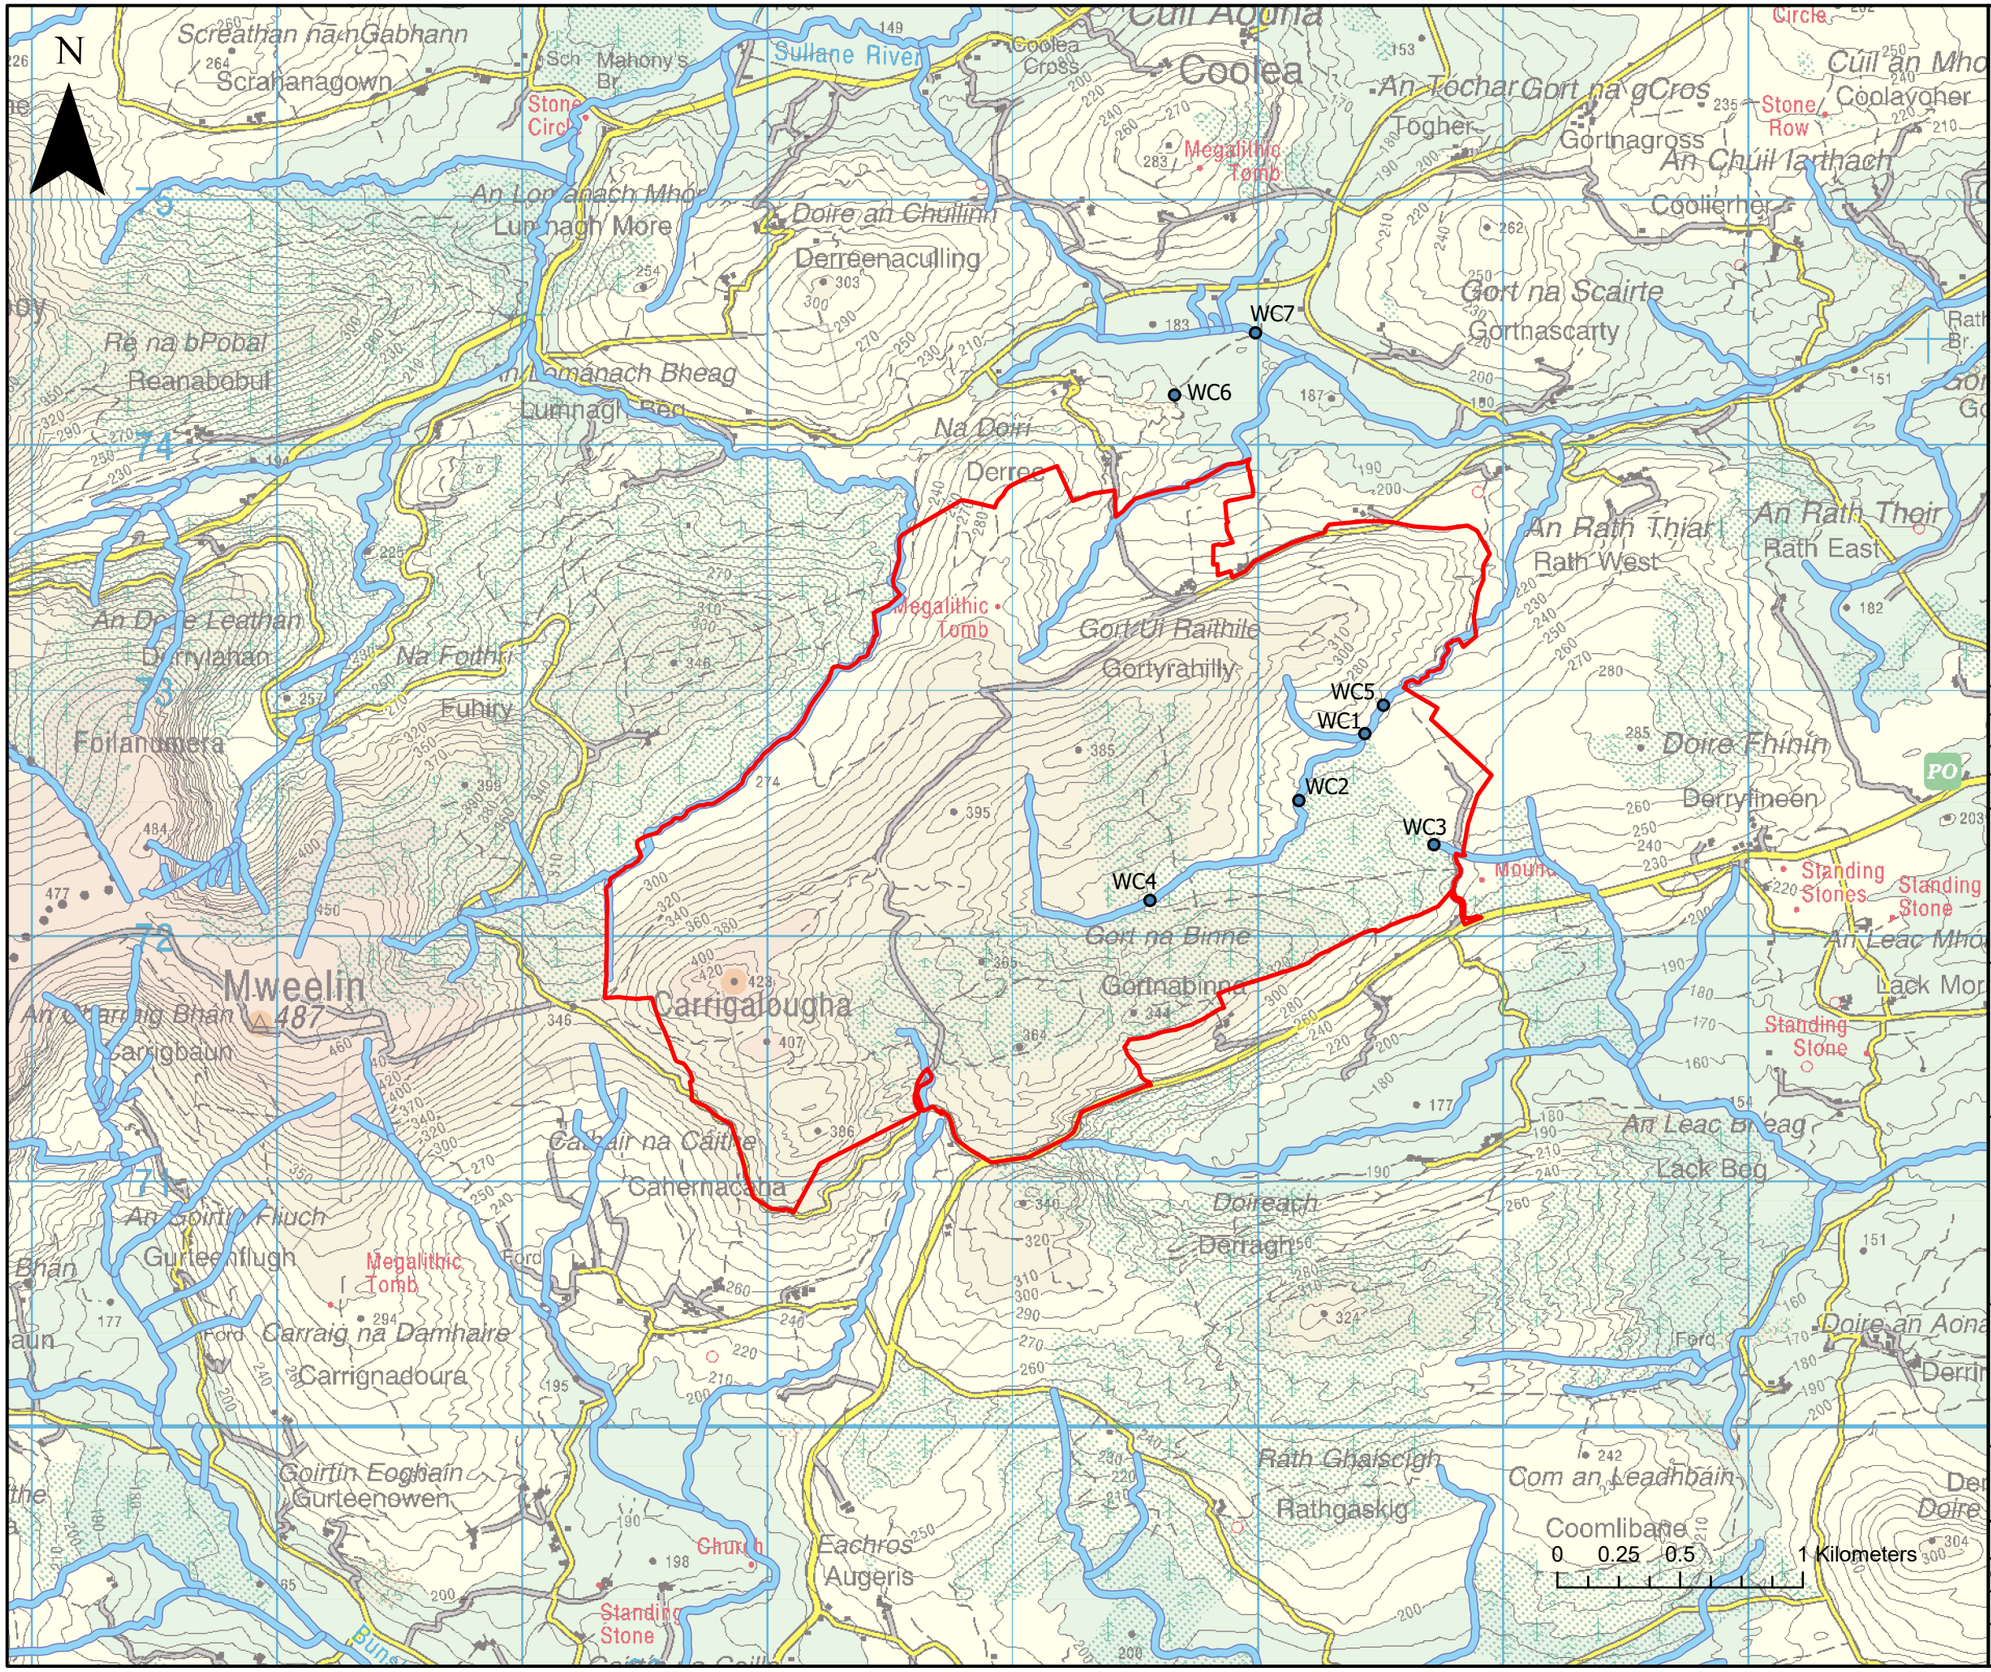

Legend

- Site Boundary
- River Network
- Water Crossings

Rev	Date	By	Comment

Client

Gortyrahilly Wind DAC

Client Representative

JENNINGS O'DONOVAN & PARTNERS LIMITED
CONSULTING ENGINEERS

Project

Proposed Wind Farm
at Gortyrahilly, Ballyvourney
Co. Cork.

Title

Watercourse Crossing Locations

CYAL50165696
COPYRIGHT ORDANCE SURVEY IRELAND / GOVERNMENT OF IRELAND

Drg. By	HR	**Drg No**	-
Checked By	SM	**Rev**	2
Stage	EIAR	**Date**	10/08/'22
Scale	1:25,000 (A3)	**Figure**	6.6