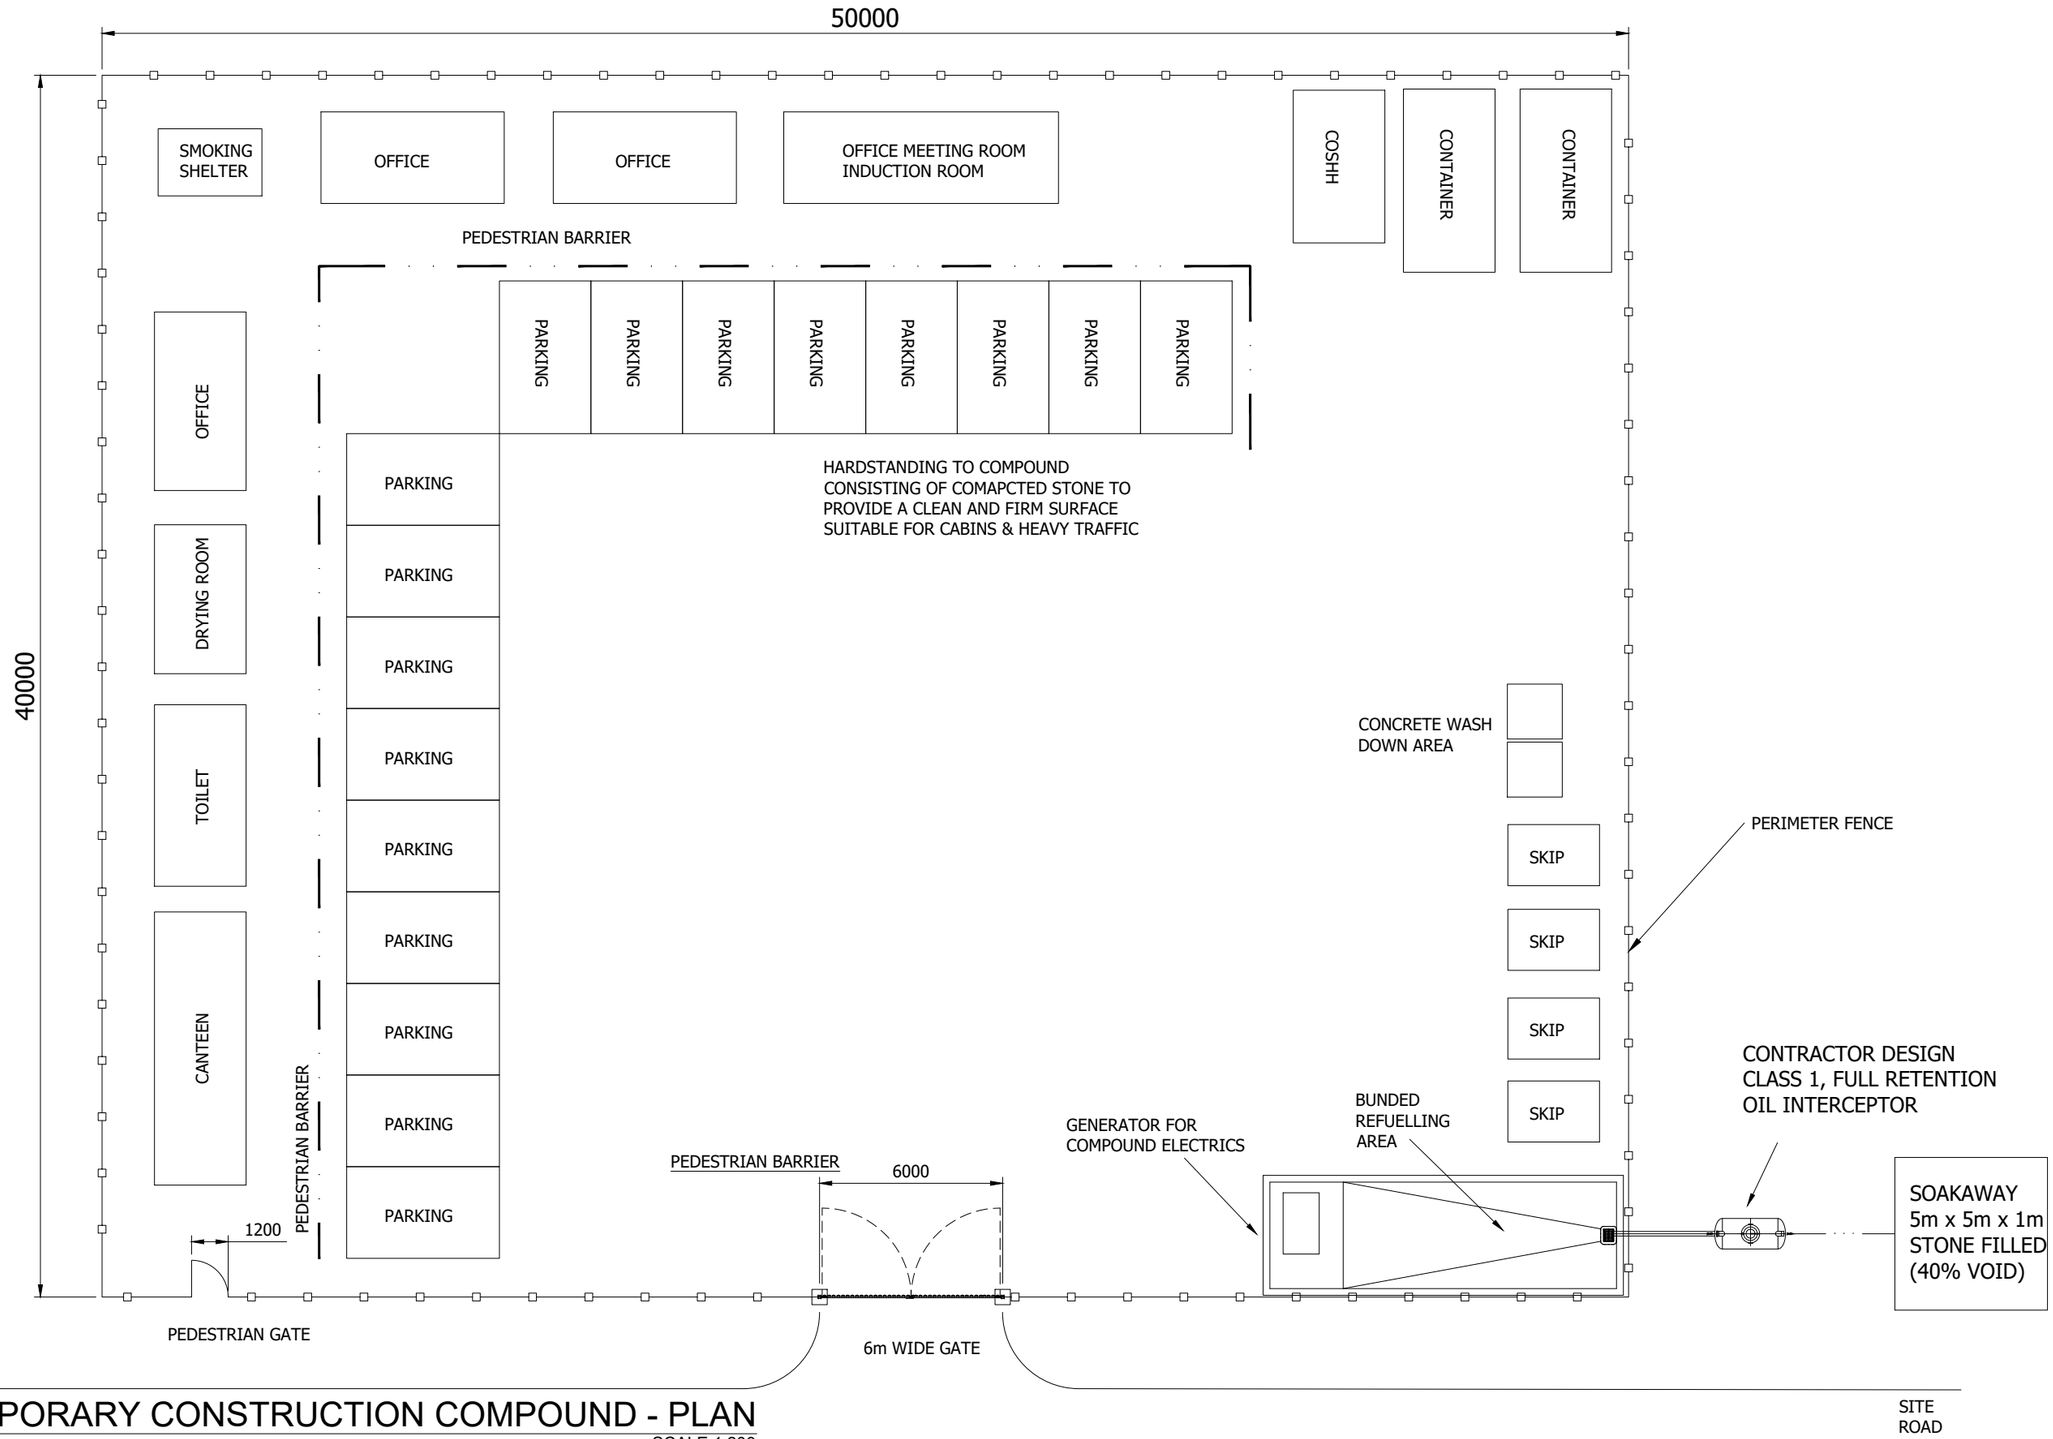

TEMPORARY CONSTRUCTION COMPOUND - PLAN

SCALE 1:200

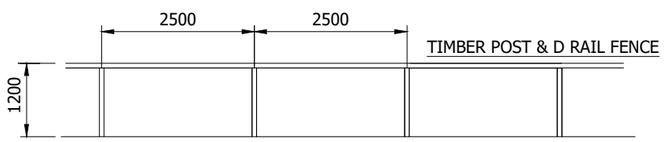

PEDESTRIAN BARRIER
SCALE 1:100

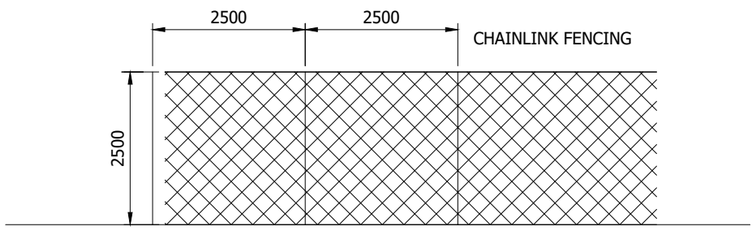

PERIMETER FENCING
SCALE 1:100

rev.	modifications	by	date

Client: Gortyrahilly Wind DAC

Project: Proposed Wind Farm at Gortyrahilly, Ballyvourney, Co. Cork

Stage: Planning

Title: Temporary Contractors Compound

Scales: 1:200 & 1:100 @ A3

Surveyed	Prepared By	Checked	Date
	A.McC.	S.M.	01-11-2021

© COPYRIGHT OF
JENNINGS O'DONOVAN & PARTNERS LIMITED,
CONSULTING ENGINEERS,
FINISKLIN,
SLIGO,
IRELAND.
TEL. (0035371) 9161416.
FAX. (0035371) 9161080.
Email. info@jodireland.com
Web. www.jodireland.com

Job No.	Drawing no.	Revision
6225	6225-PL-803	