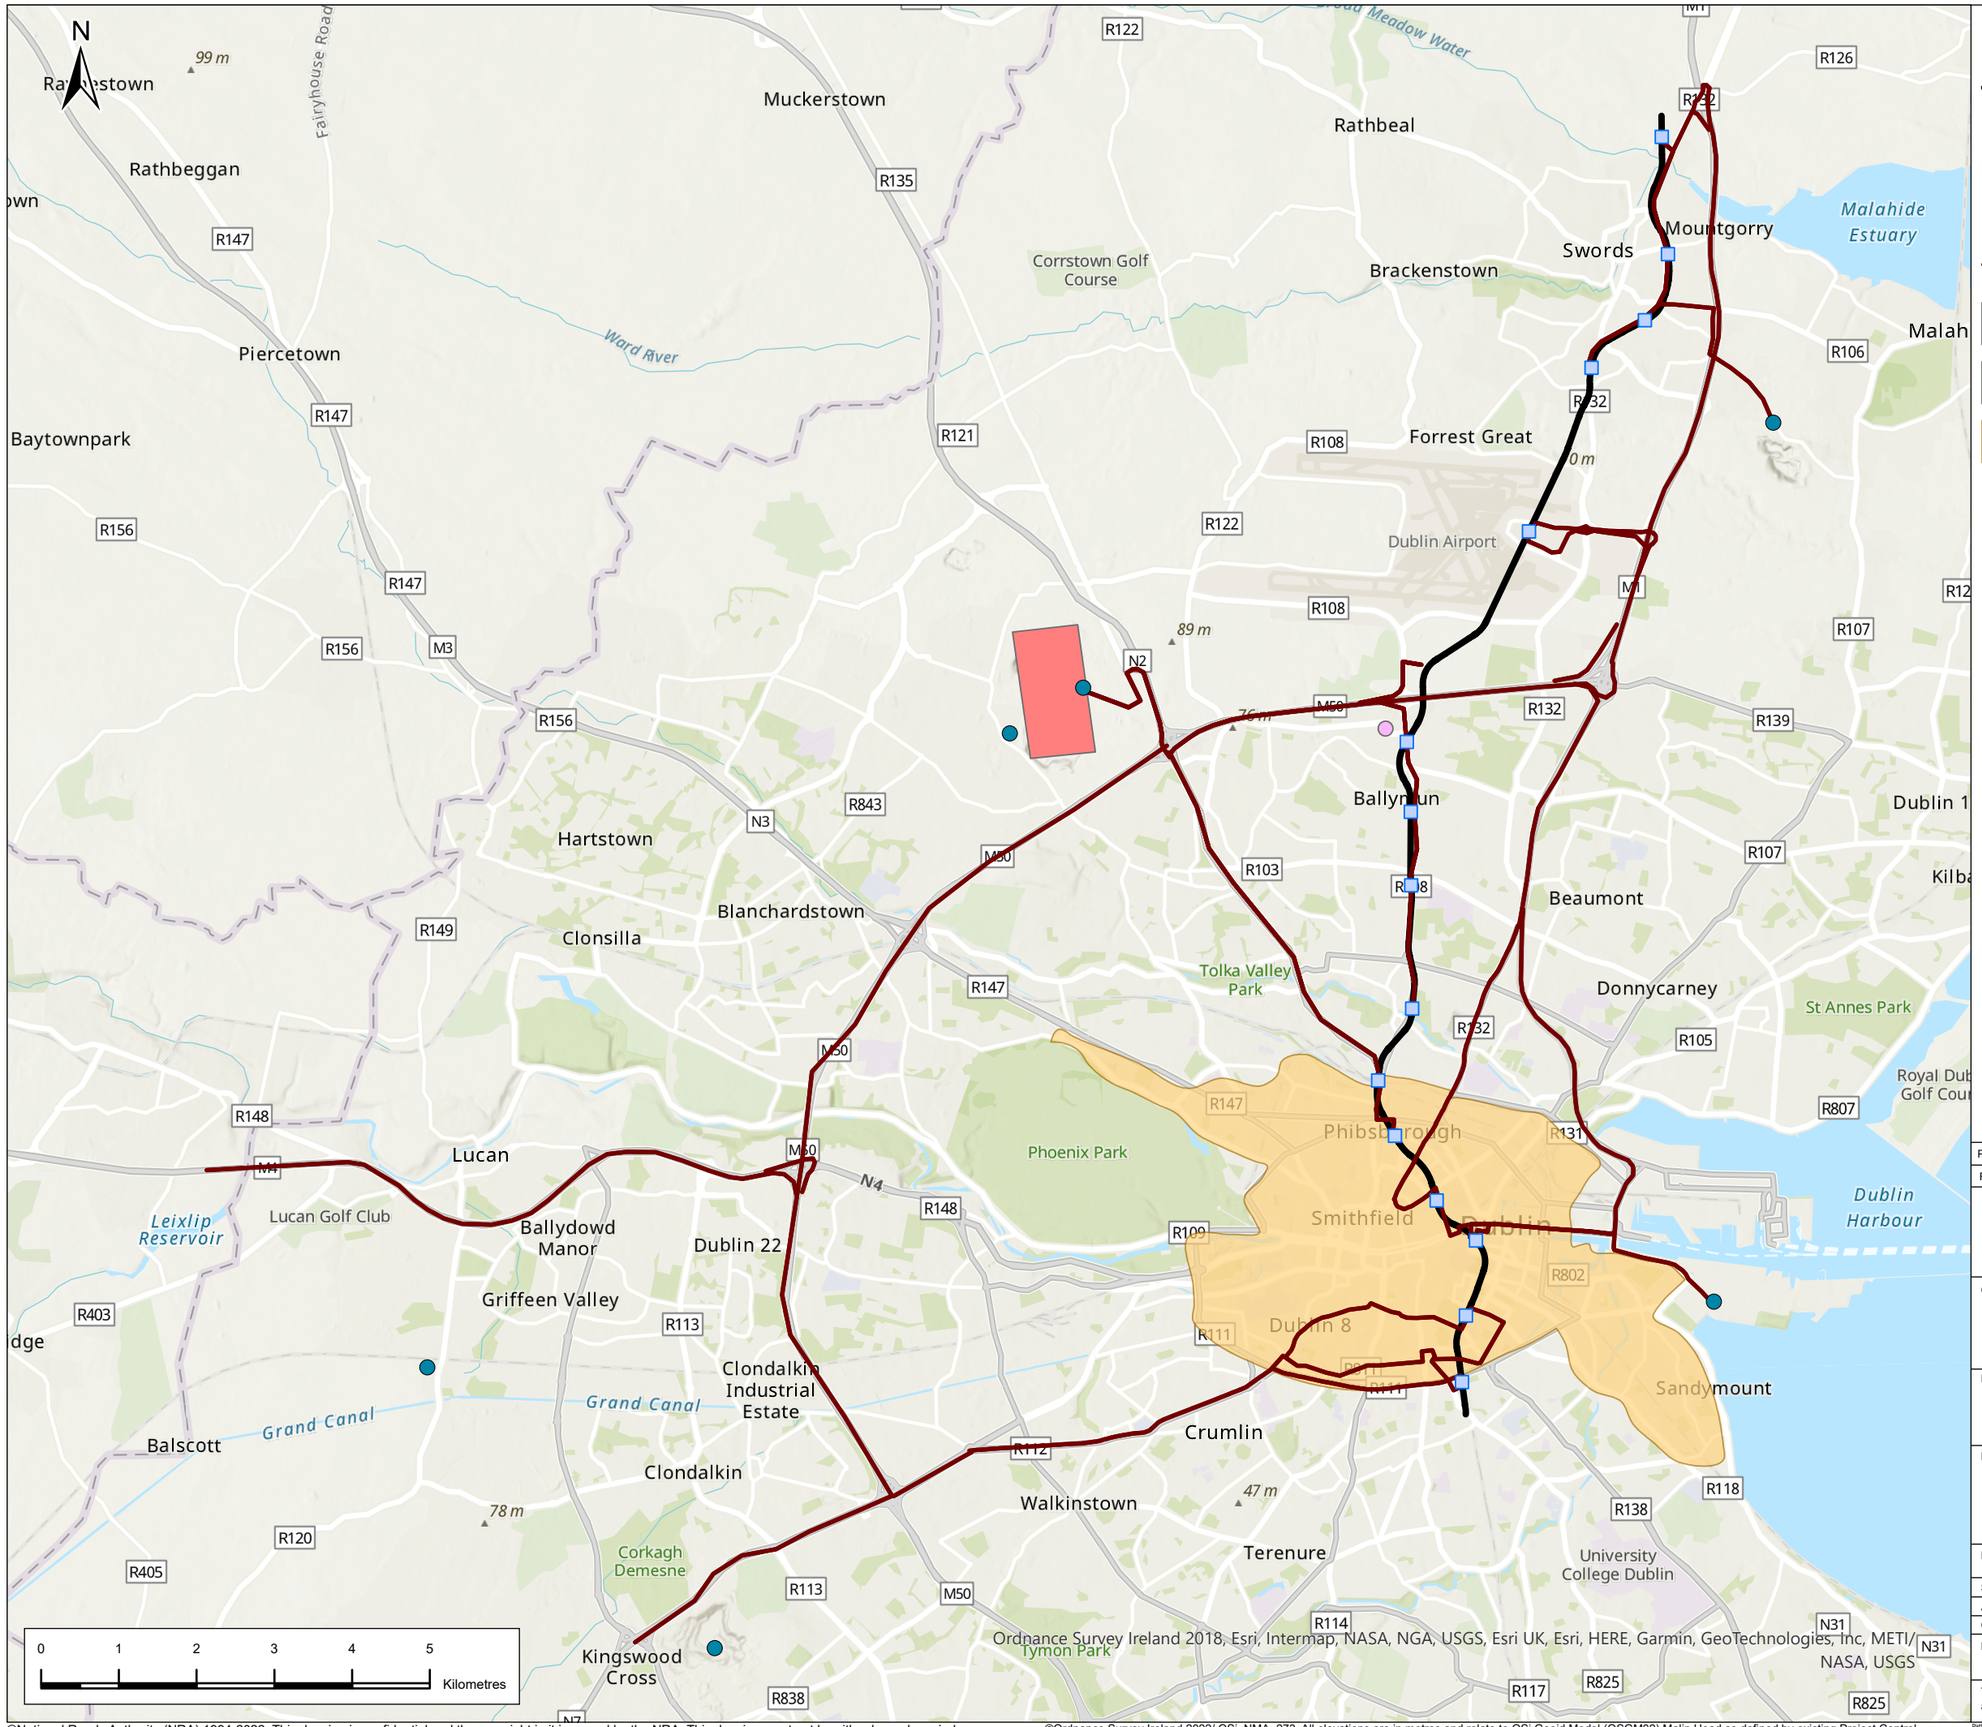


## Legend

- Alignment
- Station Locations
- Concrete Batching Plant
- HGV Haul Routes
- Spoil Site
- Sorting Site
- HGV Restricted Zone

| Rev. | Date | Purpose of revision | Drawn | Check'd | Rev'd | Appr'd |
|---|---|---|---|---|---|---|
| P02 | 2/6/22 | Final Issue | JL | RH | RH | NC |

JACOBS IDOM

Client: TII Bonneagar Iompair Eireann Transport Infrastructure Ireland

Project: METROLINK

Drawing Title: Figure 9.9 HGV Routing Options

Drawing Status: Final

| | | |
|---|---|---|
| Scale @ A3 | 1:78,910 | DO NOT SCALE |
| Jacobs No. | 32108600 | |
| Client No. | | |
| Drawing No. | ML1-JAI-EIA-ROUT_XX-DR-Y-09087 | Rev P02 |

This drawing is not to be used in whole in or part other than for the intended purpose and project as defined on this drawing. Refer to the contract for full terms and conditions.

Path: \\europe.jacobs.com\Dublin\Data\JI\Sustainable Solutions\Metro North\11 - Mapping\Working\EIAR_Drawings\CH 9-Fig 9.9 - Traffic and Transport Figures - HGV Construction Routes - Option 1-3.aprx

©National Roads Authority (NRA) 1994-2022. This drawing is confidential and the copyright in it is owned by the NRA. This drawing must not be either loaned, copied or otherwise reproduced in whole or part or used for any purpose without the prior permission of NRA. Transport Infrastructure Ireland (TII) is an operational name of the National Roads Authority.

©Ordnance Survey Ireland 2022/ OSi_NMA_273. All elevations are in metres and relate to OSi Geoid Model (OSGM02) Malin Head as defined by existing Project Control. All Co-ordinates are in Irish Transverse Mercator Grid (ITM) as defined by OSi active GPS station Tallaght College (TLLG).