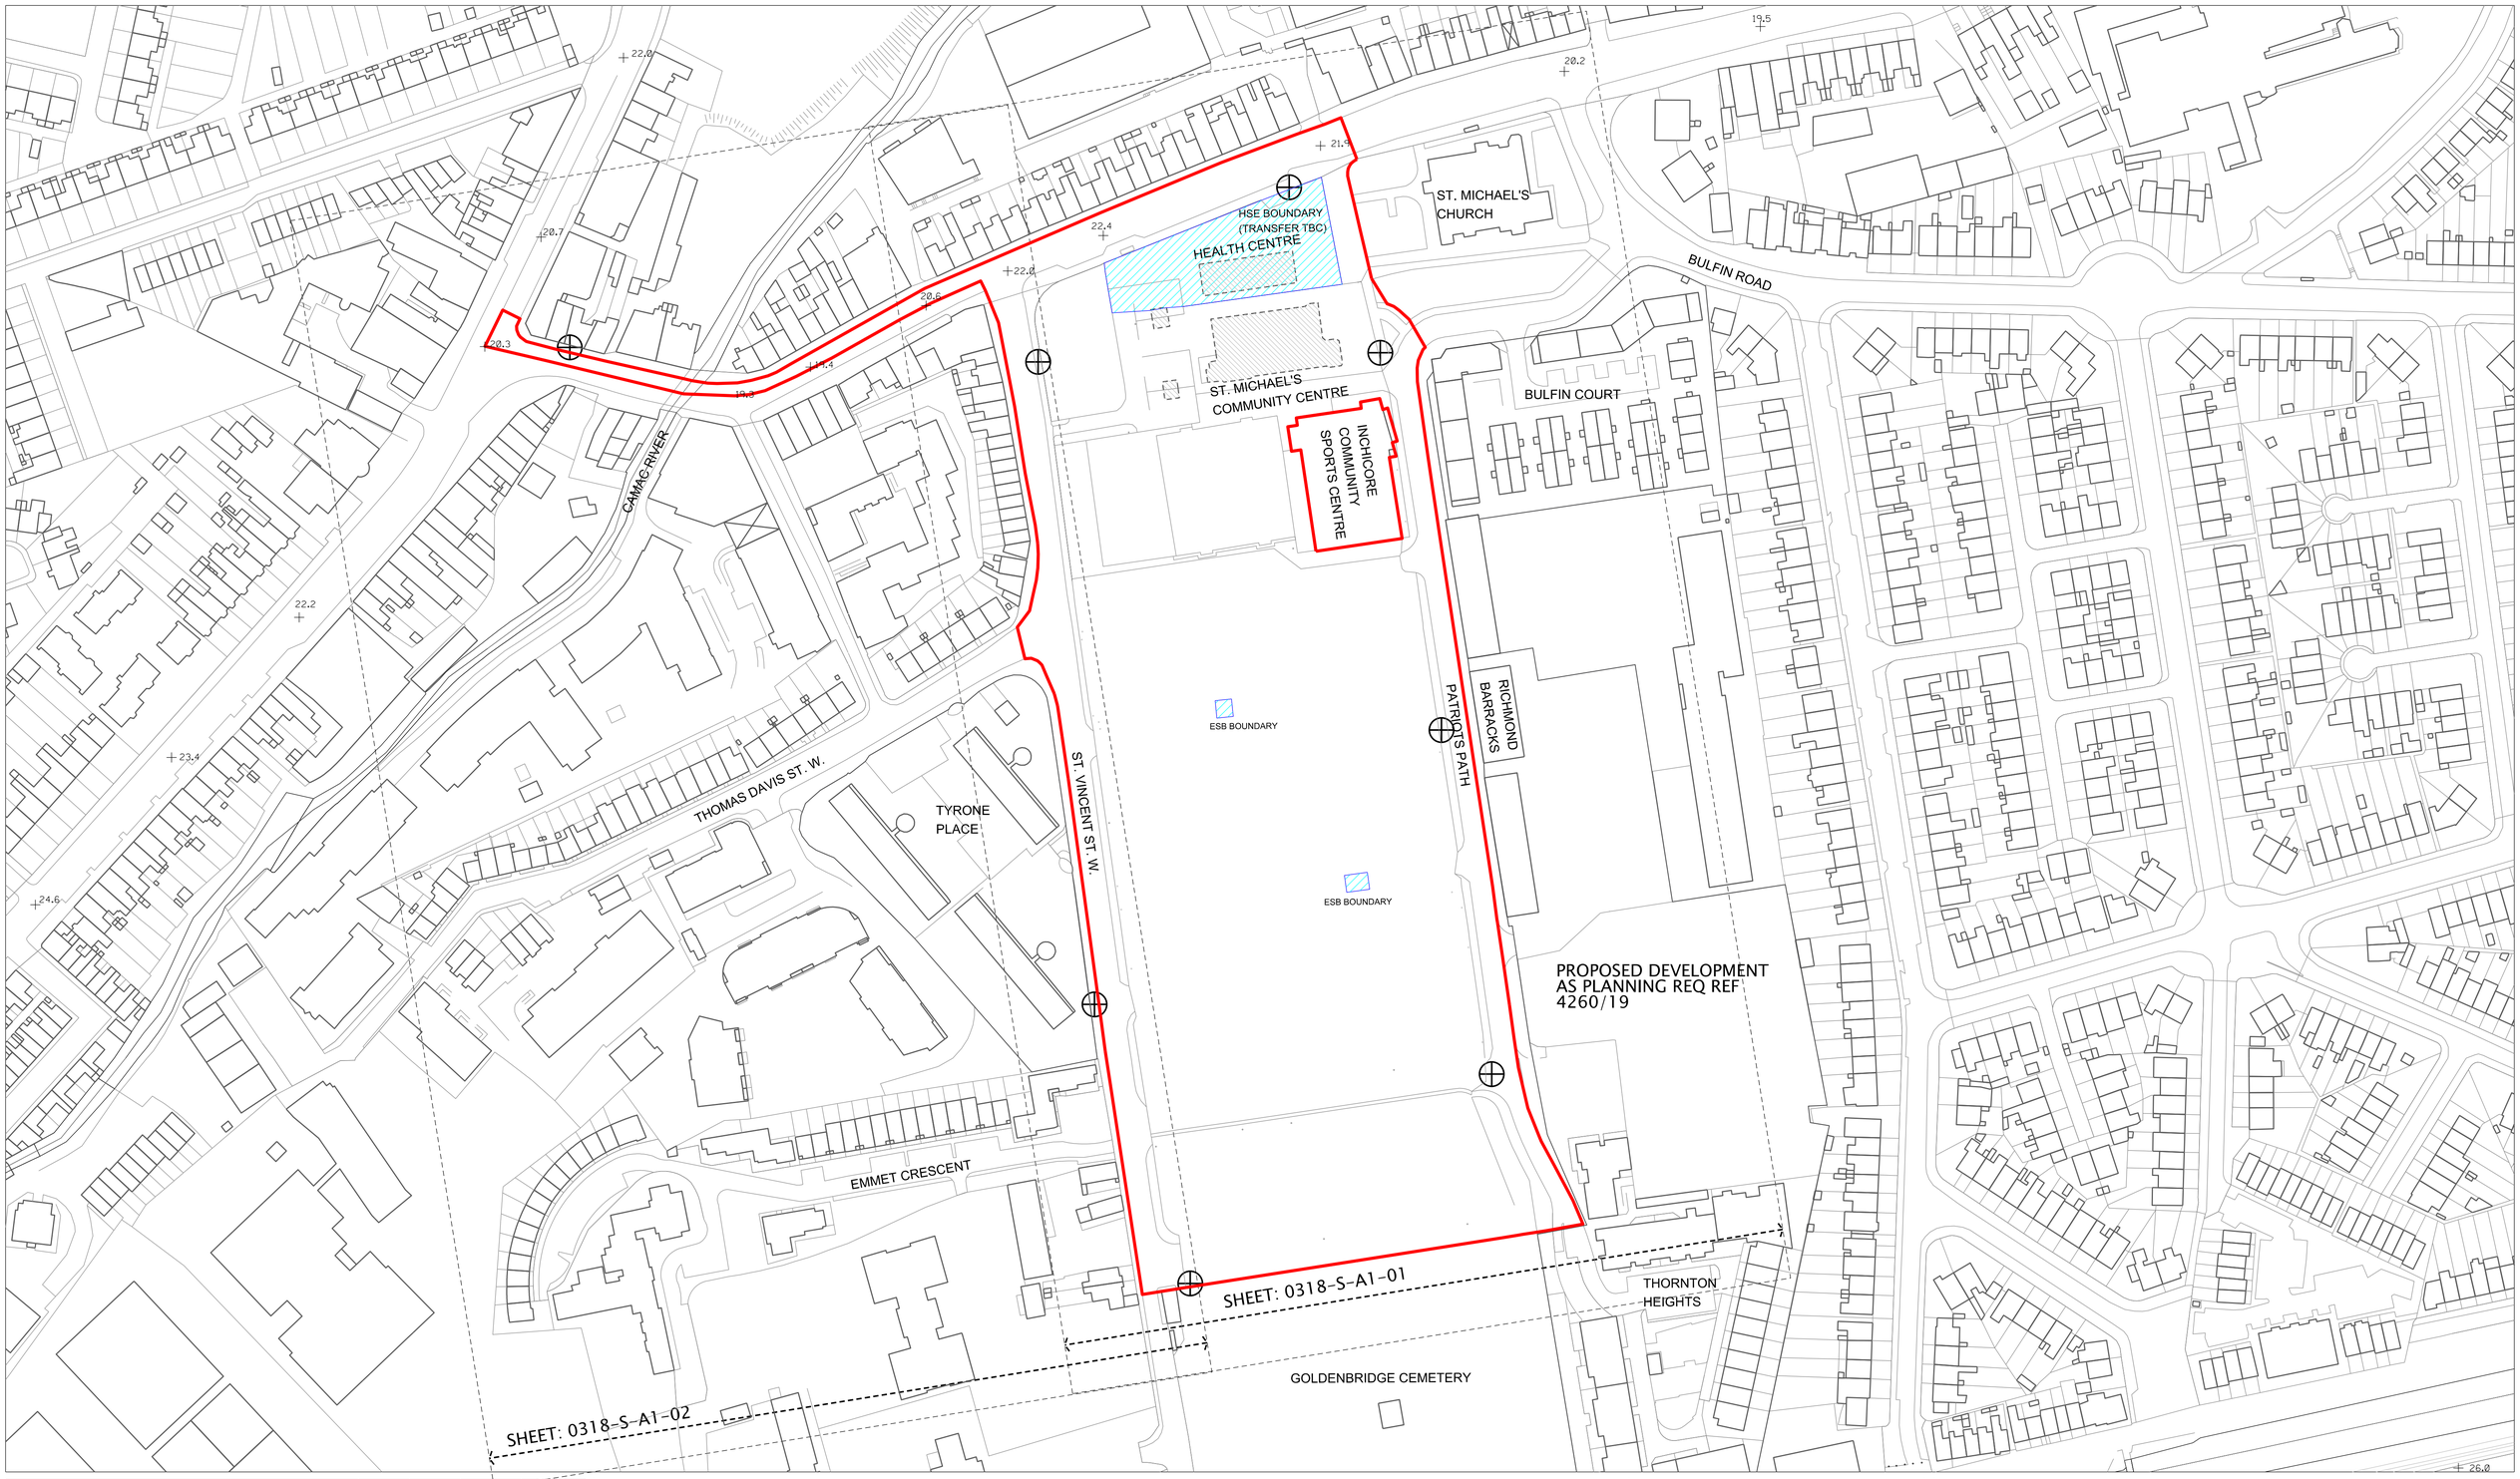

revision	drawn	checked	date	no.

- Site Application Boundary
  Area: 4.6825 Hectares
- Location of Site Notices
- Buildings To Be Demolished As Per Separate Part 8 Application By Others - Ref:
- Land within Main Site Area under Separate Ownership

N

notes:
No dimensions n this drawing are to be scaled. All levels and dimensions on this drawing are to be checked on site. Any discrepancies on this drawing are to be reported to and verified with the architect.

This drawing is to be read in conjunction with all other application documentation and information as issued.

This is not a construction drawing, it is unsuitable for the purpose of construction and must on no account be used as such.

This drawing is the copyright of Buchholz McEvoy Architects Ltd and may not be copied, altered, or reproduced in any form or passed to a third party without license or written consent.

Ordinance Survey Ireland Tile Numbers:
Tile No. 3263-11
Tile No. 3263-16
Ordinance Survey Ireland Licence Number:
2022/23/CCMA/ Dublin City Council

STAGE	PLANNING
drawing	SITE LOCATION PLAN
drawing no.	0318-S-A1-00
scale	1:1000 @ A1
drawn	SJ / MH
project no.	0318
date	SEPT 2022
checked	KH
revision	
project	EMMET ROAD MIXED-USE DEVELOPMENT, DUBLIN 8
client	Dublin City Council

bucholzmcevoy ARCHITECTS
UNIT C MOUNTPLEASANT BUSINESS CENTRE UPPER MOUNTPLEASANT AVENUE DUBLIN 6 IRELAND
T +353 1 496 6340 F +353 1 496 6341 INFO@BMCEA.COM WWW.BMCEA.COM