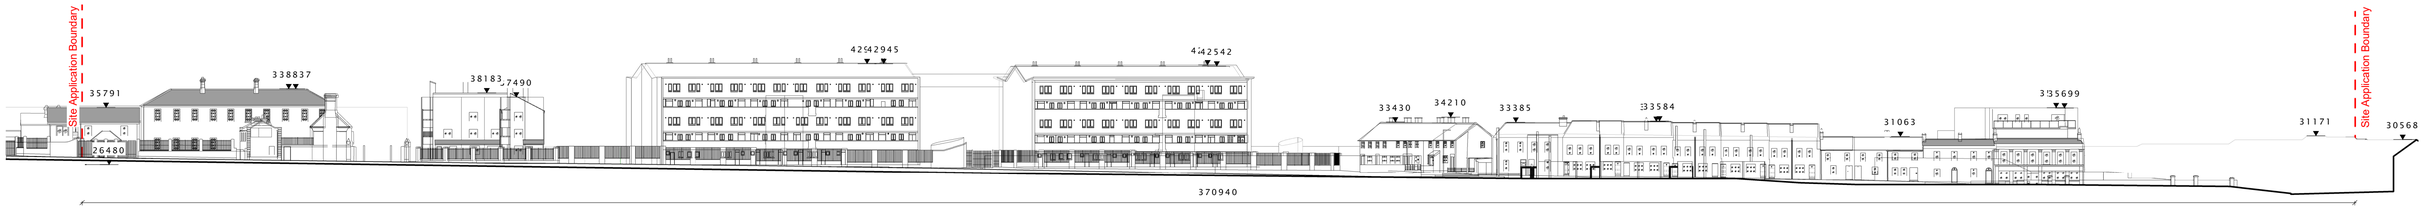

1 EXISTING CONTEXTUAL ELEVATION - EAST (PATRIOTS PATH)
1 : 500

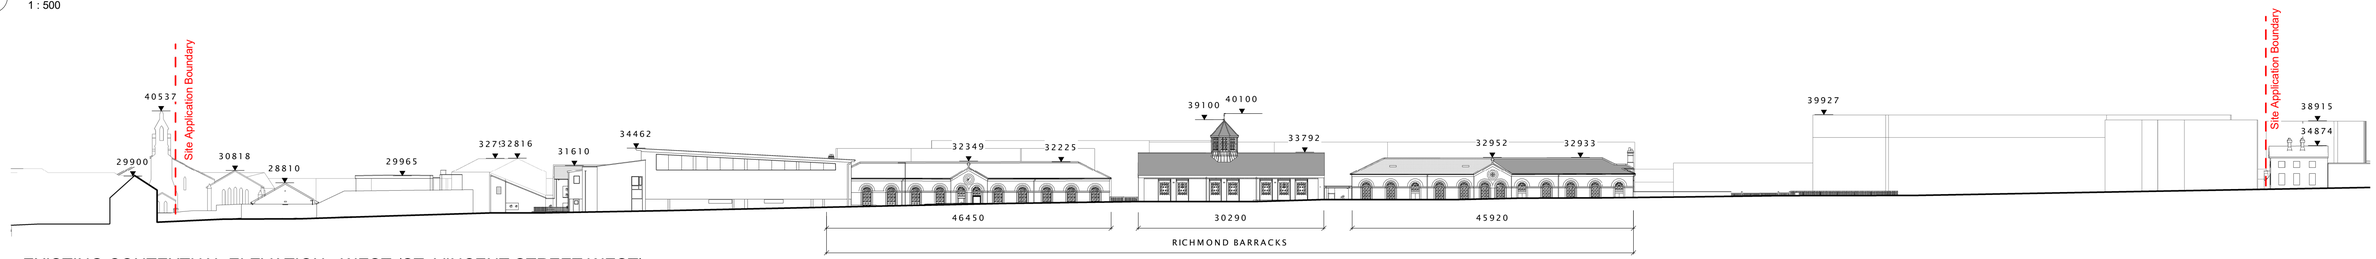

2 EXISTING CONTEXTUAL ELEVATION - WEST (ST. VINCENT STREET WEST)
1 : 500

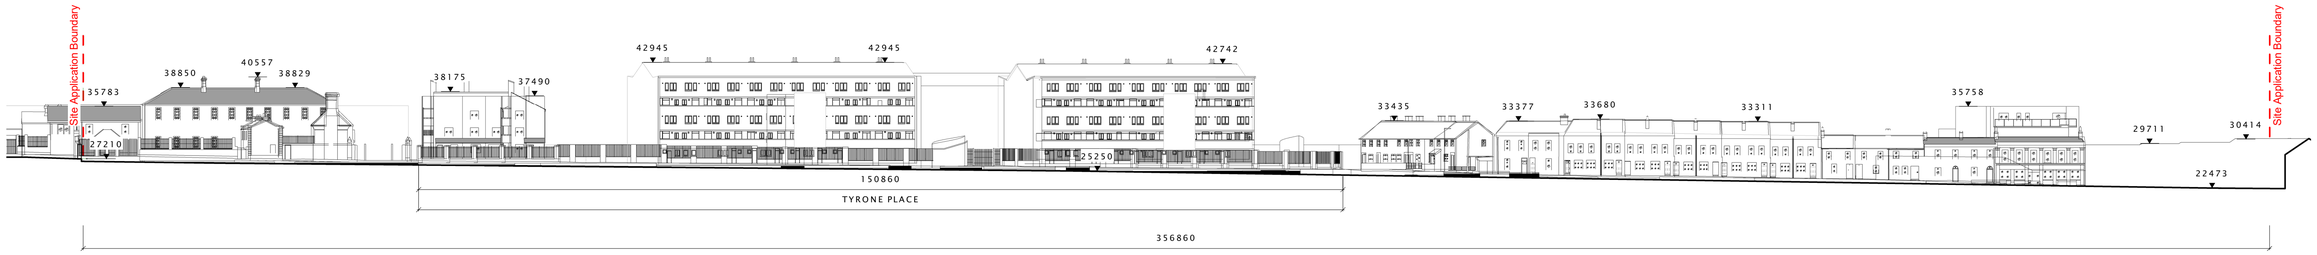

3 EXISTING CONTEXTUAL LONG SECTION
1 : 500

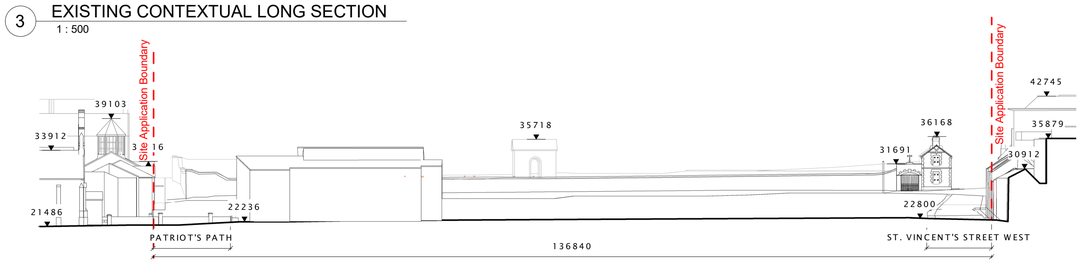

4 EXISTING CONTEXT ELEVATION - NORTH (EMMET ROAD)
1 : 500

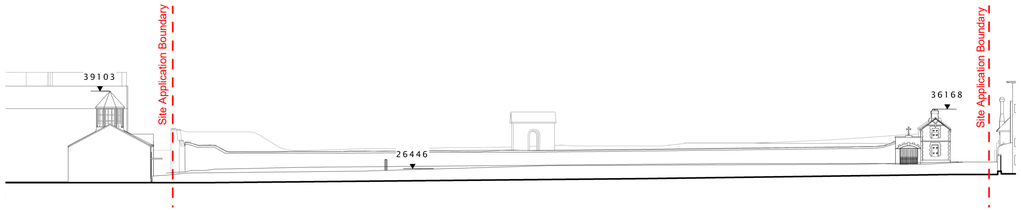

5 EXISTING CONTEXT SHORT CROSS SECTION SOUTH
1 : 500

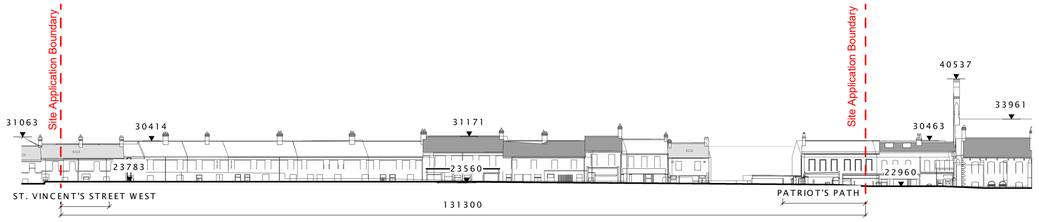

6 EXISTING SHORT CROSS SECTION NORTH
1 : 500

revision	drawn	checked	date	no.

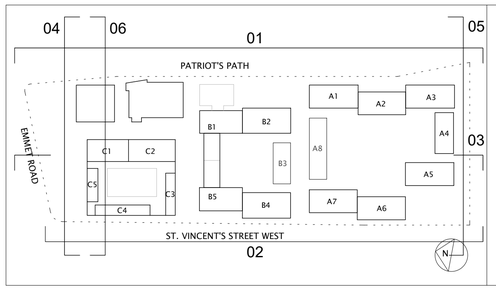

notes:

No dimensions on this drawing are to be scaled.
All levels and dimensions on this drawing are to be checked on site. Any discrepancies on this drawing are to be reported to and verified with the architect.

This drawing is to be read in conjunction with all other application documentation and information as issued.

This is not a construction drawing, it is unsuitable for the purpose of construction and must on no account be used as such.

This drawing is the copyright of Bucholz McEvoy Architects Ltd and may not be copied, altered, or reproduced in any form or passed to a third party without license or written consent.

PLANNING

drawing	CONTEXTUAL ELEVATIONS / SECTIONS - EXISTING						
drawing no.	0318-S-A4-00	scale	1 : 500@A1	drawn	MH/MA	project no.	0318
		date	SEPT 2022	checked	KH	revision	
project	EMMET ROAD MIXED-USE DEVELOPMENT, DUBLIN 8						
client	DUBLIN CITY COUNCIL						

bucholzmcevoyARCHITECTS
UNIT C MOUNTPLEASANT BUSINESS CENTRE UPPER MOUNTPLEASANT AVENUE DUBLIN 6 IRELAND
T +353 1 496 6340 F +353 1 496 6341 INFO@BMCEA.COM WWW.BMCEA.COM