PLEASE REFER TO M&E DOCUMENTATION FOR FURTHER INFORMATION ON CUSTOMER COMPOUND

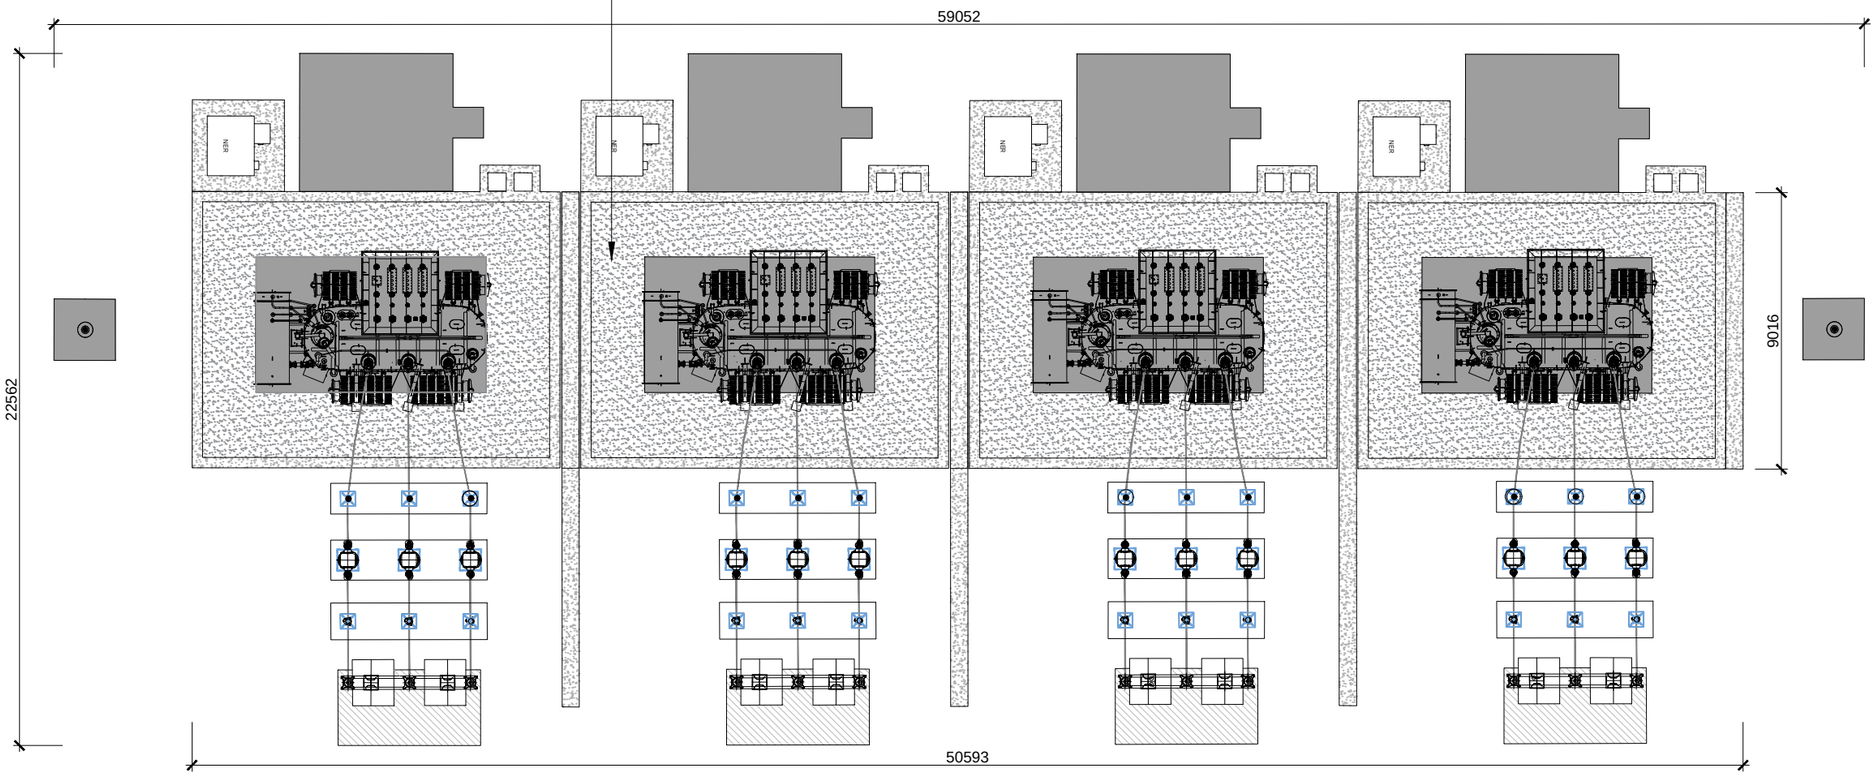

1 PLAN

1:200

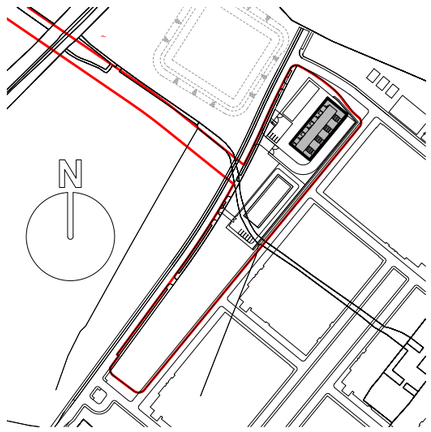

2 Key Plan

Notes:

Do not scale from this drawing. Dse figured dimensions in all cases. Verify dimensions on site and report any discrepancies to the architects immediately. This drawing to be read in conjunction with the Architects Specification, Fire Certificate, DAC, other consultants issued drawings and reports. Contractor is responsible for:

1. All dimensions, quantities and performance requirements to be confirmed on site
2. All information that pertains solely to the fabrication processes or to the techniques of construction
3. All coordination of the work of all trades
4. Assuring consistency with the contract documents

© This drawing is copyright and may only be reproduced with the architect's permission.

Drawing Notes:

REV	DATE	DRN	DESCRIPTION
P02.01	12/10/2022	ML	Issued for Planning

reddy architecture + urbanism

Reddy Architecture + Urbanism
41 Dean Street,
Kilkenny
R95 P291

T: +353 (0)56 7762697
W: www.reddyarchitecture.com
E: kilkenny@reddyarchitecture.com

Client Details:
CRAG WICKLOW LIMITED

Project Details:
DUB 30
ELECTRICITY TRANSMISSION SID
BOGLAND, ARKLOW, WICKLOW

Drawing Title:
CUSTOMER COMPOUND
PLANS

Job No:	Date:	Scale@A3:
P20-051K	AUGUST 2022	1:200

Status:	Drawn By:
ISSUED FOR PLANNING	ML
Purpose: 02 PLANNING	Checked By: JN

Drawing Number	Revision
DUB30-02-ZZZ-L00-DR-RAU-AR-1105	P02.01

A3 LANDSCAPE