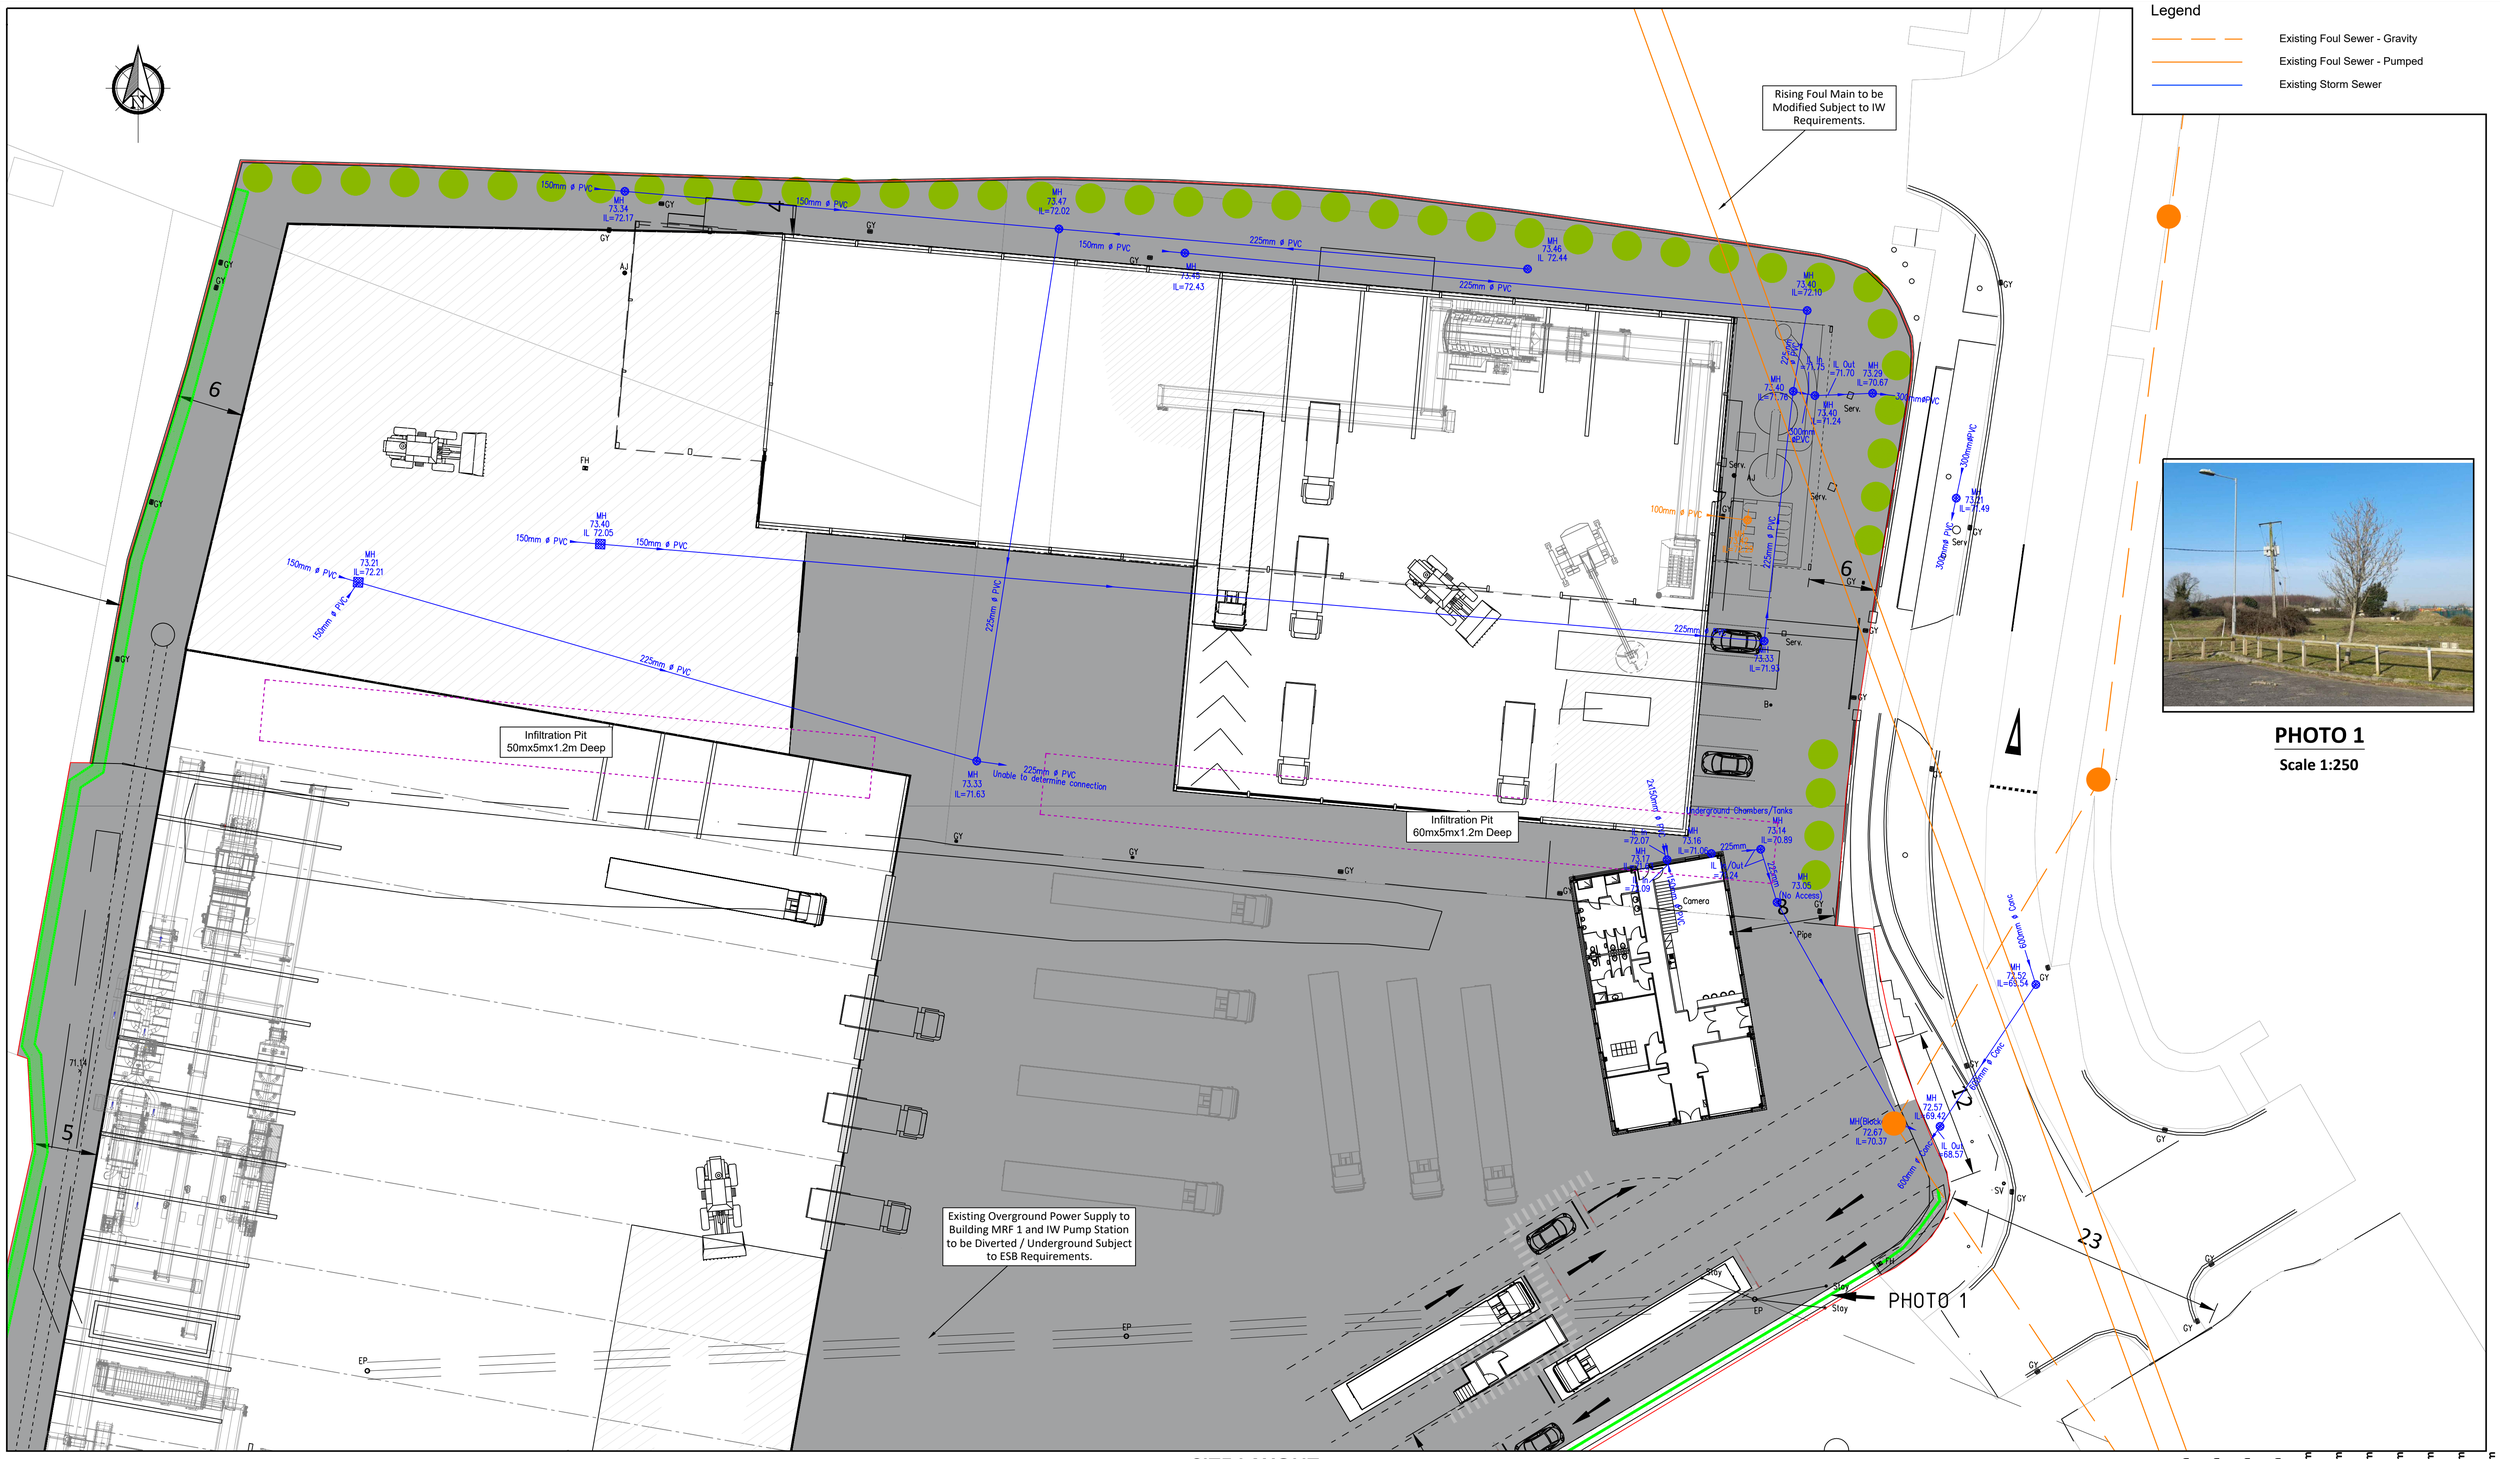

PHOTO 1

Scale 1:250

SITE LAYOUT

Scale 1:250

0m 3m 5m 8m 10m 13m 15m 18m 20m 23m 25m

Scale 1:250

If Applicable : Ordnance Survey Ireland Licence No. EN 0001220 © Ordnance Survey Ireland and Government of Ireland

FEHILY TIMONEY

Cork | Dublin | Carlow

www.fehilytimoney.ie

No part of this document may be reproduced or transmitted in any form or stored in any retrieval system of any nature without the written permission of Fehily Timoney & Company as copyright holder except as agreed for use on the project for which the document was originally issued. Do not scale. Use figured dimensions only. If in doubt - Ask!

Rev.	Description	App By	Date
A	ISSUE FOR PLANNING	CC	26.05.22

PROJECT

SID APPLICATION, EIAR & IE LICENCE APPLICATION FOR THORNTONS CAPPAGH

CLIENT

THORNTONS RECYCLING

SHEET

EXISTING SERVICES SHEET 1 OF 2

Date 26.05.22	Project number P21-150	Scale (@ A1-) 1:250	
Drawn by CS	Drawing Number		Rev
Checked by FC	P21-150-0700-0001		A

O:\ACAD\2021\P21-150\P21-150-0700-0001

15 September 2022