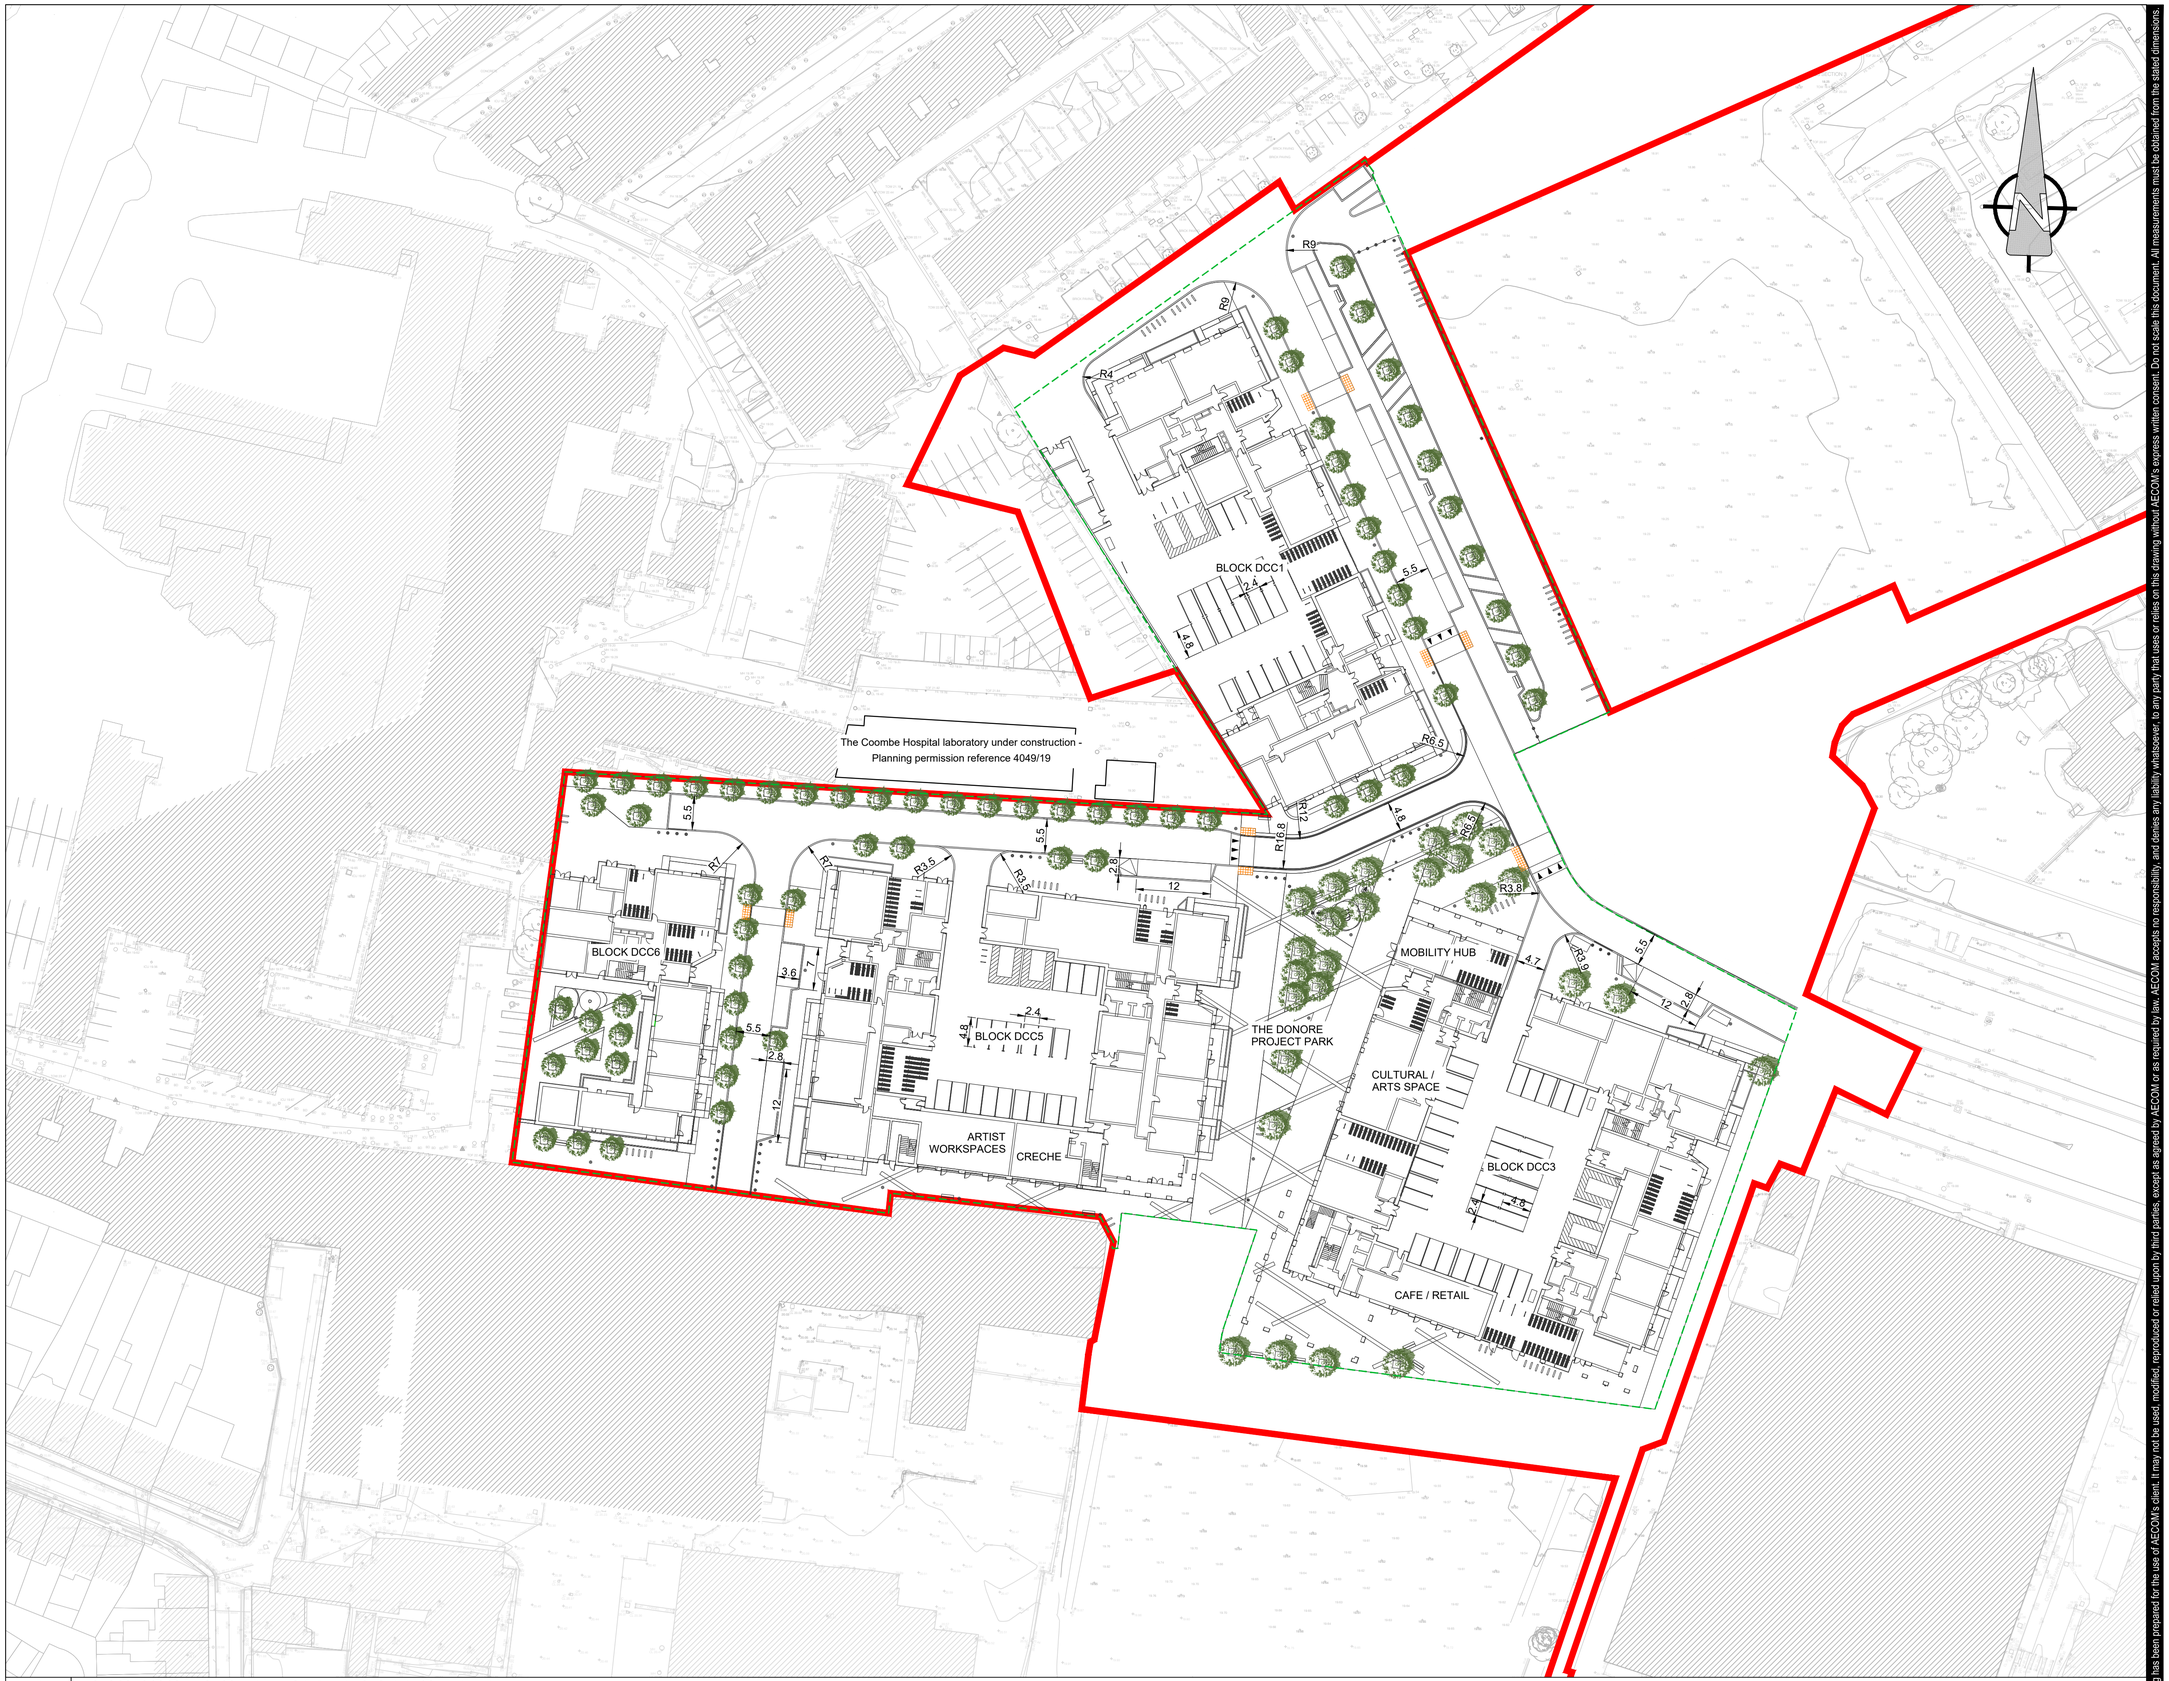

A	PROPOSED GENERAL ARRANGEMENT
0001	Scale: 1:500

ORDNANCE SURVEY IRELAND LICENCE NO **CYAL50217544**
©ORDNANCE SURVEY IRELAND / GOVERNMENT OF IRELAND

This drawing has been prepared for the use of AECOM's client. It may not be used, modified, reproduced or relied upon by third parties, except as agreed by AECOM or as required by law. AECOM accepts no responsibility, and denies any liability whatsoever, to any party that uses or relies on this drawing without AECOM's express written consent. Do not scale this document. All measurements must be obtained from the stated dimensions.

AECOM

PROJECT

DONORE PROJECT, DONORE AVENUE, DUBLIN 8

CLIENT

THE LAND DEVELOPMENT AGENCY (LDA)

CONSULTANT

AECOM
4th Floor Adelphi Plaza,
George's Street Upper,
Dun Laoghaire,
Co Dublin
Tel:+353 (0)1 696-6220
www.aecom.com

NOTES

1. THIS DRAWING IS TO BE READ IN CONJUNCTION WITH ALL OTHER RELEVANT ARCHITECTURAL AND ENGINEERING DRAWINGS, ANY DISCREPANCIES, ERRORS OR OMISSIONS TO BE BROUGHT TO THE ATTENTION OF THE DESIGNER.
2. ALL DIMENSIONS TO BE CHECKED BY THE CONTRACTOR ON SITE PRIOR TO COMMENCEMENT OF WORKS.
3. AECOM LIMITED TO BE INFORMED BY THE CONTRACTOR OF ANY DISCREPANCIES PRIOR TO THE COMMENCEMENT OF WORKS ON SITE.
4. DIMENSIONS OF ALL BOUNDARIES AND ADJOINING ROADS TO BE CHECKED ON SITE PRIOR TO COMMENCEMENT OF WORKS.
5. THIS DESIGN DRAWING HAS BEEN DEVELOPED USING THE FOLLOWING TOPOGRAPHICAL SURVEYS: LDA SURVEY (MSL39995 REV1 21.05.2021) AND HINES' SURVEY (MSL35430 REV2 24.06.2020).

LEGEND:

SITE BOUNDARY.....

NET DEVELOPABLE AREA BOUNDARY.....

AECOM
PLANNING

ISSUE/REVISION

I/R	DATE	DESCRIPTION
0	18.11.2022	ISSUED FOR PLANNING

PROJECT NUMBER

60648061

SHEET TITLE

PROPOSED GENERAL ARRANGEMENT

SHEET NUMBER

STG-AEC-S1b-00-00-DR-C-0000001

Last saved by: KARL MULLIGAN(2022-10-12) Last Plotted: 2022-11-16
Filename: \\NA.AECOMNET.COM\LFS\EMEA\DUBLIN-IEDBL2\LEGACY\IEDBL2FP001\DATA\DCS\PROJECTS\BP60648061_LDA_STG_TERESAS\900_CAD_GIS\904_CE\01_WIP\02_SHEETS\STAGE 1B - STANDALONE APPLICATION\STG-AEC-S1B-00-00-DR-C-0000001_GENERALARRANGEMENT.DWG
Project Management Initials: Drawn by: KM Checked: MI Approved: LS
ISO A1 594mm x 841mm

Printed on ___% Post-Consumer Recycled Content Paper