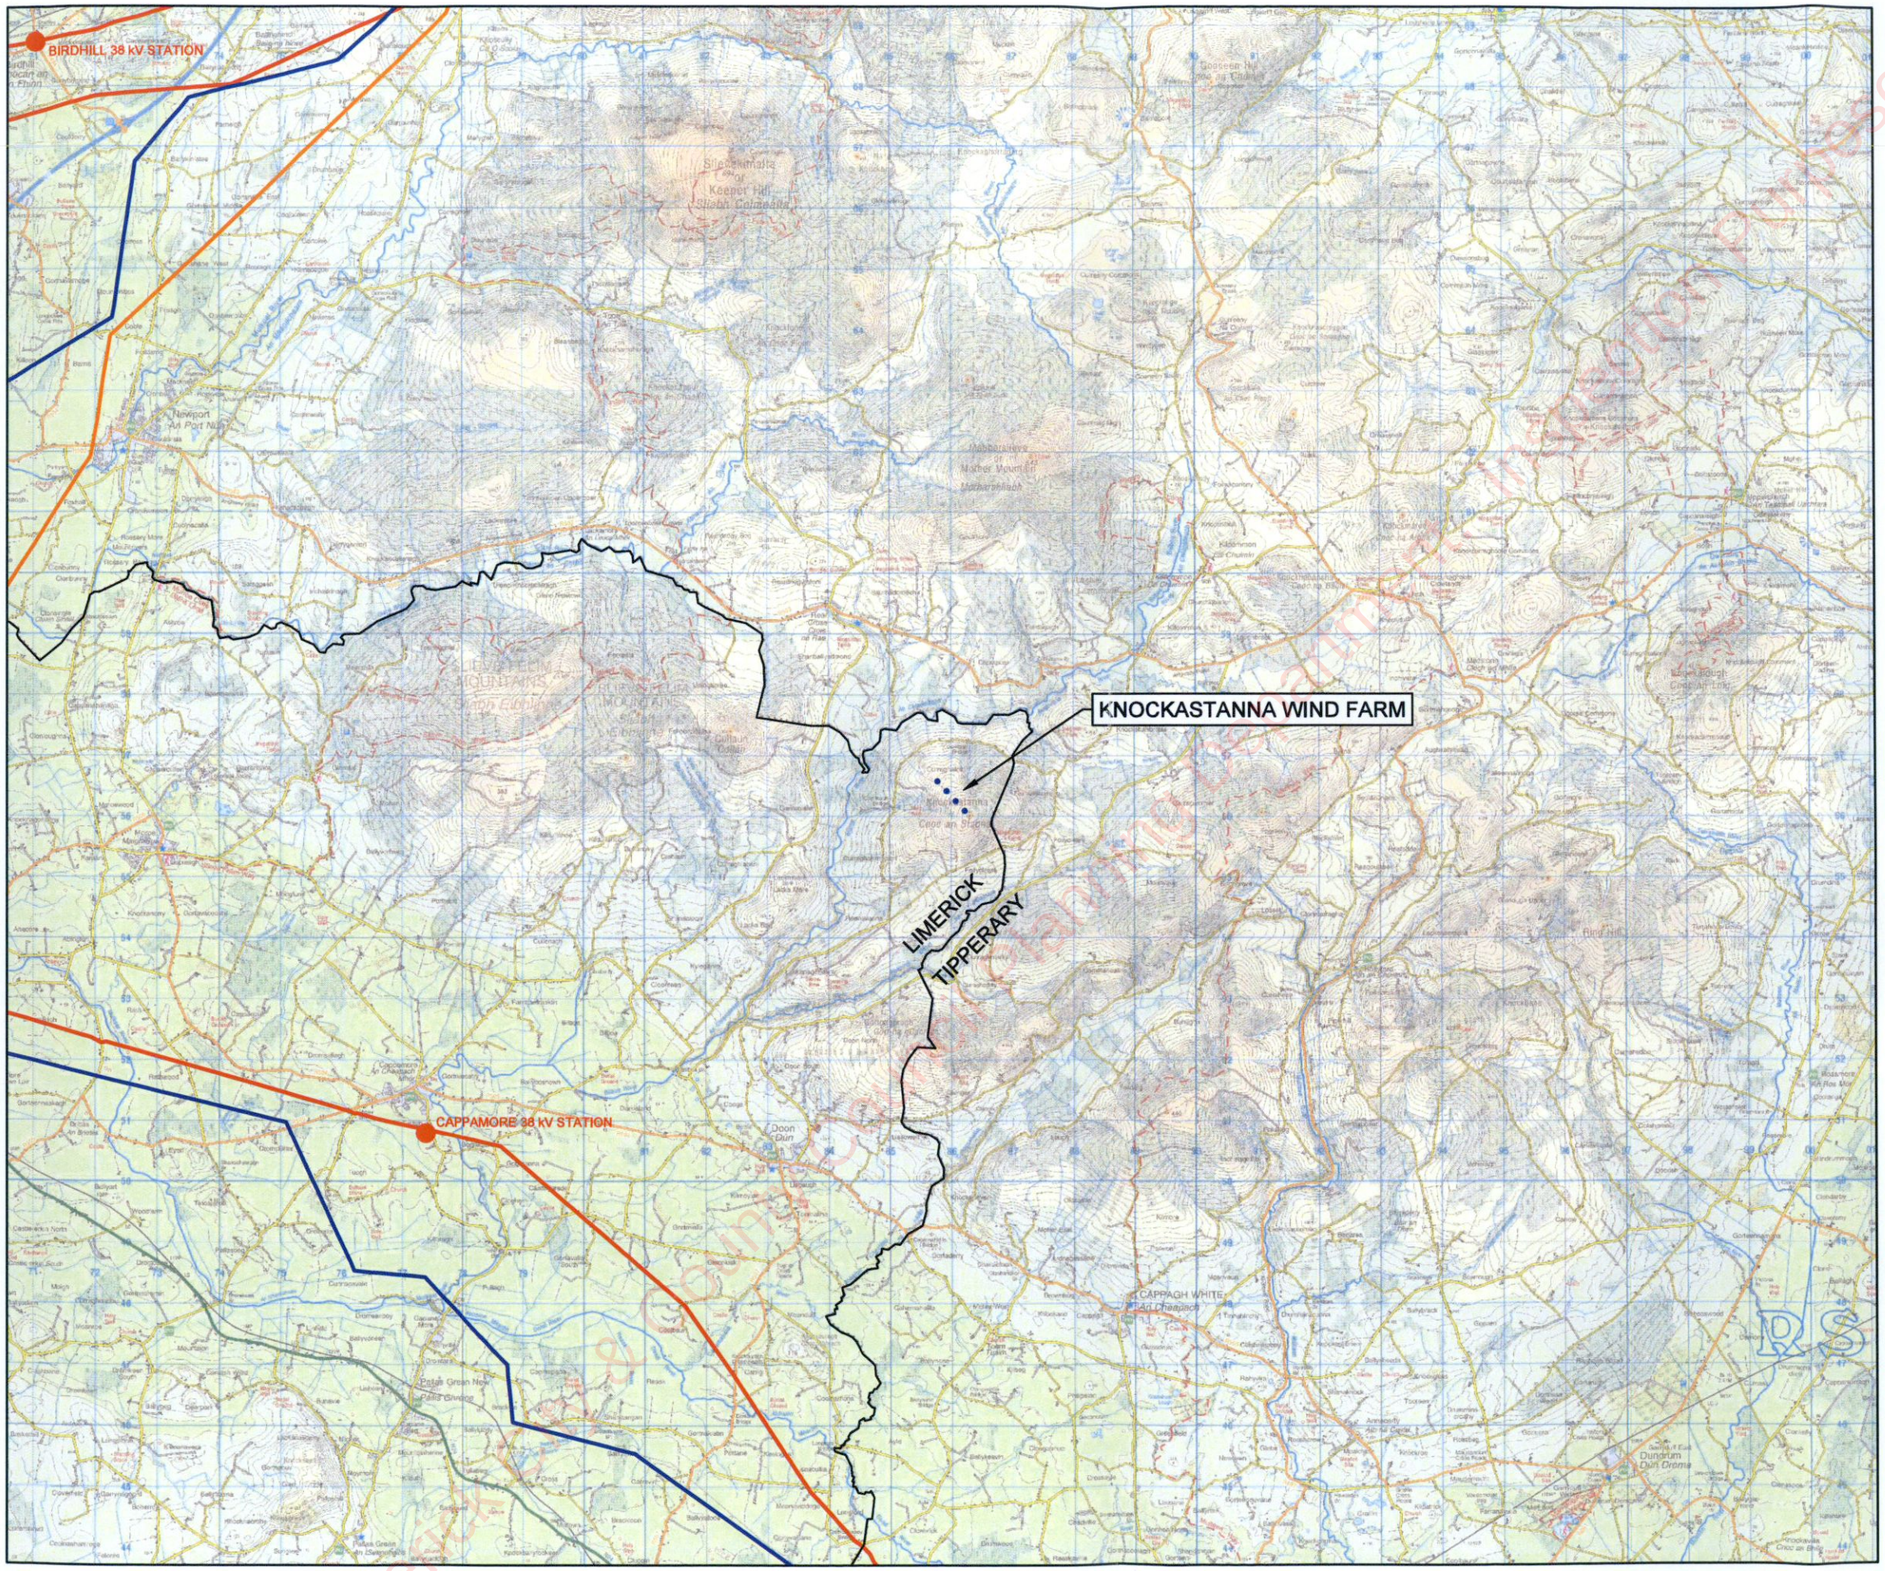

LEGEND:

- EXISTING TURBINE LOCATIONS
- 220kV NATIONAL GRID NETWORK
- 110kV NATIONAL GRID NETWORK
- 38kV NATIONAL GRID NETWORK
- 38kV ELECTRICITY SUBSTATIONS
- COUNTY BOUNDARIES

Limerick City & County Council
0 8 JUN 2022
Planning and Environmental Services

N

Date:	Rev:	Description:	Drawn By:

Prepared By:

GALETECH ENERGY SERVICES
Galetech Energy Services
Clondargan, Stradone
Co. Cavan, H12 NV06
info@galetechenergy.com
www.galetechenergy.com

Client:
SSE RENEWABLES GENERATION IRELAND LTD

Job Title:
KNOCKASTANNA WIND FARM

Drawing Title:
EXISTING GRID INFRASTRUCTURE

Drawing No.	Revision No.
KST001_EIAR_LOC-0.04	Rev00
Scale: (A3) 1:100,000	Date: 25/11/2021

Drawn By:	Checked By:	Confirmed By:
J.B.	S.C.	S.C.

Limerick City & County Council Planning Department Copies Only!