ISO A1 594mm x 841mm

SECTION A-A - LONGSECTION
SCALE: 1:1000. DATUM: 115.000

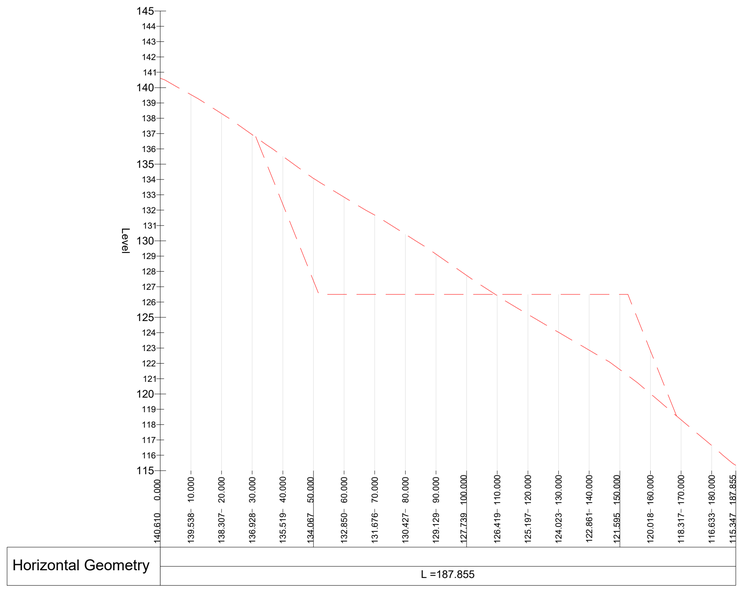

SECTION B-B 1 - LONGSECTION
SCALE: 1:1000. DATUM: 120.000

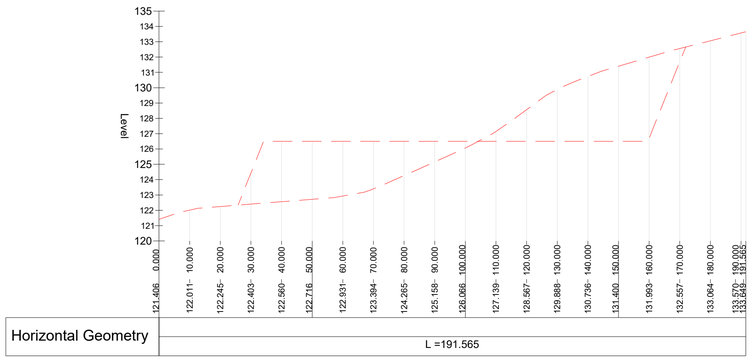

Project Management Initials: Designer: JC Checked: DB Approved: RG

Head Office
Beenreigh,
Abbeydorney,
Tralee, Co. Kerry
Ireland
Tel: 00353 66 7135710

Regional Office
Basepoint Business Centre
Stroudley Road, Basingstoke,
Hampshire,
RG24 8UP, UK
Tel: 00 44 1256406664

PROJECT

Clogherchor Wind Farm 110kV Grid Connection

CLIENT

CONSULTANTS

NOTES: -

- Cut & Fill gradients indicated are at a 2:1 ratio. Further slope stability works may be required to achieve this gradient on site, pending ground investigation and detailed design
- This drawing is to be read in conjuction with relevant drawings, specifications and reports
- Dimensions are in metres, unless noted otherwise
- Drawings are not to be scaled use figured dimensions only

LEGEND: -

Existing Levels shown thus

Proposed Levels shown thus

ISSUE/REVISION

I/R	DATE	DESCRIPTION
P00	10.01.2023	Issued for Information

PROJECT NUMBER

05-725

SHEET TITLE

Compound Sections
Cut and Fill Areas

SHEET NUMBER

05725-DR-112