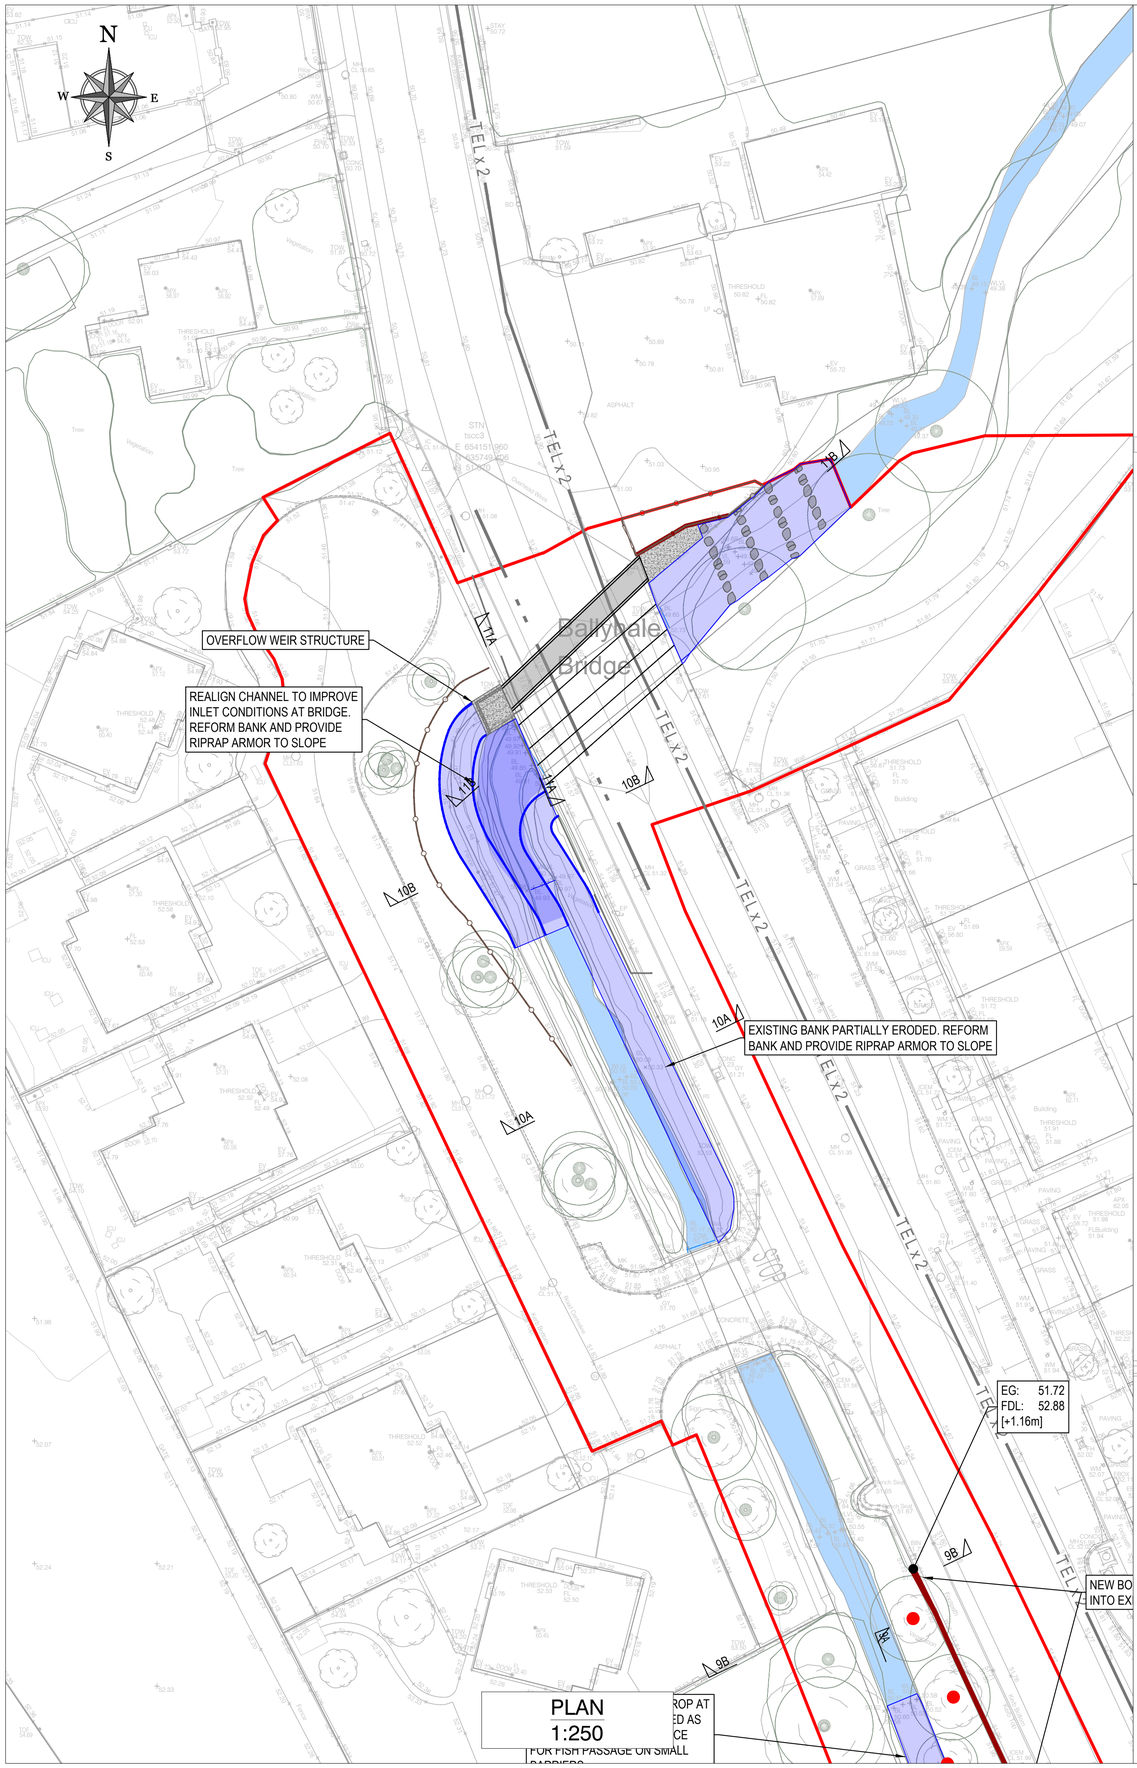

PLAN
1:250

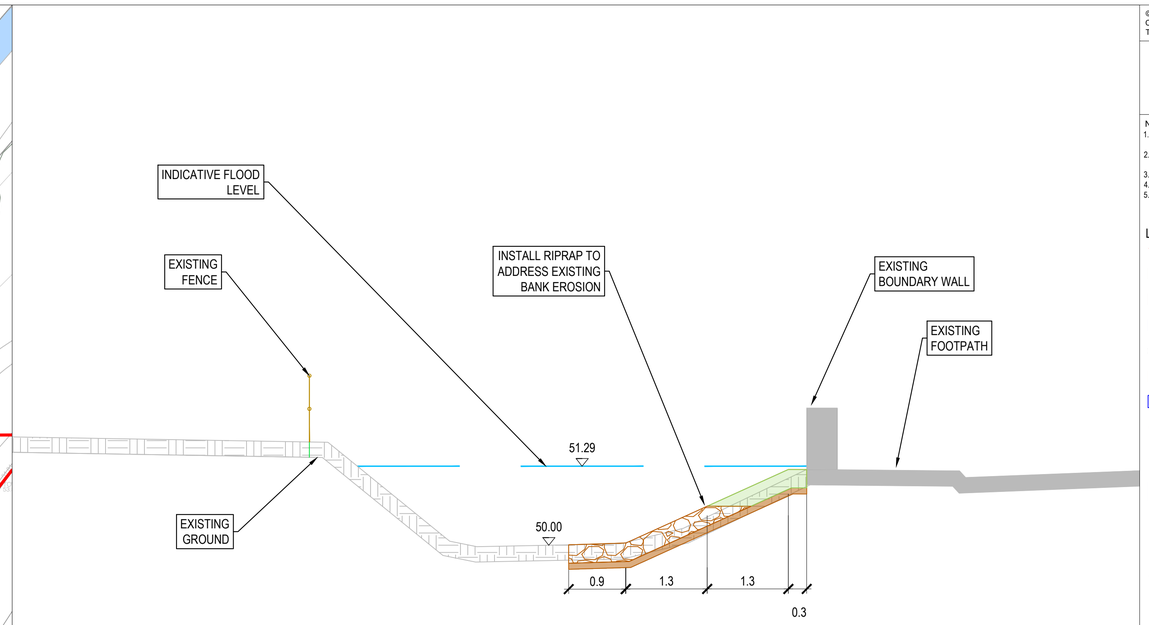

G-002 CROSS SECTION
10A-10A

SECTION
1:50

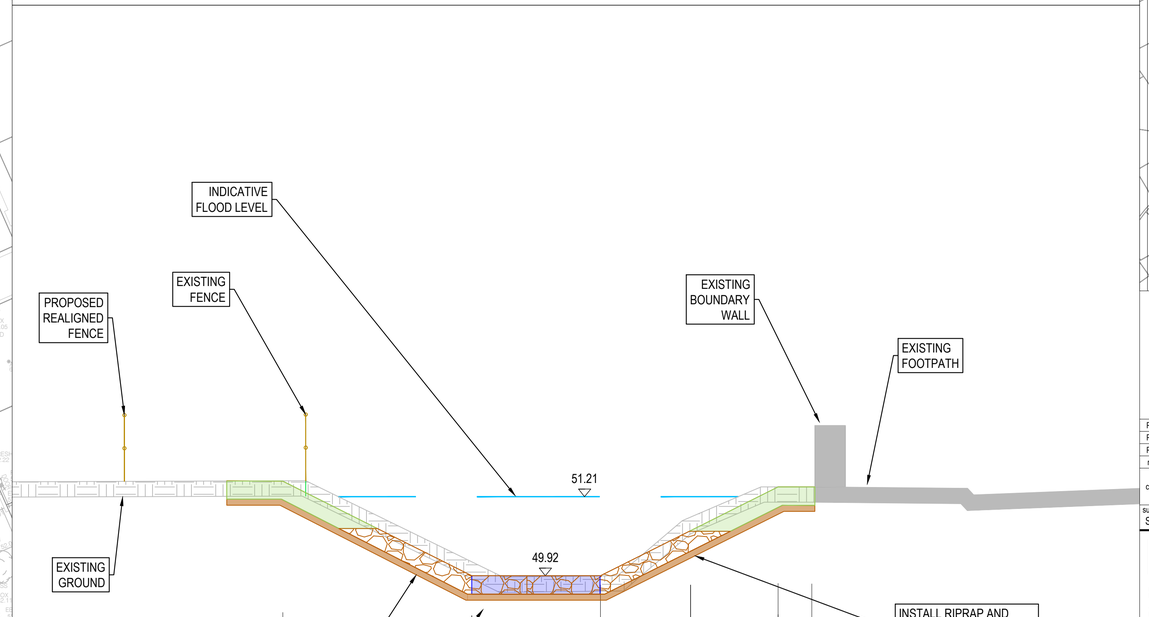

G-002 CROSS SECTION
10B-10B

SECTION
1:50

© COPYRIGHT OF THIS DRAWING IS RESERVED BY DBFL CONSULTING ENGINEERS. NO PART SHALL BE REPRODUCED OR TRANSMITTED WITHOUT THEIR WRITTEN PERMISSION.

ON ORIGINAL

0 5 10 15 20 25 30 40 50mm

NOTES:
1. DRAWINGS TO BE READ IN CONJUNCTION WITH THE PLANNING DOCUMENTS AND SUPPORTING DRAWING SERIES
2. ALL DIMENSIONS IN METERS UNLESS SPECIFIED OTHERWISE. DO NOT SCALE FROM DRAWING
3. ALL CO-ORDINATES ARE TO IRISH TRANSVERSE MERCATOR.
4. ALL LEVELS ARE TO ORDNANCE DATUM (MALIN HEAD).
5. DRAWINGS FOR PLANNING ONLY. NOT FOR CONSTRUCTION.

LEGEND
- SITE BOUNDARY
- PROPOSED FLOOD EMBANKMENT
- PROPOSED FLOOD WALL
- PROPOSED CHANNEL WORKS
- PROPOSED CULVERT
- ITEM TO BE REMOVED
- HEADWALL / PIPE / MANHOLE
- PROPOSED GLASS FLOOD WALL
- INDICATIVE FLOOD LEVEL (SECTIONS)
- INDICATIVE EXISTING RIVER CHANNEL (PLAN)
- EXISTING TREE
- EXISTING TREE TO BE REMOVED
- PROPOSED FENCE

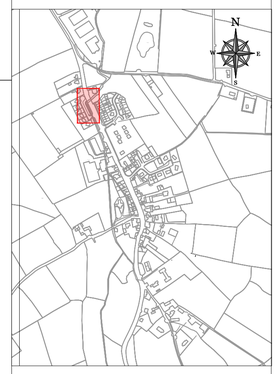

rev	date	description	by	chkd.
P03	25/04/2023	ISSUED FOR PLANNING	DMF	JPC
P02	29/03/2022	UPDATES PER OPW COMMENTS	DMF	JPC
P01	14/12/2021	ISSUED FOR STAGE 1 FINAL REPORT	DF	JC

client approval: A - Approved; B - Approved with comments; C - Do not use

suitability: S2 - INFORMATION

issue purpose: PLANNING

DBFL Consulting Engineers
Civil, Structural & Transportation Engineering
www.dbfl.ie

DUBLIN OFFICE: Ormond House, Upper Ormond Quay, Dublin 7, D07 W704
PHONE +353 1 409 4000

CORK OFFICE: Phoenix House, Monahan Road, Cork, T12 H1XY
PHONE +353 (0)21 2024538

WATERFORD OFFICE: Suite 8b The Atrium, Maritana Gate, Canada Street, Waterford, X91 W028
PHONE +353 51 309 500

project ref.
BALLYHALE FLOOD RELIEF SCHEME

drawing title
CHANNEL REALIGNMENT G-002
GENERAL ARRANGEMENT

client
KILKENNY COUNTY COUNCIL

designed by	author	scale	sheet size
JPC	DMP	AS NOTED	A1

drawing no. 200055-DBFL-RD-SP-DR-C-1010

revision P03