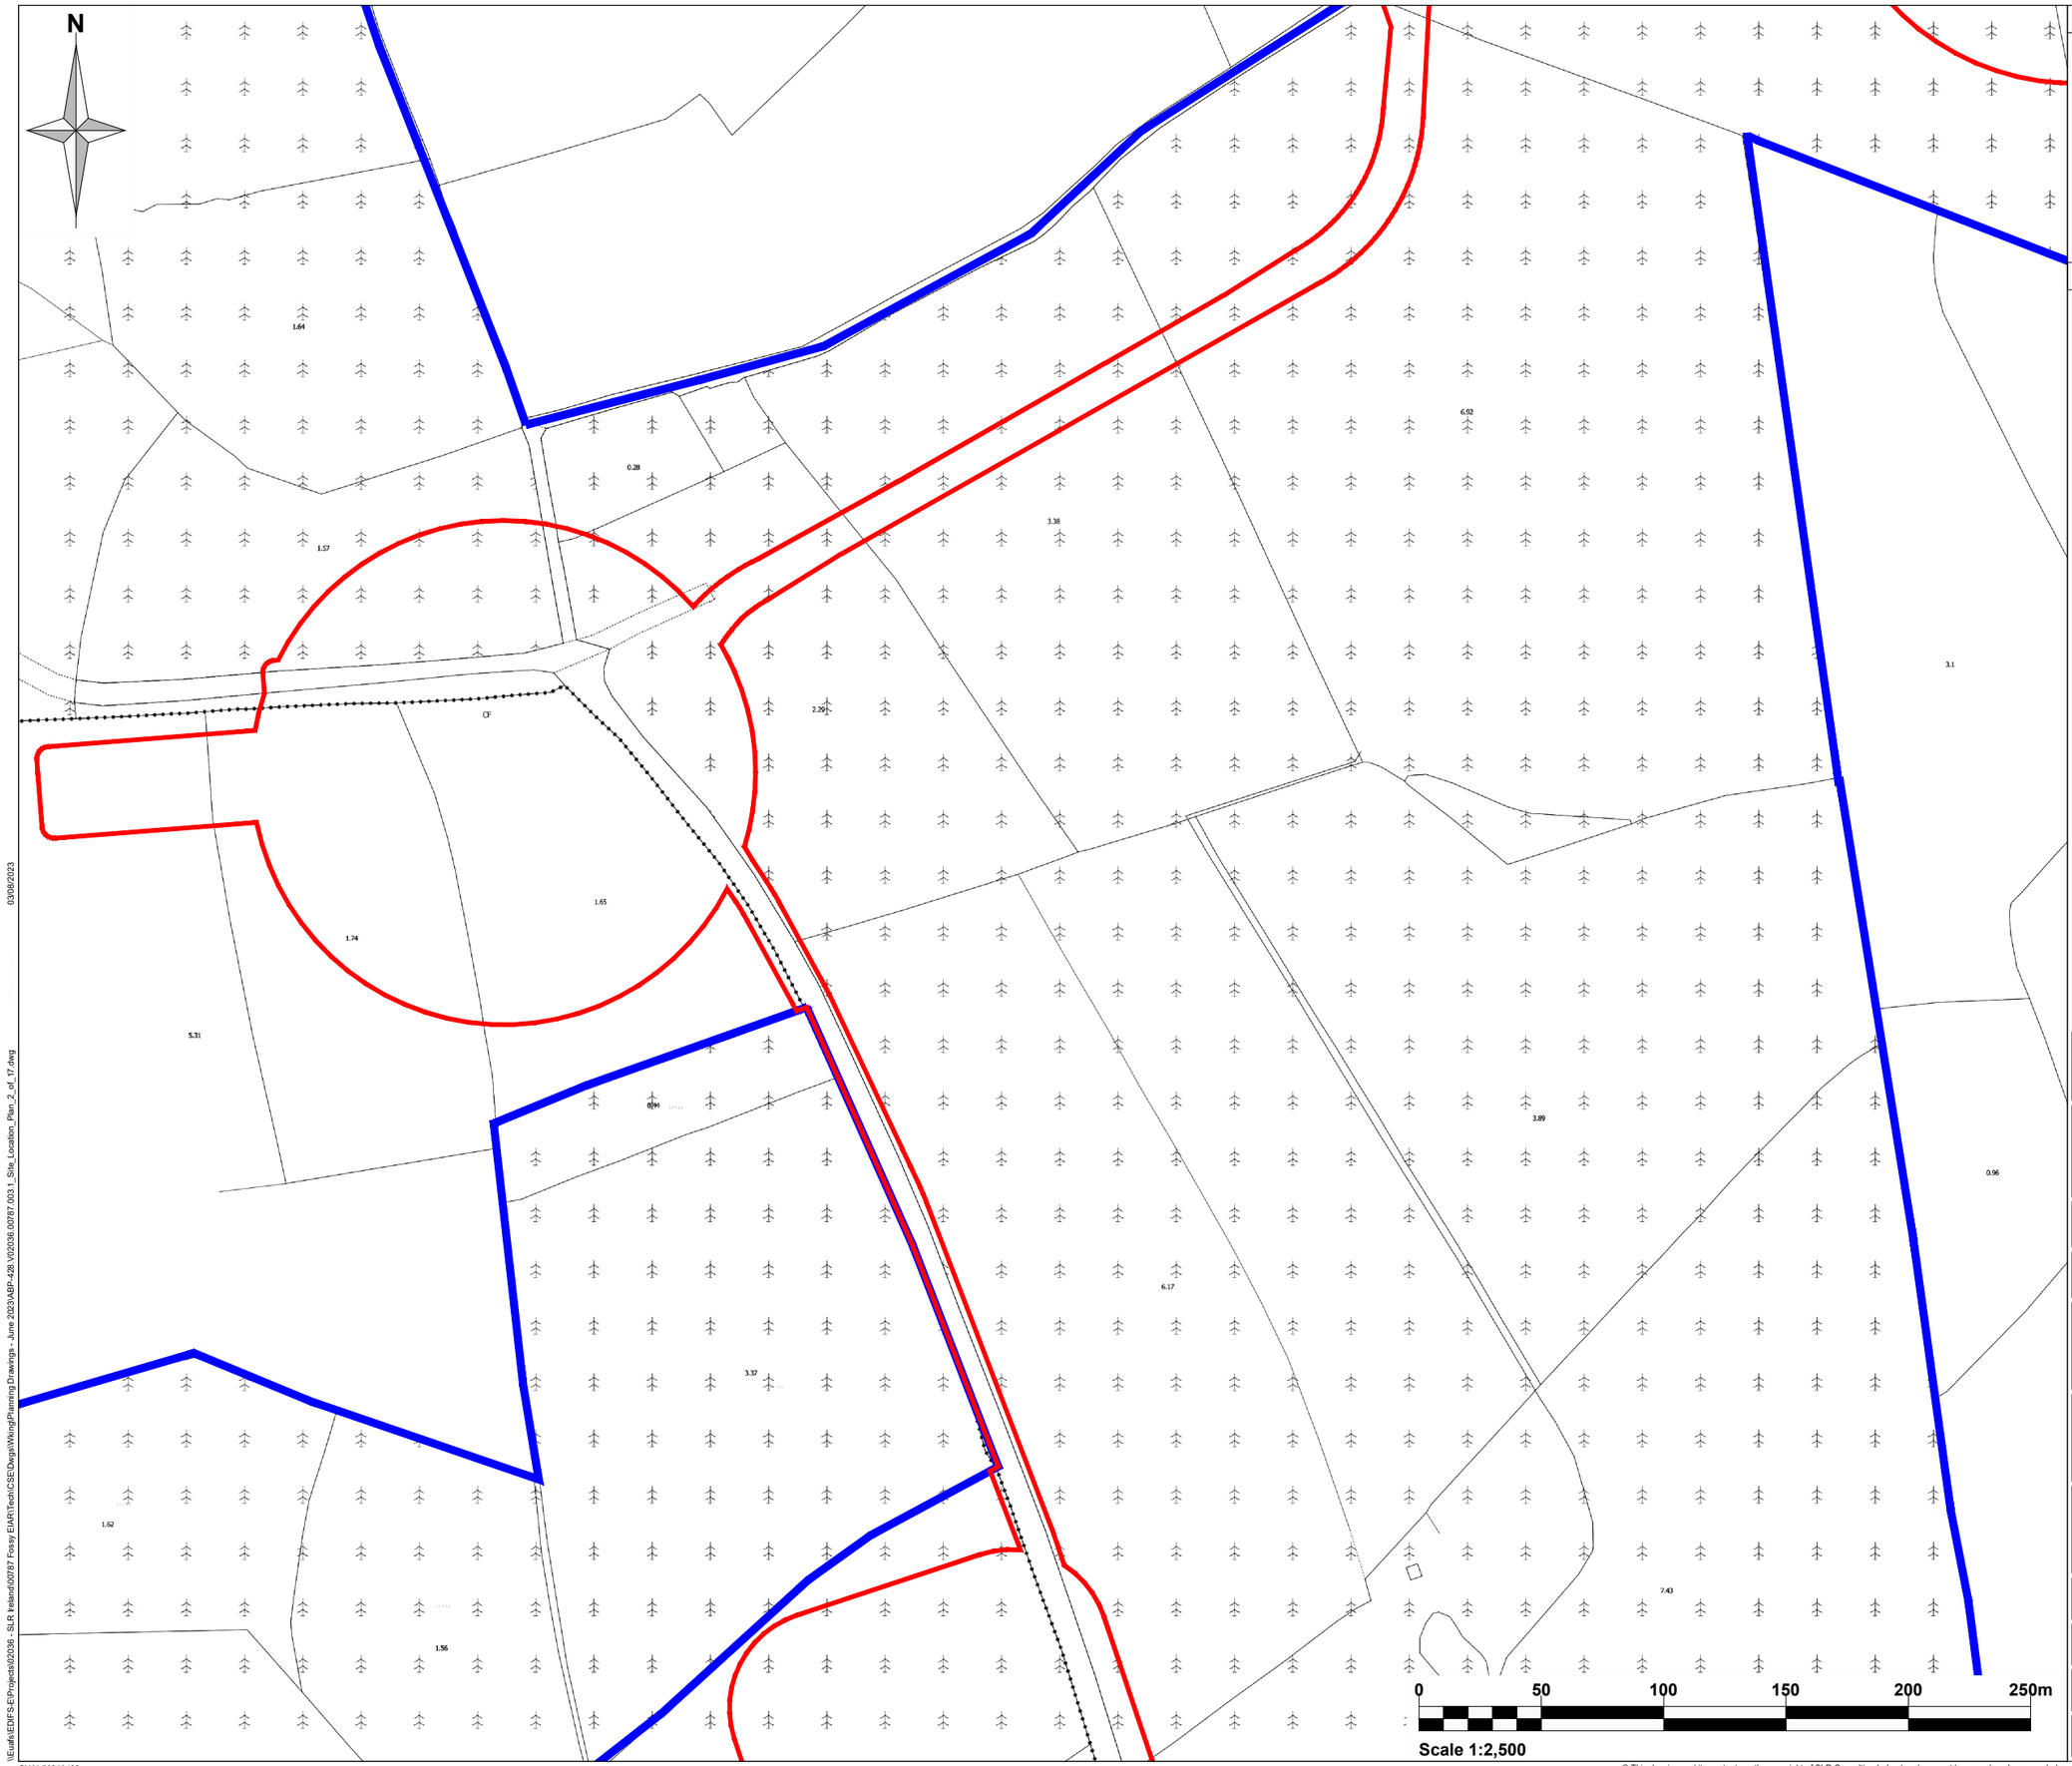

Notes:

EXTRACT FROM ORDNANCE SURVEY 1:50,000 SHEET: 190
& 1:5,000 SHEET: 198

1. CONFIGURATION OF SUBSTATION EQUIPMENT AND INFRASTRUCTURE IS SUBJECT TO ESB AND EIRGRID DESIGN APPROVAL.
2. THE PROPOSED SUBSTATION LAYOUT SHOULD BE USED FOR PLANNING PURPOSES ONLY.
3. THIS DRAWING IS TO BE READ IN CONJUNCTION WITH RELEVANT DRAWINGS, SPECIFICATION AND REPORTS.
4. DIMENSIONS ARE IN MILLIMETERS, UNLESS NOTED OTHERWISE.
5. DRAWINGS ARE NOT TO BE SCALED USED FIGURED DIMENSIONS ONLY.

Legend:

PLANNING APPLICATION BOUNDARY

LAND WHERE THE APPLICANT HAS OWNERSHIP OR BENEFICIAL INTEREST

KEY PLAN

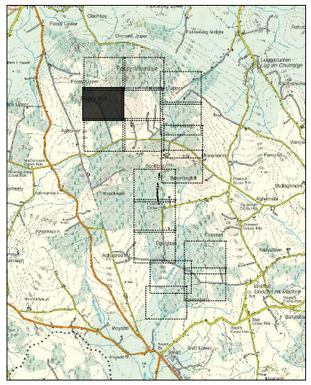

Rev	Amendments	Date	By	Chk	Auth
1	GENERAL UPDATES	07/23	LB	GO	SM
0	PLANNING APPLICATION	06/23	IG	MM	CL

SLR CONSULTING IRELAND
7 DUNDRUM BUSINESS PARK,
WINDY ARBOUR,
DUBLIN,
IRELAND,
D14 N2Y7

www.slrconsulting.com

Drawing Status & Suitability Code

Client
COOLGLASS WIND FARM LIMITED

Project
COOLGLASS WIND FARM

Drawing Title
SITE LOCATION PLAN
PLAN 2 OF 17

Scale	SLR Project No.
1:2,500 @ A3	428.V02036.00787

Designed	Drawn	Checked	Authorised
CL	LB	MM	CL
Date	Date	Date	Date
07/23	07/23	06/23	06/23

Drawing Number: ABP-428.V02036.00787.003
Rev.: 1

\\Euafs\EDIFS-E\Projects\02036 - SLR Ireland\00787 Fossy EIAR\Tech\CSE\Dwgs\Wking\Planning Drawings - June 2023\ABP-428.V02036.00787.003.1_Site_Location_Plan_2_of_17.dwg 03/08/2023

CYAL50316488
© Ordnance Survey Ireland/Government of Ireland.

© This drawing and its content are the copyright of SLR Consulting Ireland and may not be reproduced or amended except by prior written permission. SLR Consulting Ireland accepts no liability for any amendments made by other persons.