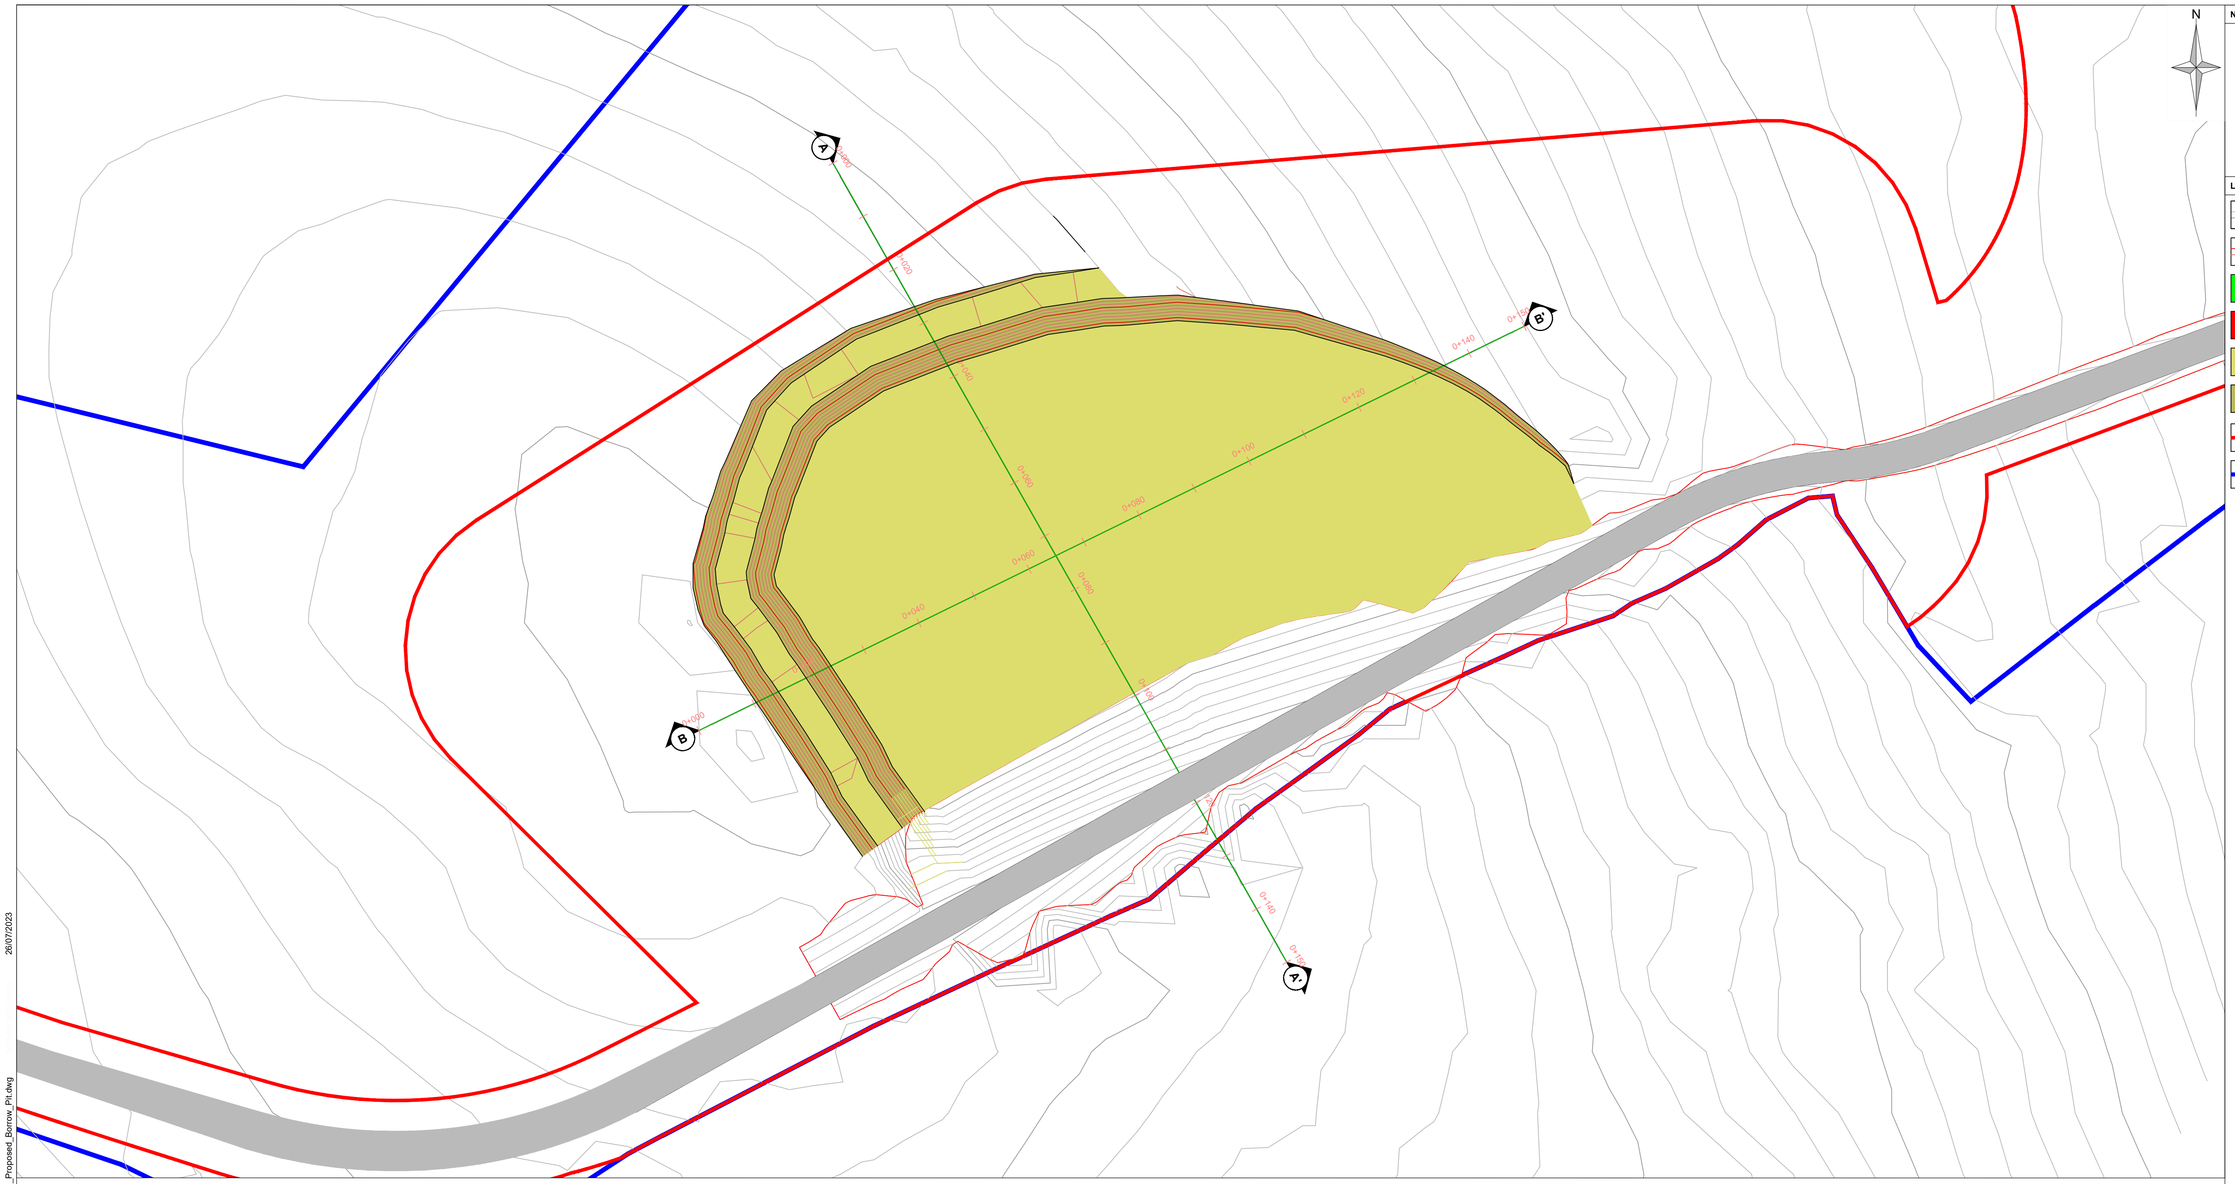

Notes:

Legend:

- EXISTING GROUND CONTOURS
- PROPOSED BORROW PIT CONTOURS
- AREAS OF FILL
- AREAS OF CUT
- BENCH/BASE OF EXCAVATION
- EXCAVATION BATTER
- PLANNING APPLICATION BOUNDARY
- LAND WHERE THE APPLICANT HAS OWNERSHIP OR BENEFICIAL INTEREST

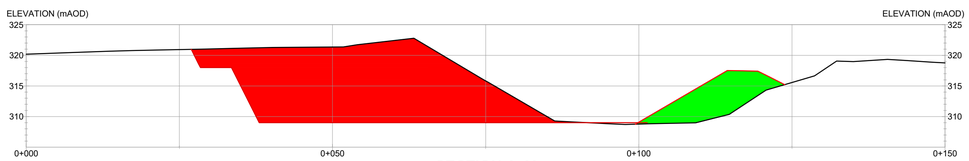

SECTION A-A'

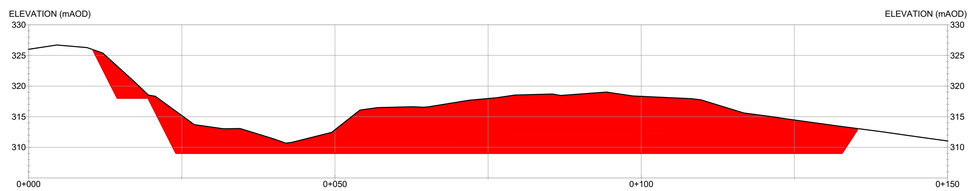

SECTION B-B'

0 5 10 15 20 25 30 35 40 45 50m

Scale 1:500

Rev	Amendments	Date	By	Chk	Auth
1	GENERAL UPDATES	07/23	LB	GO	SM
0	PLANNING APPLICATION	06/23	IG	MM	CL

SLR CONSULTING IRELAND
7 DUNDRUM BUSINESS PARK,
WINDY ARBOUR,
DUBLIN,
IRELAND,
D14 N2Y7

www.slrconsulting.com

Drawing Status & Suitability Code

Client
COOLGLASS WIND FARM LIMITED

Project
COOLGLASS WIND FARM

Drawing Title
PROPOSED BORROW PIT

Scale	SLR Project No.
1:500 @ A1	428.V02036.00787

Designed	Drawn	Checked	Authorised
CL	IG	MM	CL
Date 06/23	Date 06/23	Date 06/23	Date 06/23

Drawing Number: **ABP-428.V02036.00787.050** Rev. **1**

26/07/2023

\\Euafs\EDFS-E\Projects\V02036 - SLR Ireland\00787 Fossy EIAR\Tech\CSE\Dwgs\Wking\Planning Drawings - June 2023\ABP-428.V02036.00787.050.1_Proposed_Borrow_Pit.dwg

© This drawing and its content are the copyright of SLR Consulting Ireland and may not be reproduced or amended except by prior written permission. SLR Consulting Ireland accepts no liability for any amendments made by other persons.

© Ordnance Survey Ireland/Government of Ireland.