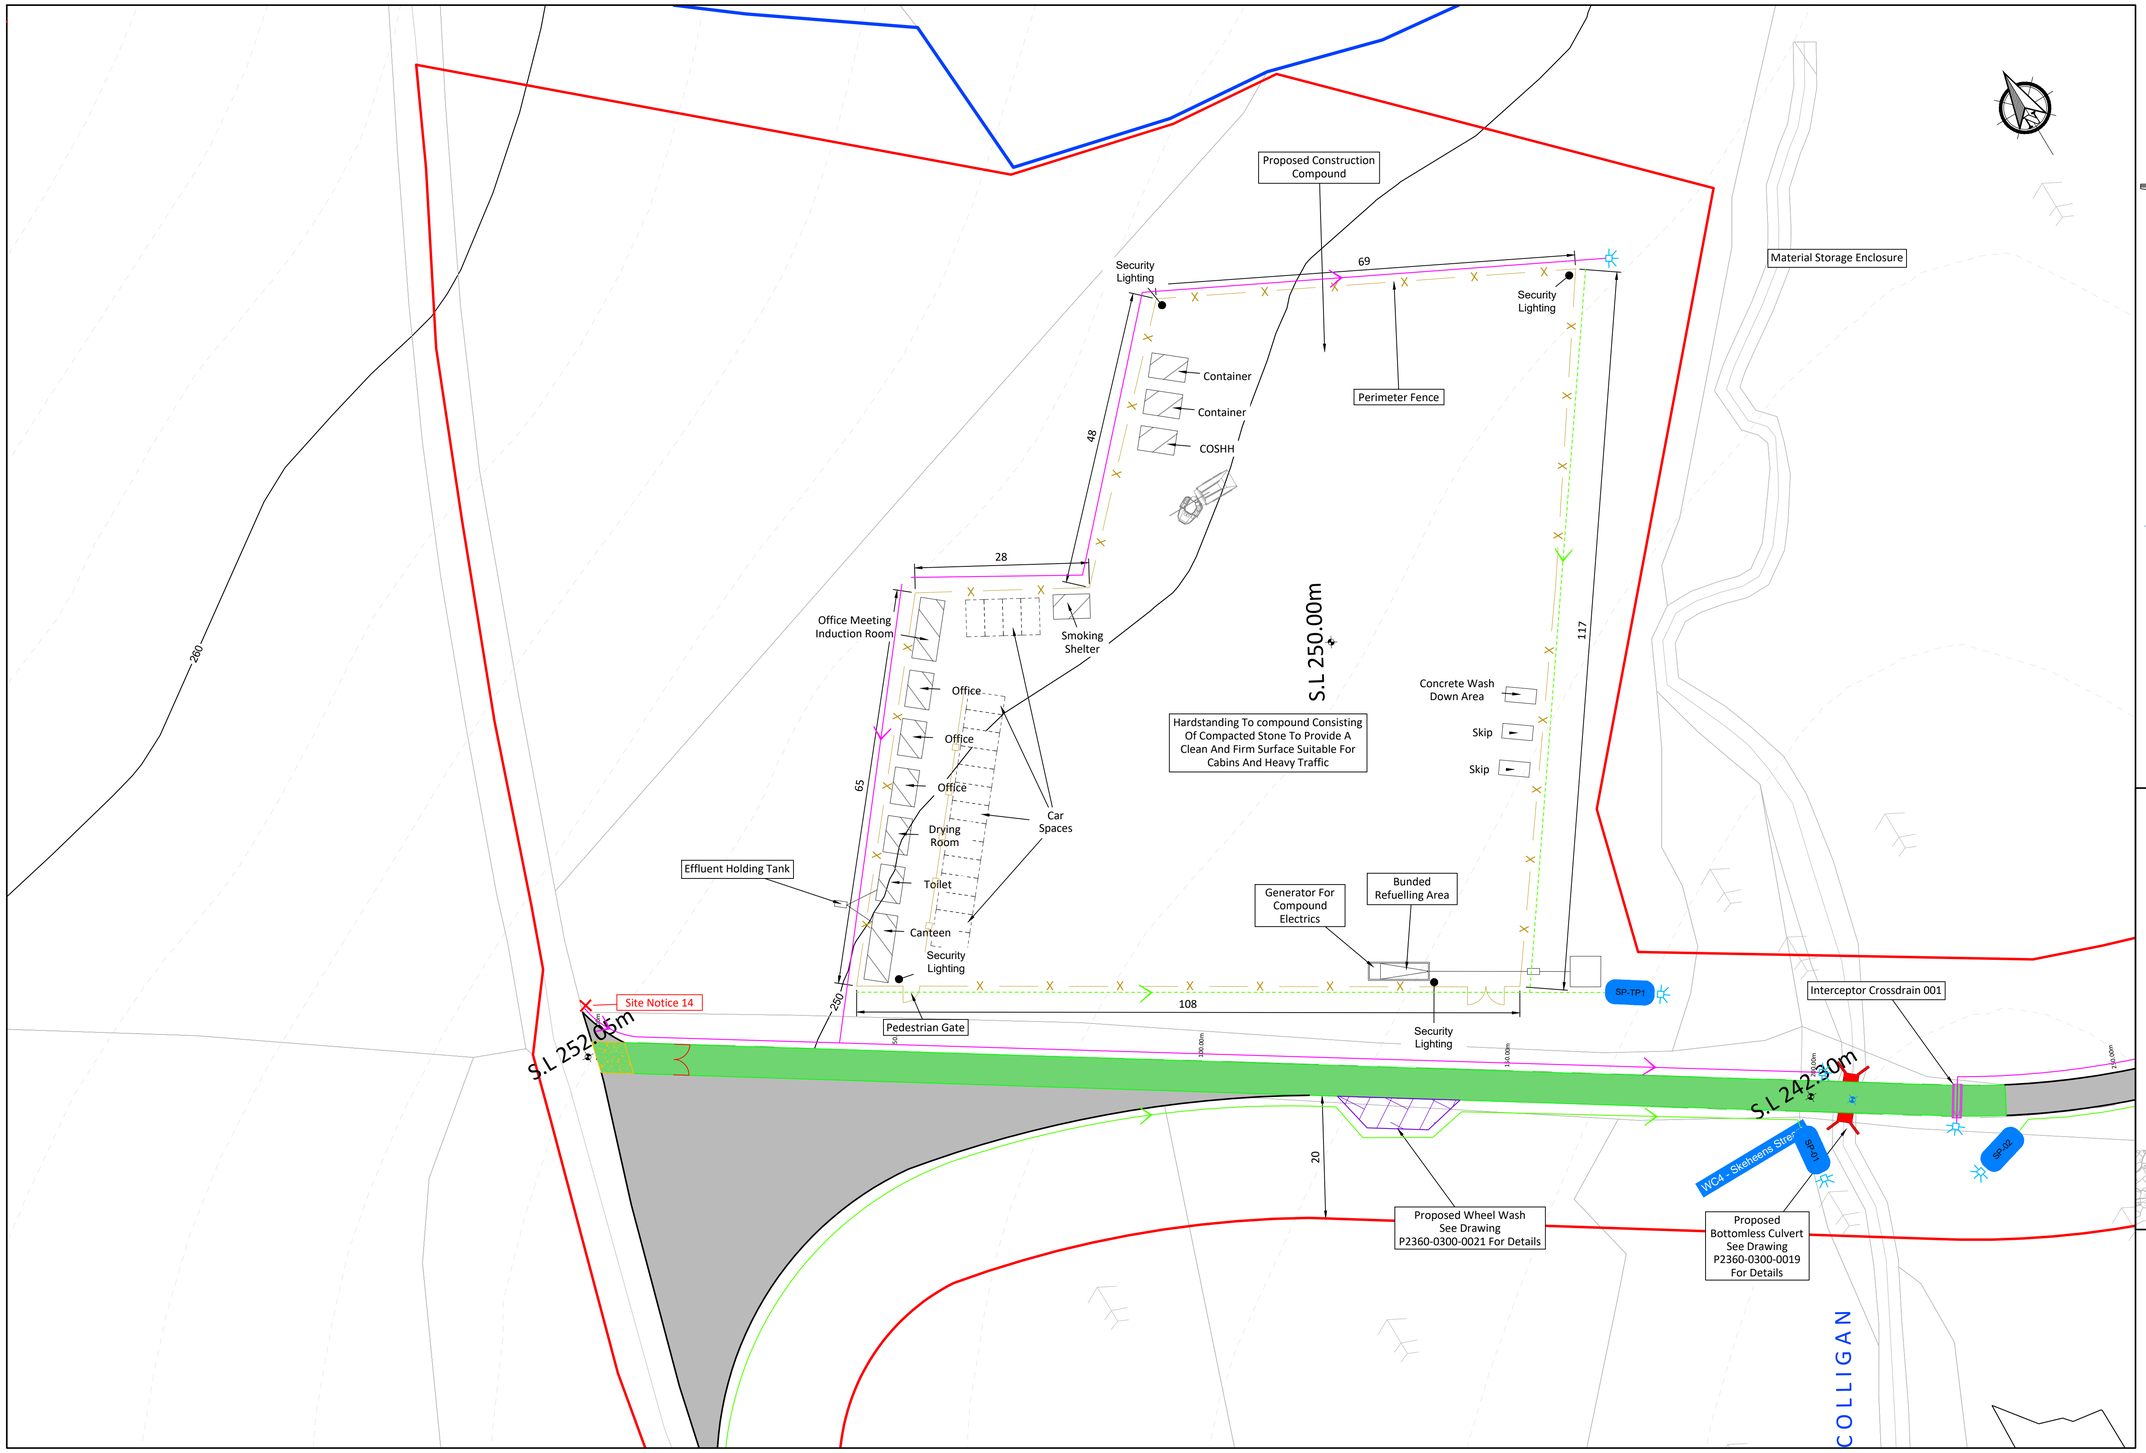

Legend

- Site Notice XX — Planning Boundary And Site Notice Location
- Land Under The Control Of The Applicant Or The Person Who Owns The Land Which Is The Subject Of The Application.
- Proposed Wind Farm Access Track.
- Existing Road To Be Upgraded
- Passing Bays
- Turning Areas
- Turbine And Hardstanding Areas
- Private Electrical Network Cable Route
- Borrow Pit Area
- Substation Compound
- Roadside Swale
- Cross Drain
- Interceptor Ditch With Diffuse Outflow
- Stilling Pond With Diffuse Outflow
- Culvert
- Permanent Met Mast
- 100.00m – Chainage Marker
- Concrete Apron
- 100 — Major Contour
- Minor Contour
- WCX - X Stream — Stream Crossing Referance

Notes.

1. This drawing is for planning purposes only.
2. Dimensions in meters unless otherwise noted.
3. Levels shown relative to ordinance datum (Malin Head).
4. Co-ordinates are to Irish Transverse Mercator (ITM).

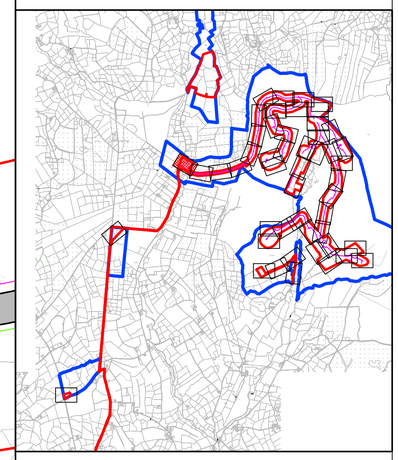

KEY PLAN

Scale 1:50000

0m 5m 10m 15m 20m 25m 30m 35m 40m 45m 50m

Scale 1:500

If Applicable : Ordnance Survey Ireland Licence No. CYAL50221678 © Ordnance Survey Ireland and Government of Ireland
OSI 5692, 5693, 5763, 5764, 5834, 5835, 5905, 5906, 5969, 5969-C, 6025-A, 6025-B, 6025-C, 6026-C.

FEHILY TIMONEY
Cork | Dublin | Carlow
www.fehilytimoney.ie

No part of this document may be reproduced or transmitted in any form or stored in any retrieval system of any nature without the written permission of Fehily Timoney & Company as copyright holder except as agreed for use on the project for which the document was originally issued. Do not scale. Use figured dimensions only. If in doubt - Ask!

Rev.	Description	App By	Date
A	ISSUE FOR PLANNING	RM	10.10.23

PROJECT: COUMNAGAPPUL WINDFARM EIAR	CLIENT: EMPOWER		
SHEET: 1:500 SITE LAYOUT PLAN SHEET 1 OF 50	Date 10.10.23	Project number P2360	Scale (@ A1-) 1:500
	Drawn by NS	Drawing Number P2360-0100-0011	Rev A
	Checked by RM		

O:\ACAD\2020\P2360\P2360-0100-0011

Monday 23 October 2023