Revision: 0 Drawn: AR Checked: JB Approved: JL Date: 2023-11-17

Filename: \\na.aecomnet.com\fs\EMEA\Belfast-UKBLF1\Data\Projects\#OTHER_GIS_DATASETS\GIS_Projects_Belfast\60707258_TarbertOCGT_T-4_EIAR\02_Maps\Noise\Noise.aprx

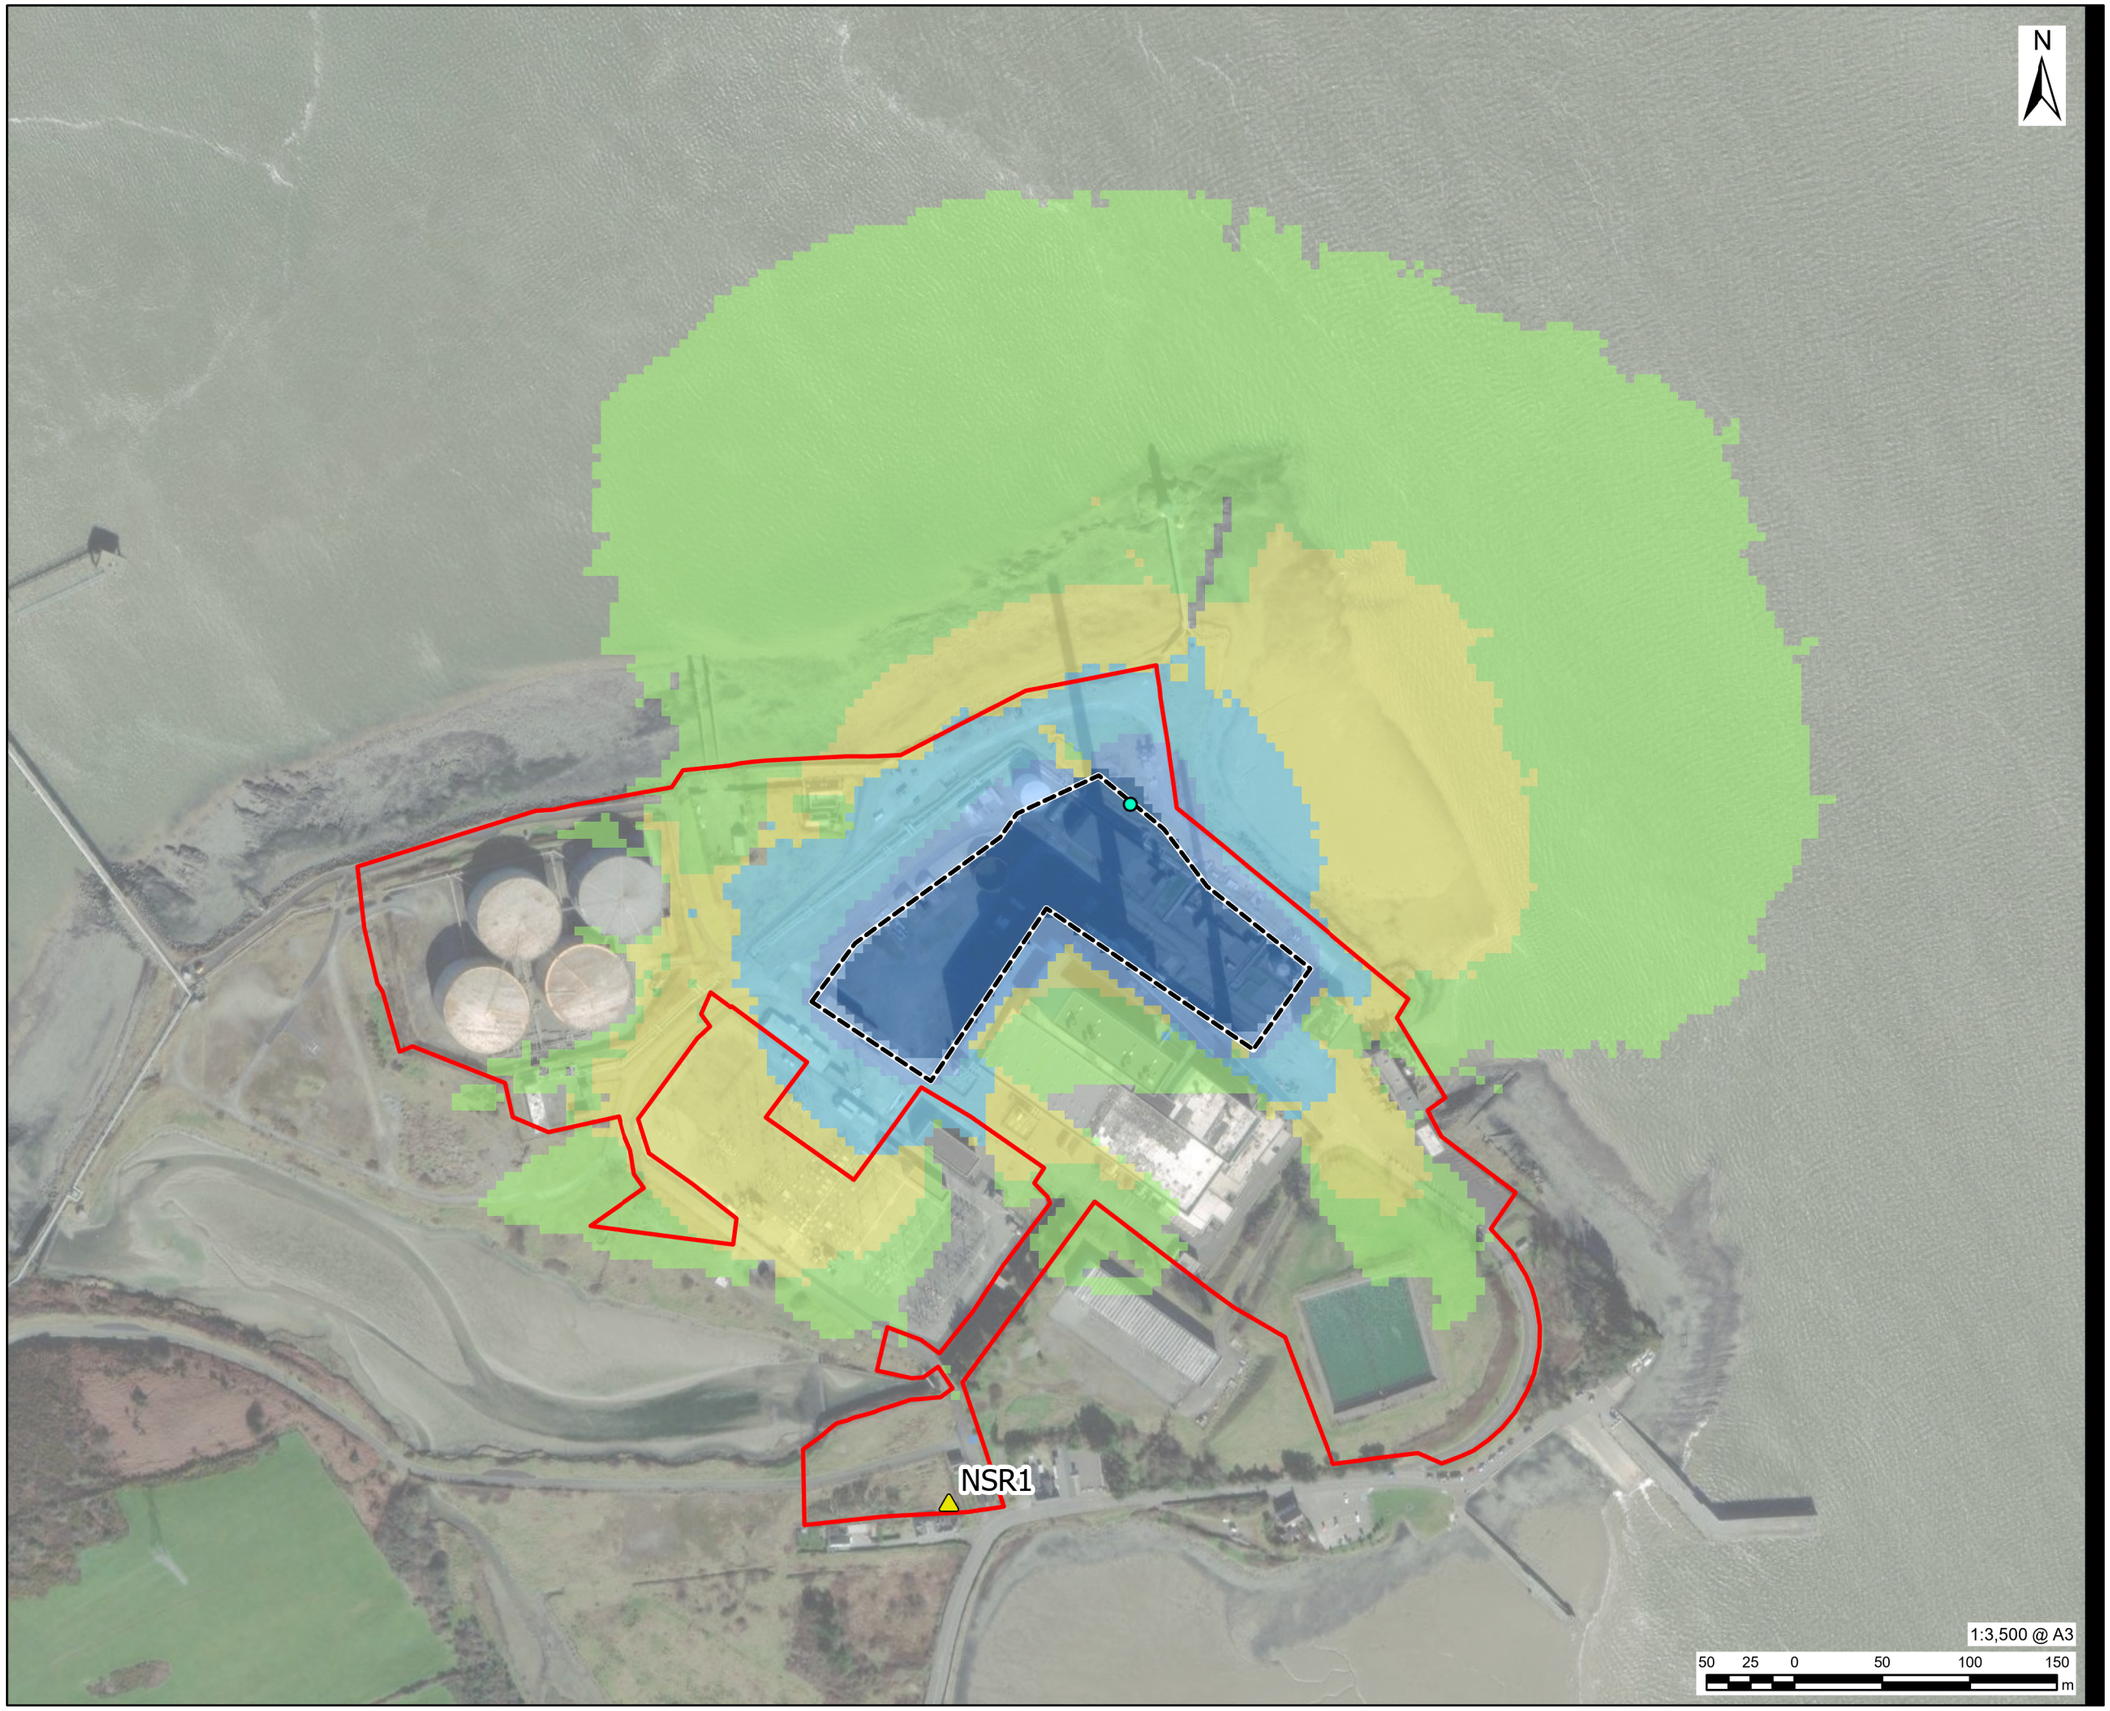

AECOM

PROJECT

SSE Tarbert Next Generation Power Station

CLIENT

SSE Generation Ireland Limited

CONSULTANT

AECOM Limited
9th Floor, The Clarence West Building
Belfast, BT2 7GP
Tel (028) 9060 7200
www.aecom.com

LEGEND

- Proposed Development Site
- Construction Area
- Noise Sensitive Receptors
- Piling Location 2

Noise Level (dBA)

- <65
- ≥65 <70
- ≥70 <75
- ≥75 <80
- ≥80 <85
- ≥85 <90
- ≥90 <95
- ≥95 <100
- ≥100

NOTES

Maxar, Microsoft

ISSUE PURPOSE

FINAL

PROJECT NUMBER

60707258

FIGURE TITLE

Piling and Foundation Stage – Piling Location 2

FIGURE NUMBER

Figure 11.3e