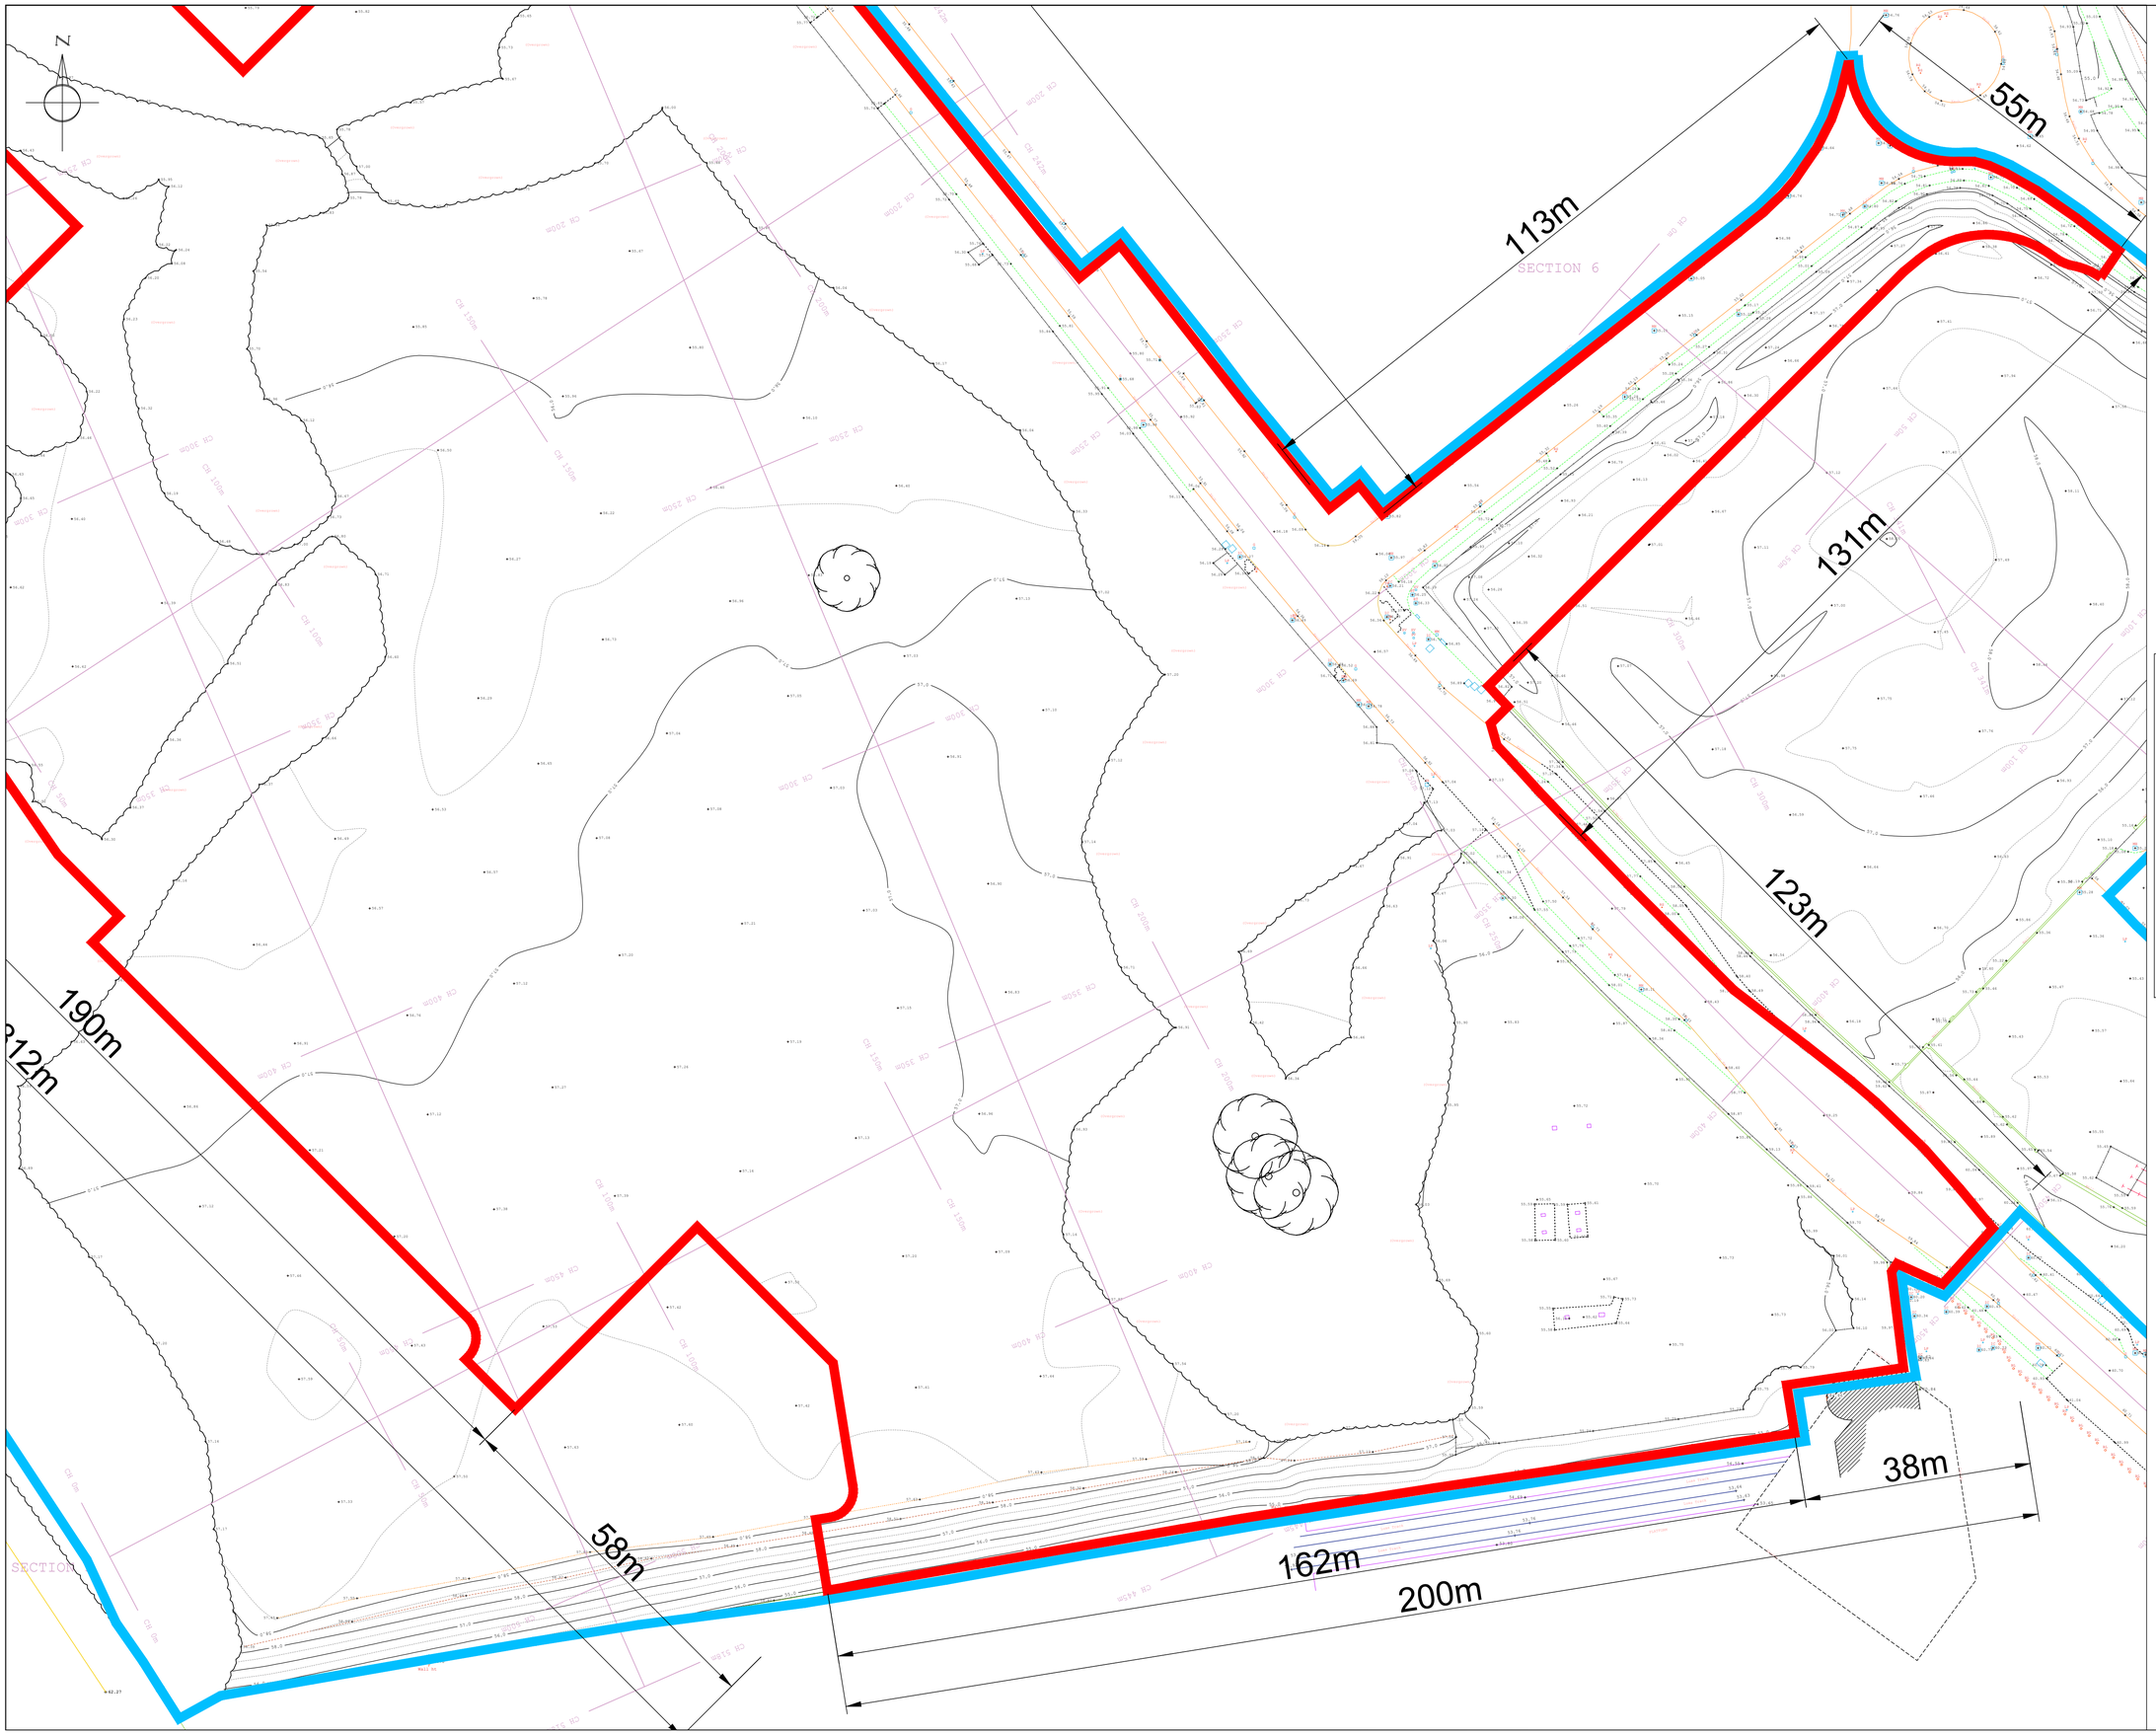

ANNOTATIONS:

AP	Anchor Point
AV	Air Valve
BH	Borehole
BM	Bench Mark
BS	Bus Stop
CL	Cover Level
C.MK	Cable Marker
CTV	Cable TV IC
DE	Drop Edge
DR	Drain
EIC	Electrical IC
EIR	Telecom IC
EP	Electricity Pole
FH	Fire Hydrant
FH	Fire Hydrant
FL	Floor Level
FS	Flagstaff
G	Gully
GV	Gas Valve
IC	Inspection Cover
IL	Invert Level
JB	Junction Box
JN	Junction Box
KO	Kerb Outlet
LP	Lamp Post
MH	Manhole
NB	Notice Board
NB	Notice Board
OS	O.S. Trig. Station
OSBM	O.S. Bench Mark
PE	Post
PGM	Perm. Ground Marker
PZ	Piezometer
RE	Road Edge
RP	Reflector Post
RS	Road Sign
SA	Soakaway
SC	Stop Cock
SL	Sewer Level
SI	Trial Pit
SS	Survey Station
ST	Stump
SV	Stop Valve
TBM	Temp. Bench Mark
TL	Threshold Level
TOP	Top of Post
TOW	Top of Wall level
100.00	
TP	Telegraph Pole
TS	Traffic Light
WH	Water Hole
WM	Water Meter

FENCE TYPES:

CBF	Close Boarded Fence
CWF	Close Wooden Fence
IRF	Iron Railing Fence
OBF	Open Boarded Fence
PBW	Post and Barbed Wire
PCLF	Post and Chain Link
PSW	Post and Single Wire
PW	Post and Wire
PWM	Post and Wire Mesh

WALL TYPES:

BW	Brick Wall
CW	Concrete Wall
RBW	Railway Wall
RTW	Retaining Wall
SW	Stone Wall

Building
Building Foundation
Open Building
Gate
Bottom of Bank
French Drain
Fence
Foliage Line
Footpath
Hedge (width varies)
Kerb
Overhead Line
Road Edge (On Kerb)
Rock Outcrop
Top of Bank
Track edge
Verge
Wall
Tree (spread varies)
Bush (spread varies)

Notes:
Do not scale this drawing

KEY:

Dublin City Council is the owner of the lands the subject of the application, outlined in red.

Dublin City Council is the owner, or has control, of other lands throughout its functional area. It is not possible to show all those lands. The adjacent lands subject to the accompanying EIAR are outlined in blue.

OSI Licence No. CYAL50176073
Centre Co-ordinates: ITM 707789, 732868

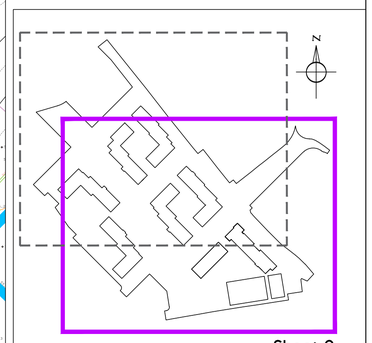

Sheet 2

Rev	Rev. Date	Purpose of revision	Drawn	Checked	Approved
0	11/07/22		CC	CC	CC

CSS LAND SURVEYS LTD
31 Derry
haw Road, Tynan, Armagh
County Armagh BT60 4SS.

Tel: +44 (0) 28 3756 8049
Fax: +44 (0) 28 3754 9470
Web: WWW.CSSLANDSURVEYS.COM

CSS LAND SURVEYS

Client
Van Dijk

Project
Cherry Orchard - Dublin

Drawing title
Topographical Survey
Sheet 2

Date	11/07/2022
Scale	1:500 on A1
CSS No.	8480
Client no.	
Drawing number	8480_001.2
Rev	

Horizontal Datum: ITM
Vertical Datum: OSBM