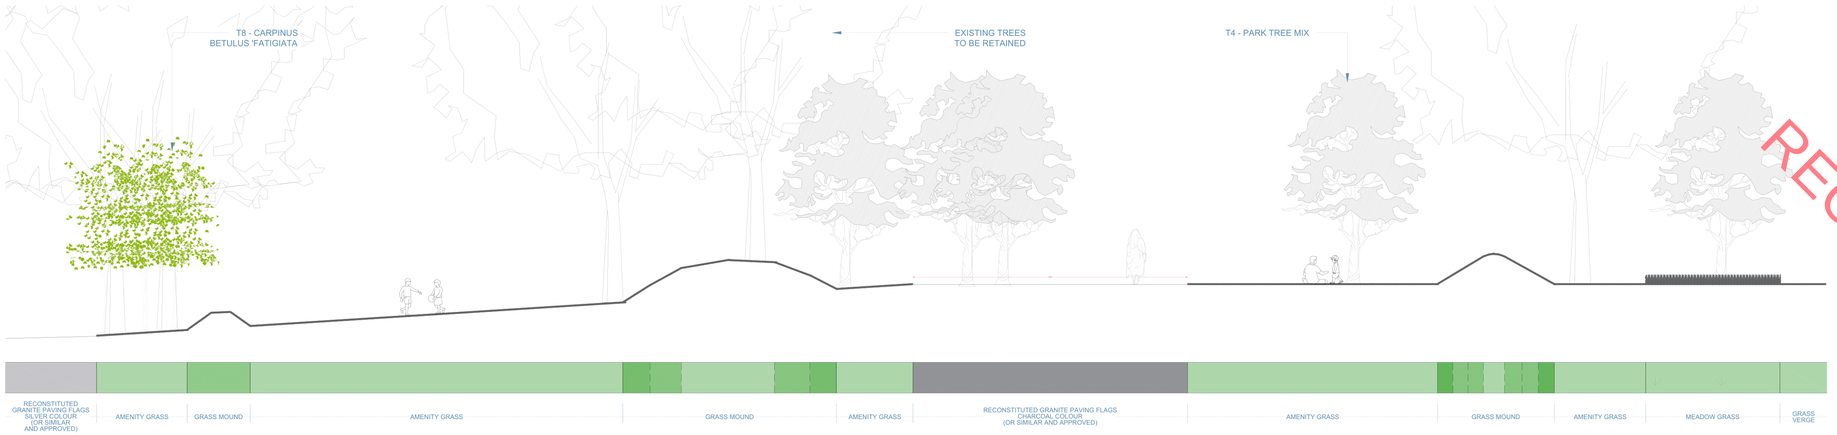

SECTION F-FF
SCALE: 1:100/A1

RECEIVED: 14/08/2023

RESIDENTIAL OPEN SPACE - LINEAR PARK WEST
SCALE: 1:250/A1

INDICATION PLAN
SCALE: 1:5000/A1

DO NOT SCALE FROM THIS DRAWING, WORK ONLY FROM FIGURED DIMENSIONS
ALL ERRORS AND OMISSIONS ARE TO BE REPORTED TO LANDSCAPE ARCHITECT

REV:	DATE:	REFERENCE:	BY:	REV:	DATE:	REFERENCE:	BY:
A	2023-07-31	RESIDENTIAL PUBLIC OPEN SPACE - LINEAR PARK WEST	RMCD				

MURPHY+SHEANON
Horticulture & Landscape Architecture
Contact : colum@murphysheanon.ie
Tel : +353860787147
Address : 2Richmond Lodge, Richmond Green, Carrickbrennan Road, Monkstown, Dublin 18

CLIENT: KELDRUM LTD.	DRAWING NUMBER: 426-PD-04.4	
	PROJECT NUMBER: 426	
PROJECT: TINAKILLY TWO, RATHNEW, CO. WICKLOW	PROJECT STATUS: PLANNING	SHEET NO: REV. A
	DATE: JULY 2023	
TITLE: RESIDENTIAL OPEN SPACE - LINEAR PARK WEST	SCALE: AS SHOWN/A1	
	DRAWN BY: RMCD	CHECKED BY: KR/CS
CAD FILE REFERENCE: g:\shared drives\murphy sheanon office\m+s_office\jobs\2111426 - tinakilly part b - ardale\m+s\2. planning\22-426-pd-01_03.08.23.dwg		