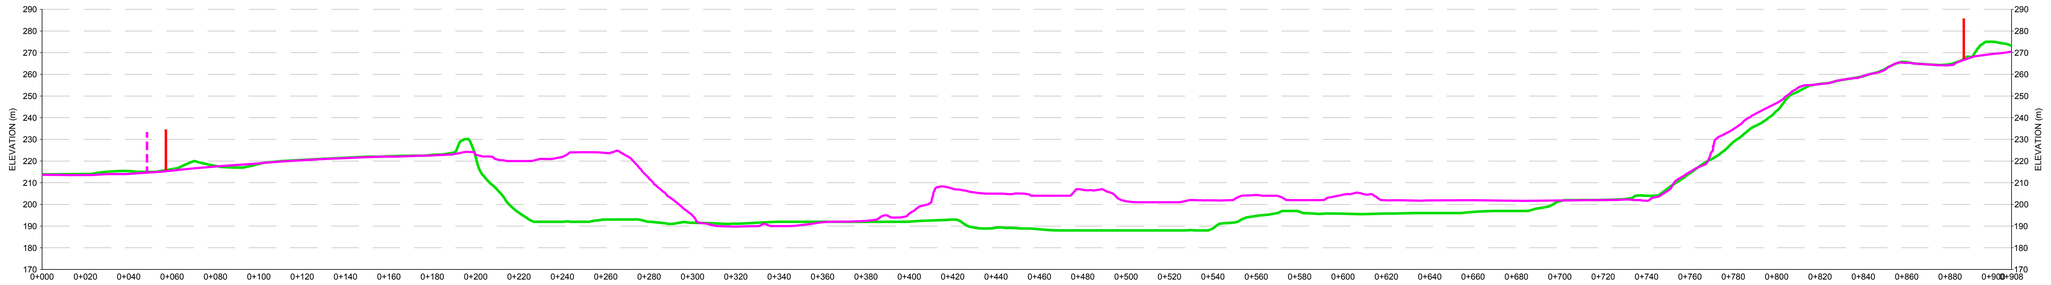

4-4'

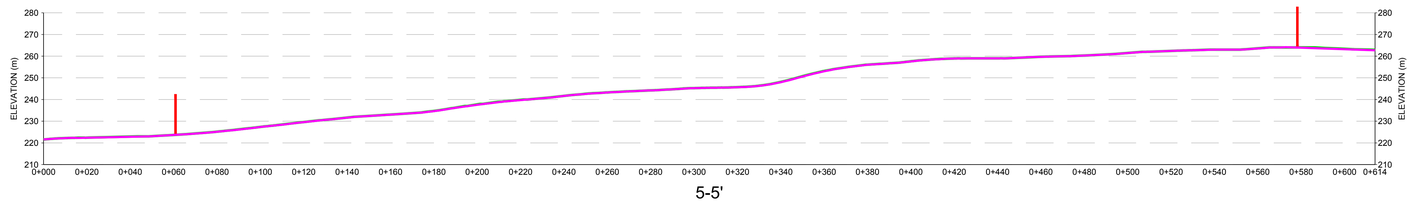

5-5'

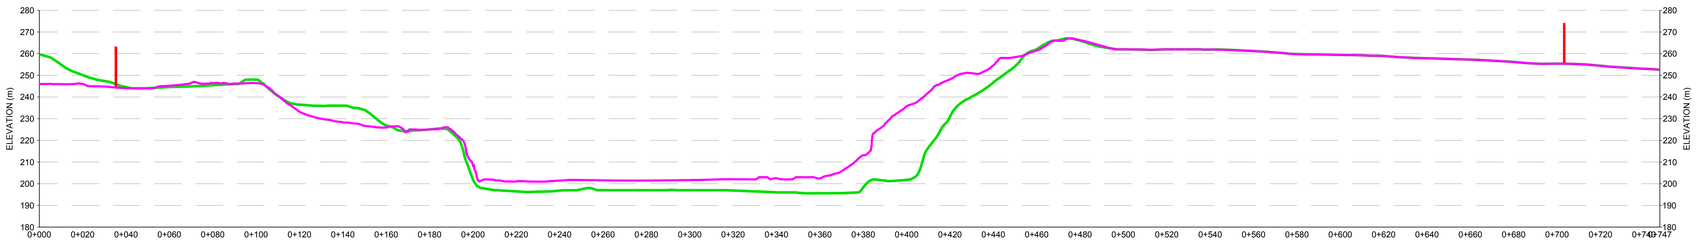

6-6'

NOTE(S)

1. GRID REFERENCES ARE IN METERS & TO UTM COORDINATES.
2. LEVELS ARE IN METERS & TO O.S. DATUM
3. DIMENSIONS ARE IN METERS

LEGEND

- EXISTING GROUND PROFILE
- BASELINE PROFILE
- APPLICATION SITE BOUNDARY
- EXISTING UNDERGROUND GAS MAIN

0 50 100
1:1,000 METRES

CLIENT
HUDSON BROTHERS LTD

PROJECT
SUBSTITUTE CONSENT APPLICATION
HUDSON BROTHERS LTD

TITLE
CROSS SECTIONS

CONSULTANT

YYYY-MM-DD	2024-02-07
DESIGNED	KMG
PREPARED	MR
REVIEWED	KMG
APPROVED	KMG

PROJECT NO. 40000328 | SCALE 1:1,000 @ A0 | REV. A | DRAWING 005B

0 25mm

IF THIS MEASUREMENT DOES NOT MATCH WHAT IS SHOWN, THE SHEET SIZE HAS BEEN MODIFIED FROM: ISO A0

File: \\pnfile.gbl.com\projects\ab\Kildare\Bond\Civil\CAD\SSH\Hudson Brothers Ltd\PNI\JPSITWW\Sit_PROJECTS\Substitute Consent Planning Drawings\005.dwg | Last Edited By: marjan Date: 2024-02-08 Time: 5:22:42 PM | Printed By: KMalyan Date: 2024-02-12 Time: 8:55:02 PM