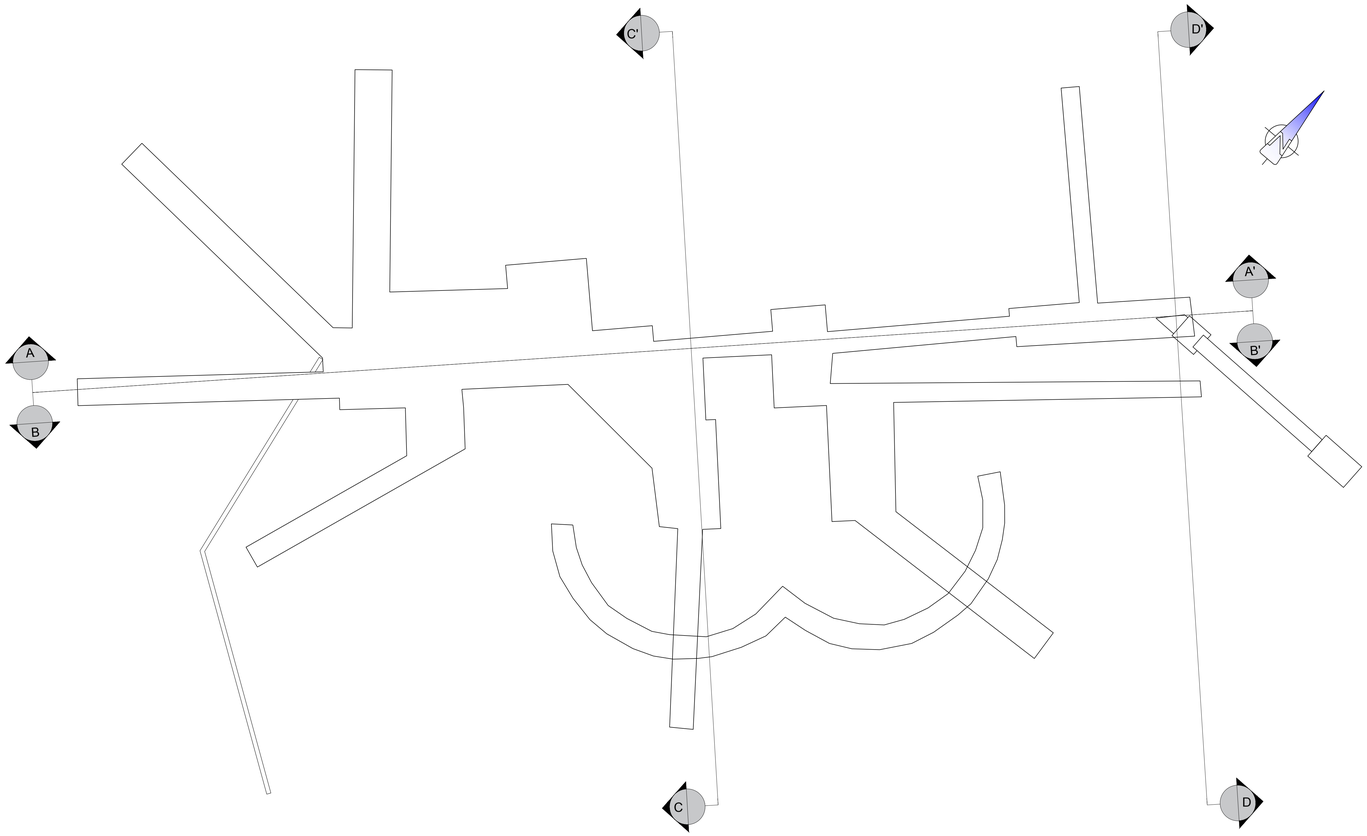

PROCESSING PLANT - PLAN VIEW

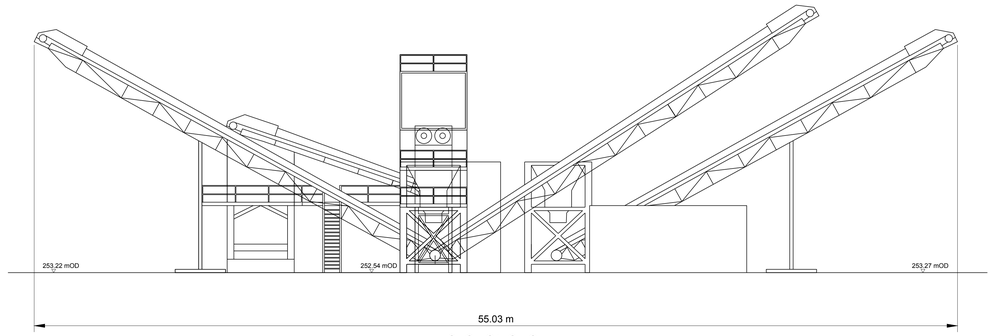

SECTION C - C'

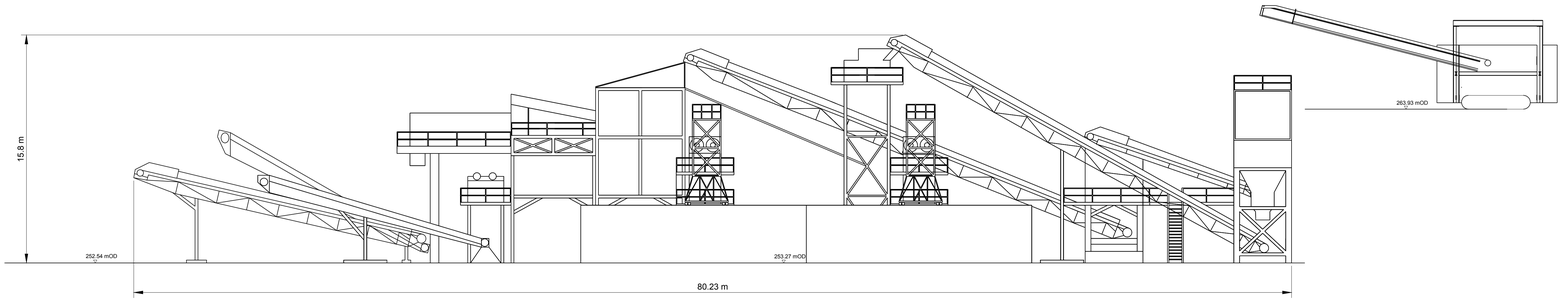

SECTION A - A'

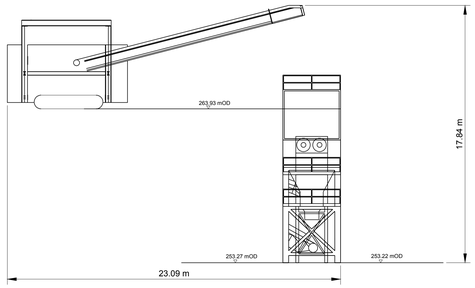

SECTION D - D'

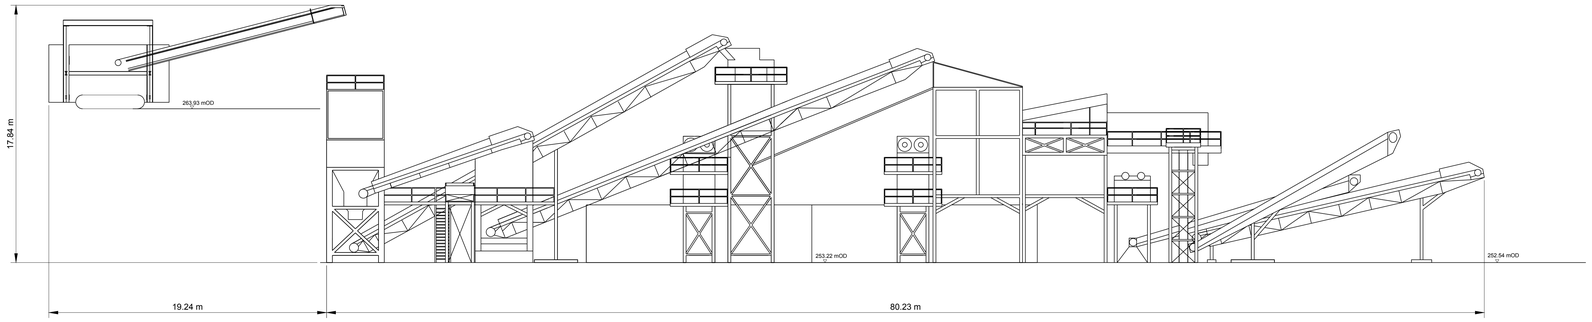

SECTION B - B'

0 5 10
1:150 METRES

CLIENT
HUDSON BROTHERS LTD

PROJECT
SUBSTITUTE CONSENT APPLICATION - HUDSON BROTHERS LTD

CONSULTANT

YYYY-MM-DD	18 January 2024
DESIGNED	N/A
PREPARED	LMK
REVIEWED	LMK
APPROVED	KMG

TITLE
PROCESSING PLANT (CRUSHING, WASHING, SCREENING)

PROJECT NO.	DRAWING NO.	REV.	SCALE
40000328	12	0	1:150 @ A0

IF THIS MEASUREMENT DOES NOT MATCH WHAT IS SHOWN, THE SHEET SIZE HAS BEEN MODIFIED FROM: ISO A0
25 mm
0