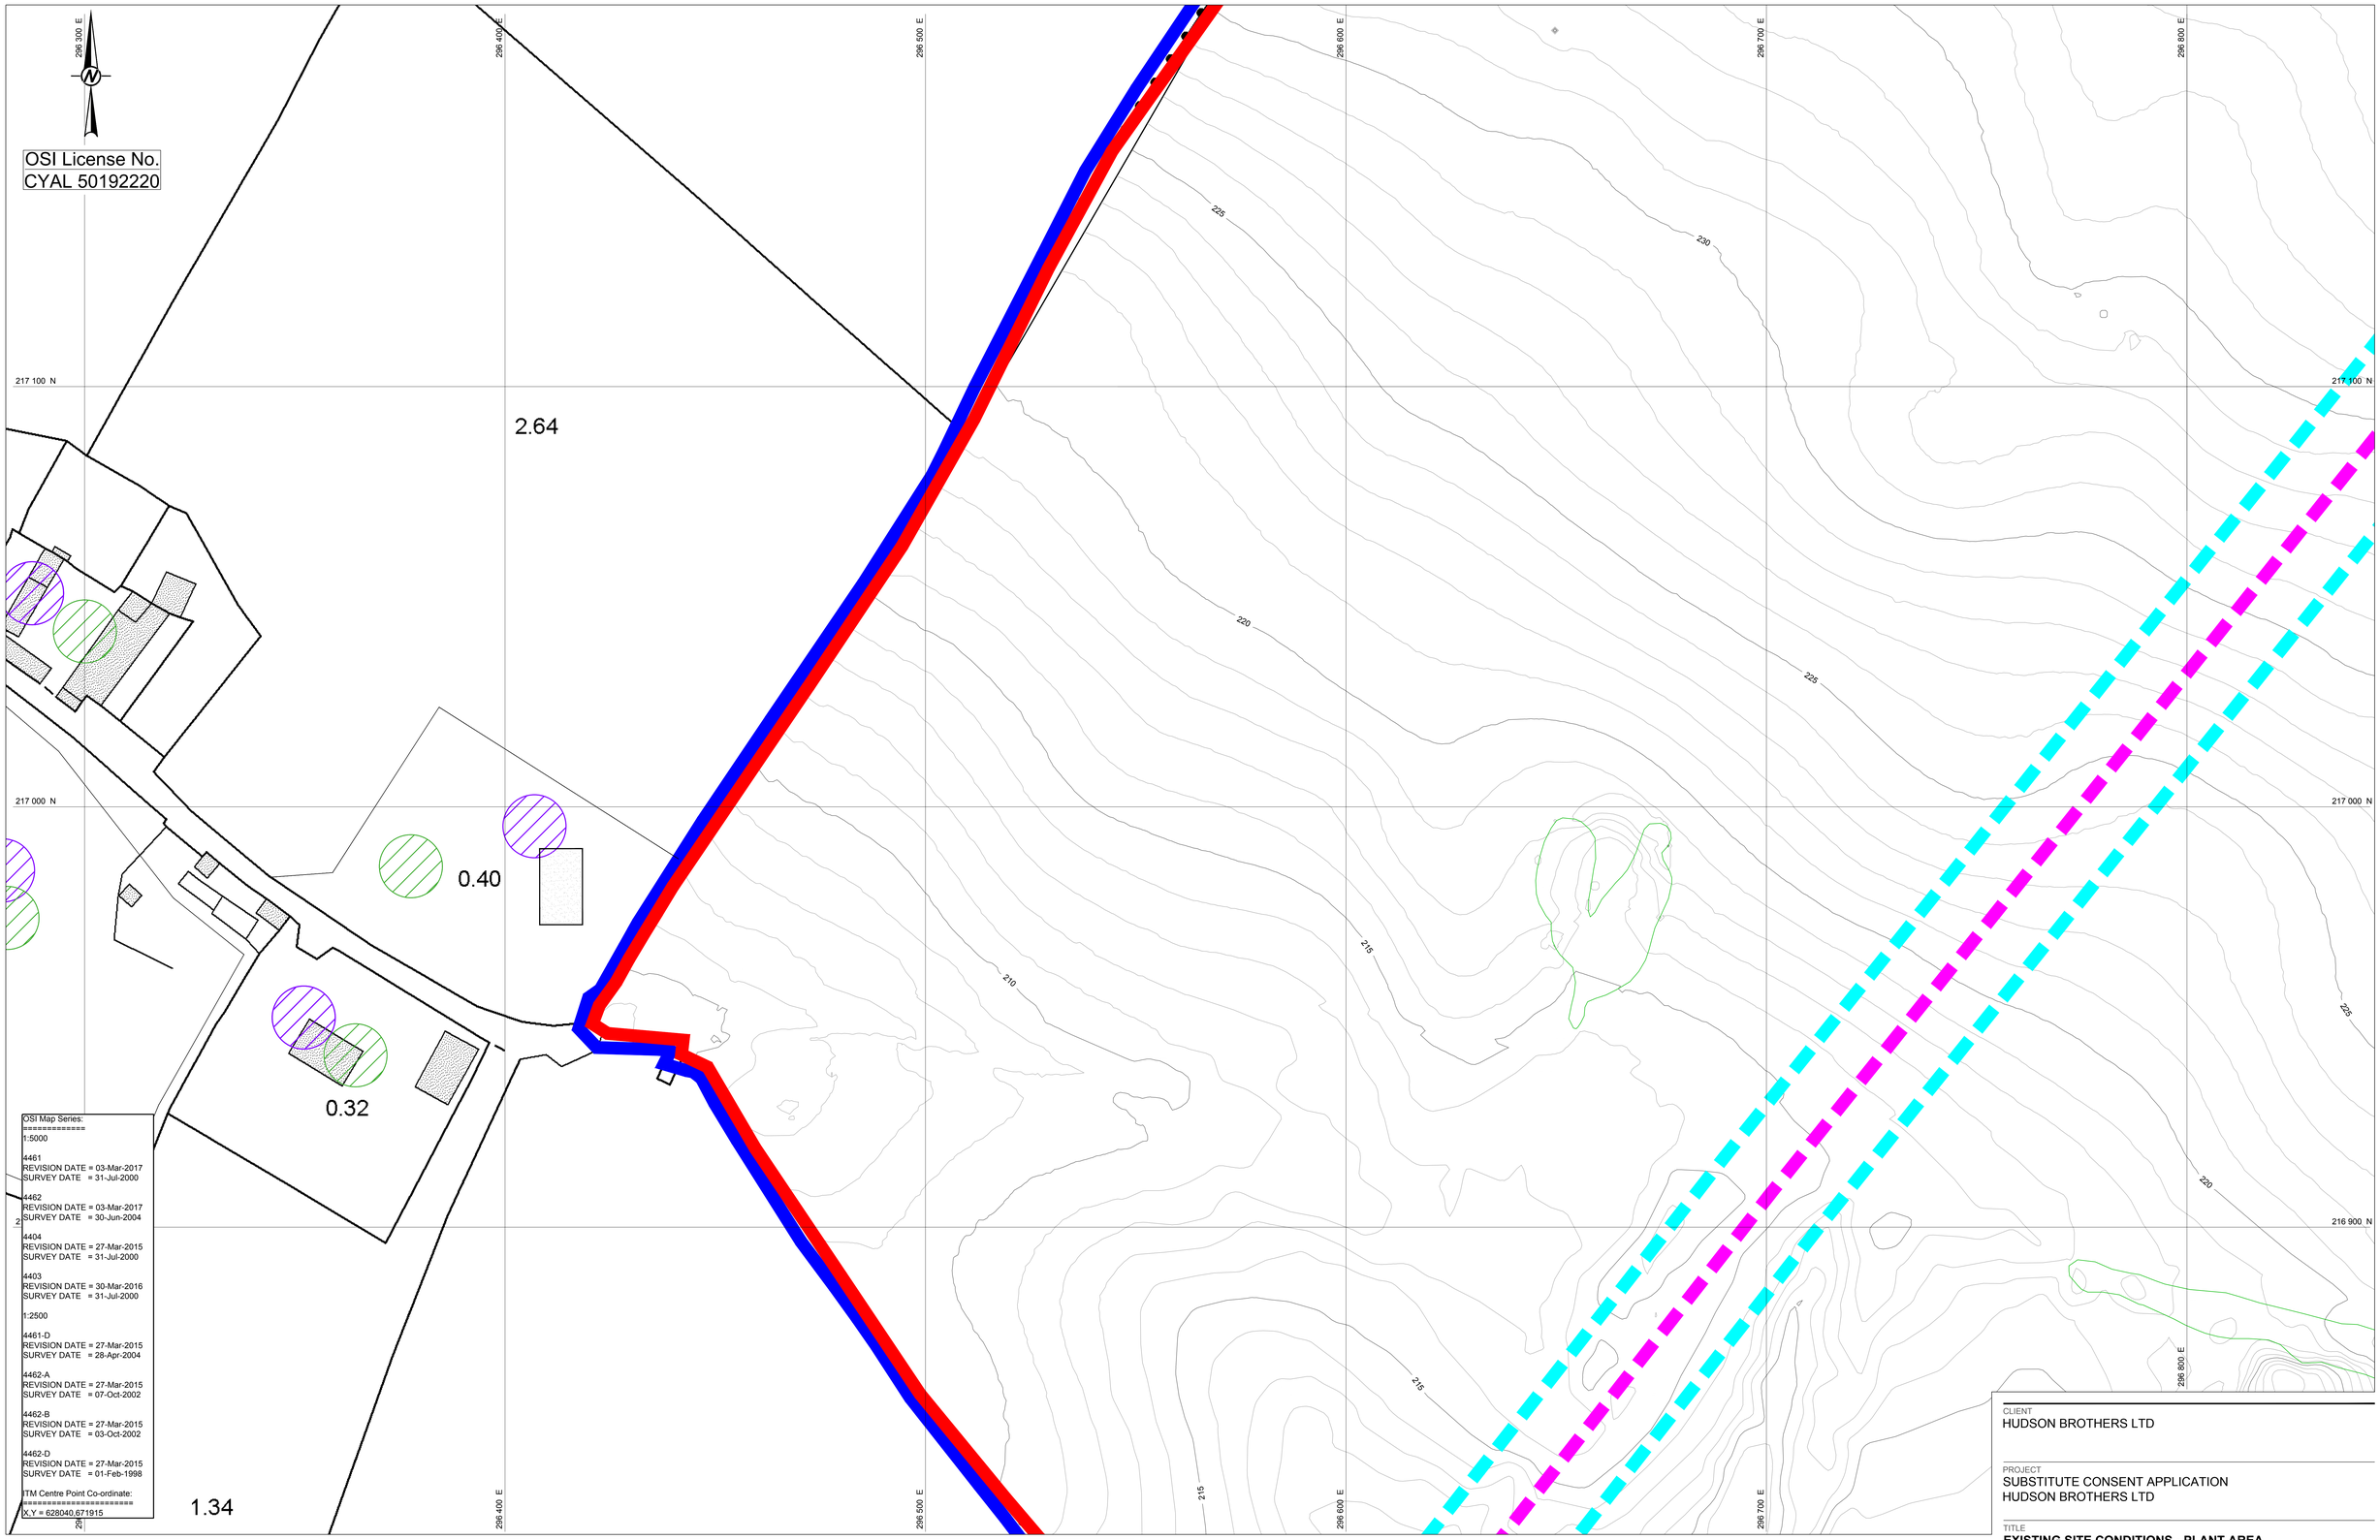

NOTE(S)

1. GRID REFERENCES ARE IN METRES & TO IRISH NATIONAL GRID COORDINATES.
2. ALL LEVELS ARE IN METRES TO O.S. DATUM
3. DIMENSIONS ARE IN METERS

LEGEND

- APPLICATION BOUNDARY
- LANDS UNDER THE CONTROL OF APPLICANT
- EXCLUDED FROM SUBSTITUTE CONSENT APPLICANT
- EXISTING VEGETATION

LEGEND

- EXISTING UNDERGROUND GAS LINE
- GNI 14m WAYLEAVE
- SEPTIC TANK
- PRIVATE WELL
- 240 EXISTING GROUND CONTOURS (mOD)

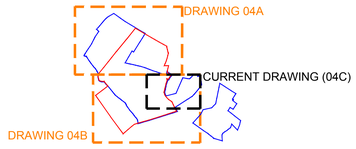

0 20 40
1:500 METRES

CLIENT
HUDSON BROTHERS LTD

PROJECT
SUBSTITUTE CONSENT APPLICATION
HUDSON BROTHERS LTD

TITLE
EXISTING SITE CONDITIONS - PLANT AREA

CONSULTANT

YYYY-MM-DD	2024-02-12
DESIGNED	KMG
PREPARED	MR
REVIEWED	KMG
APPROVED	KMG

PROJECT NO.	SCALE	REV.	DRAWING
40000328	1:500 @ A0	A	04C

IF THIS MEASUREMENT DOES NOT MATCH WHAT IS SHOWN, THE SHEET SIZE HAS BEEN MODIFIED FROM: ISO A0
25 mm